


This drawing is the copyright of the architects and must not be reproduced without permission.
Figured dimensions to be taken in preference to scaled dimensions and any discrepancies are to be reported to the architects.

Revisions

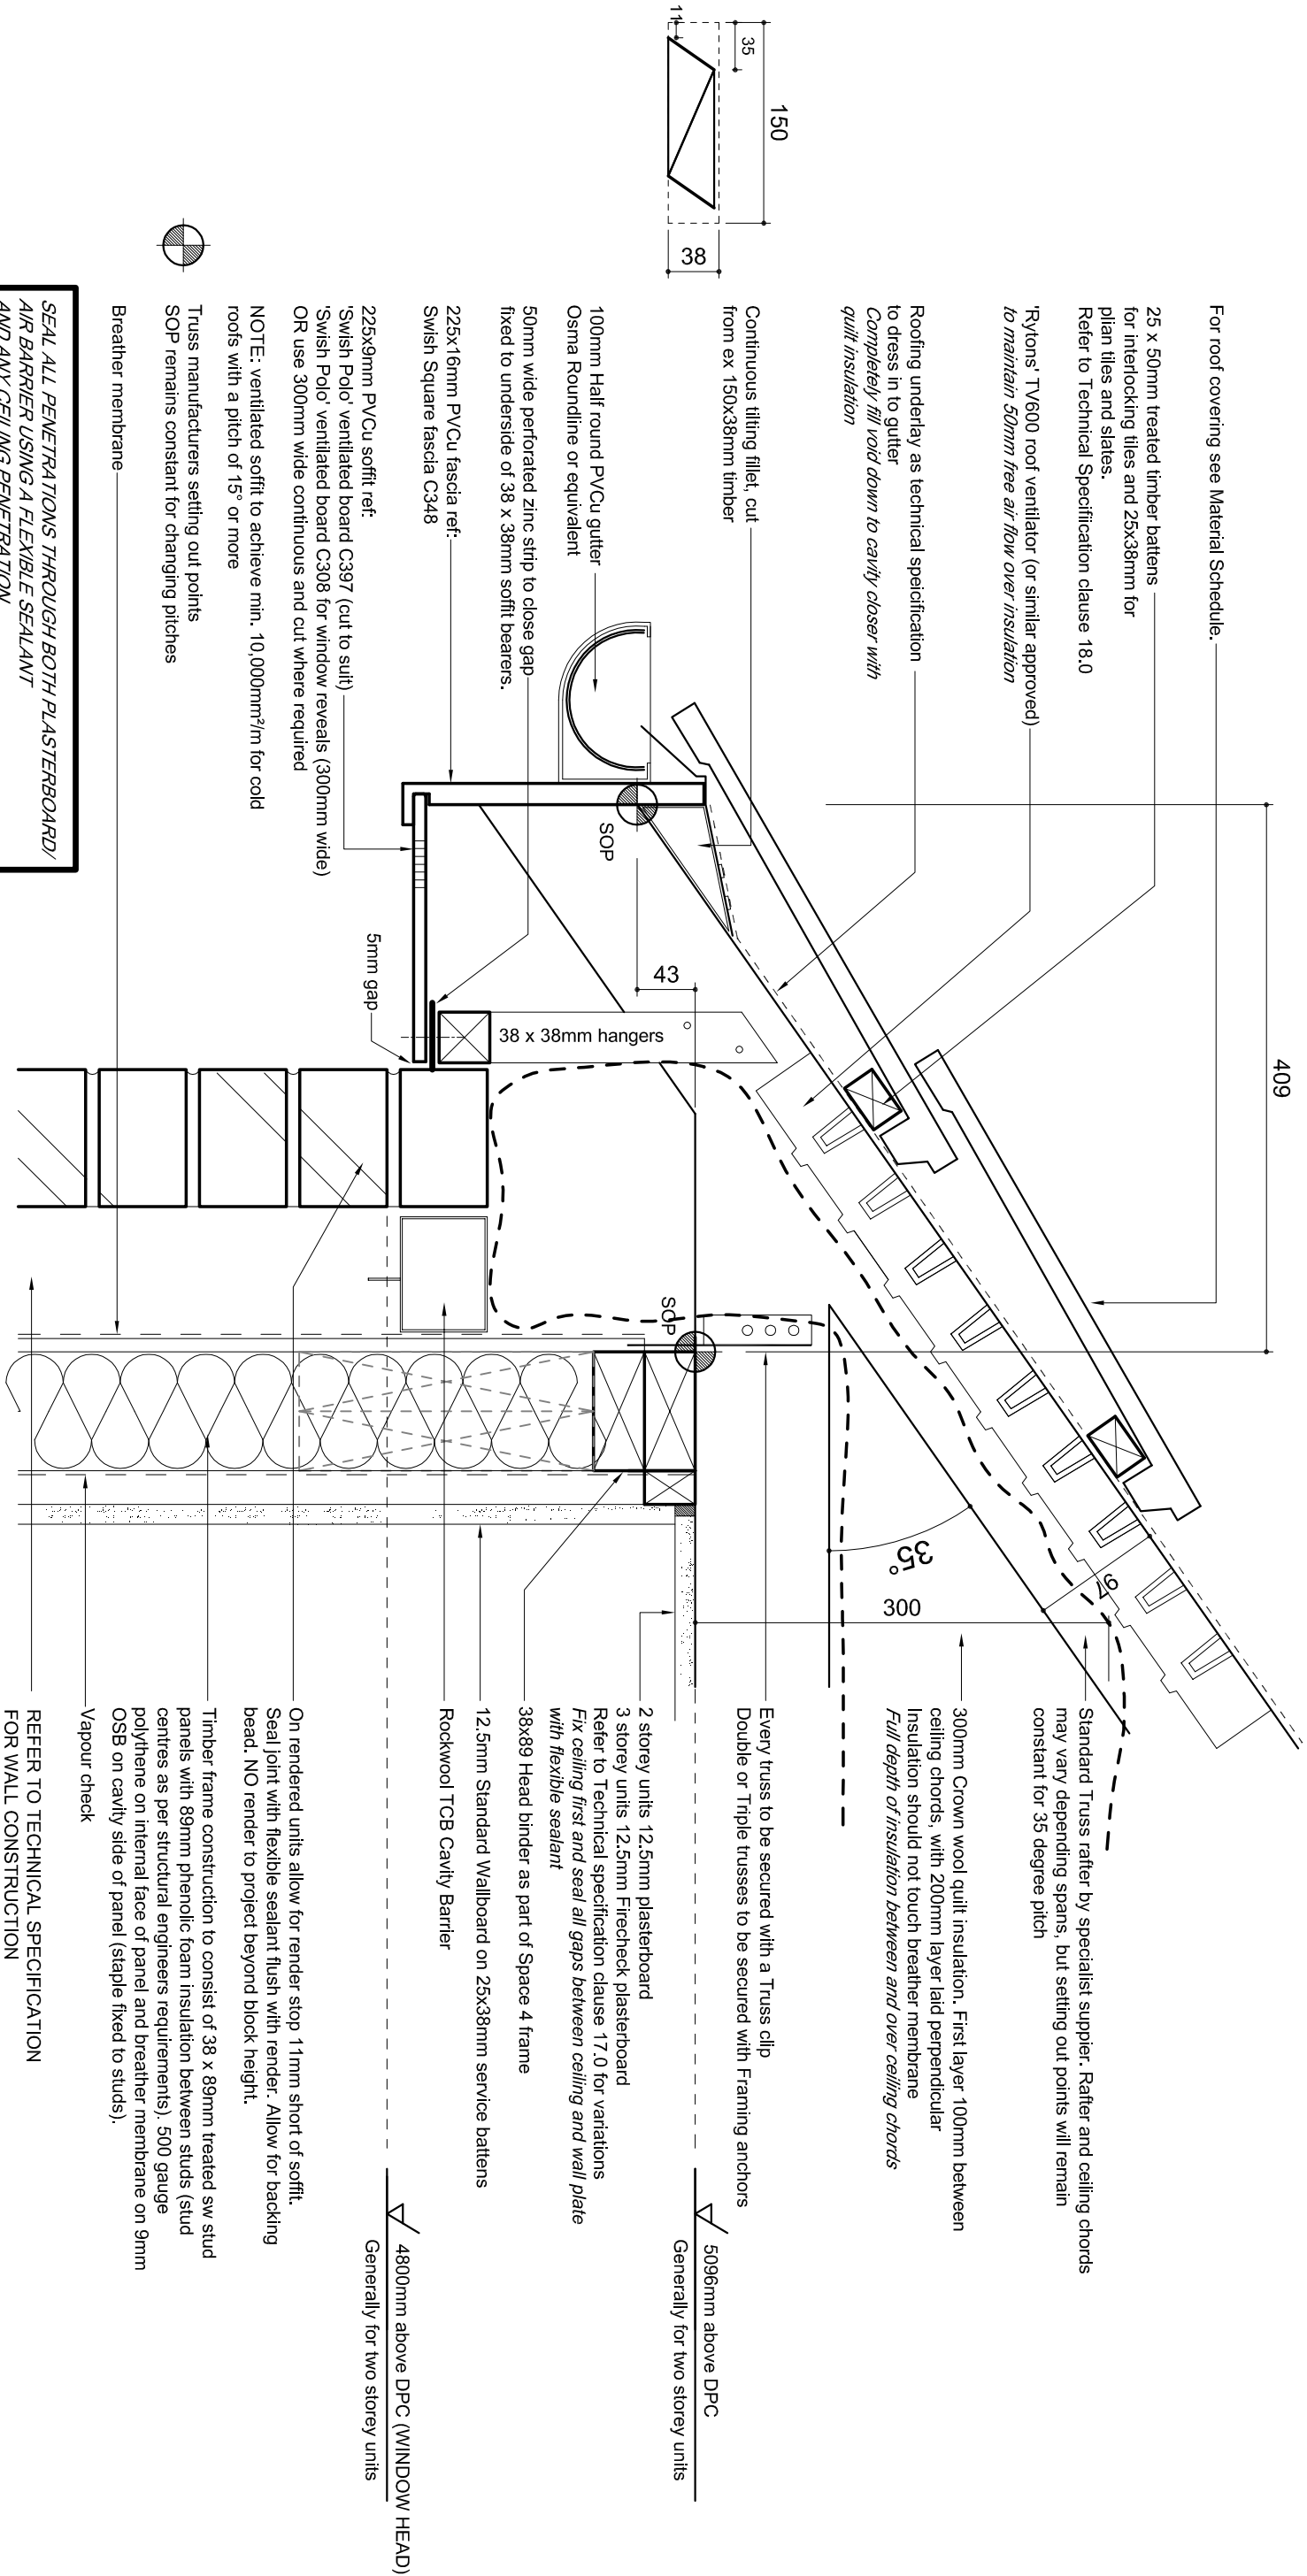

EAVES SECTION