

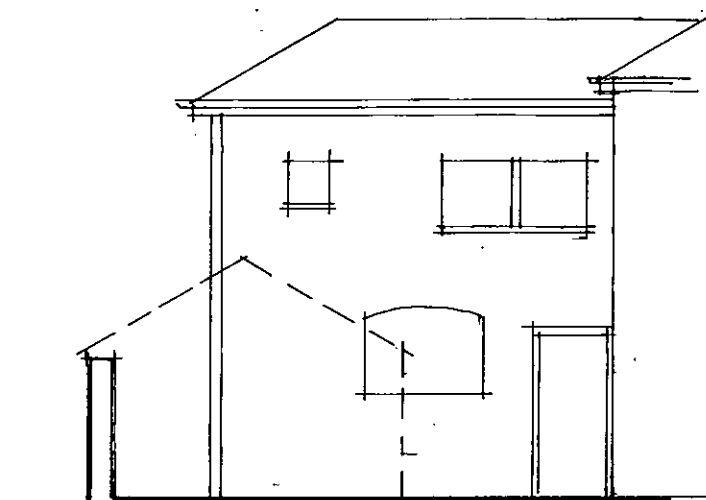


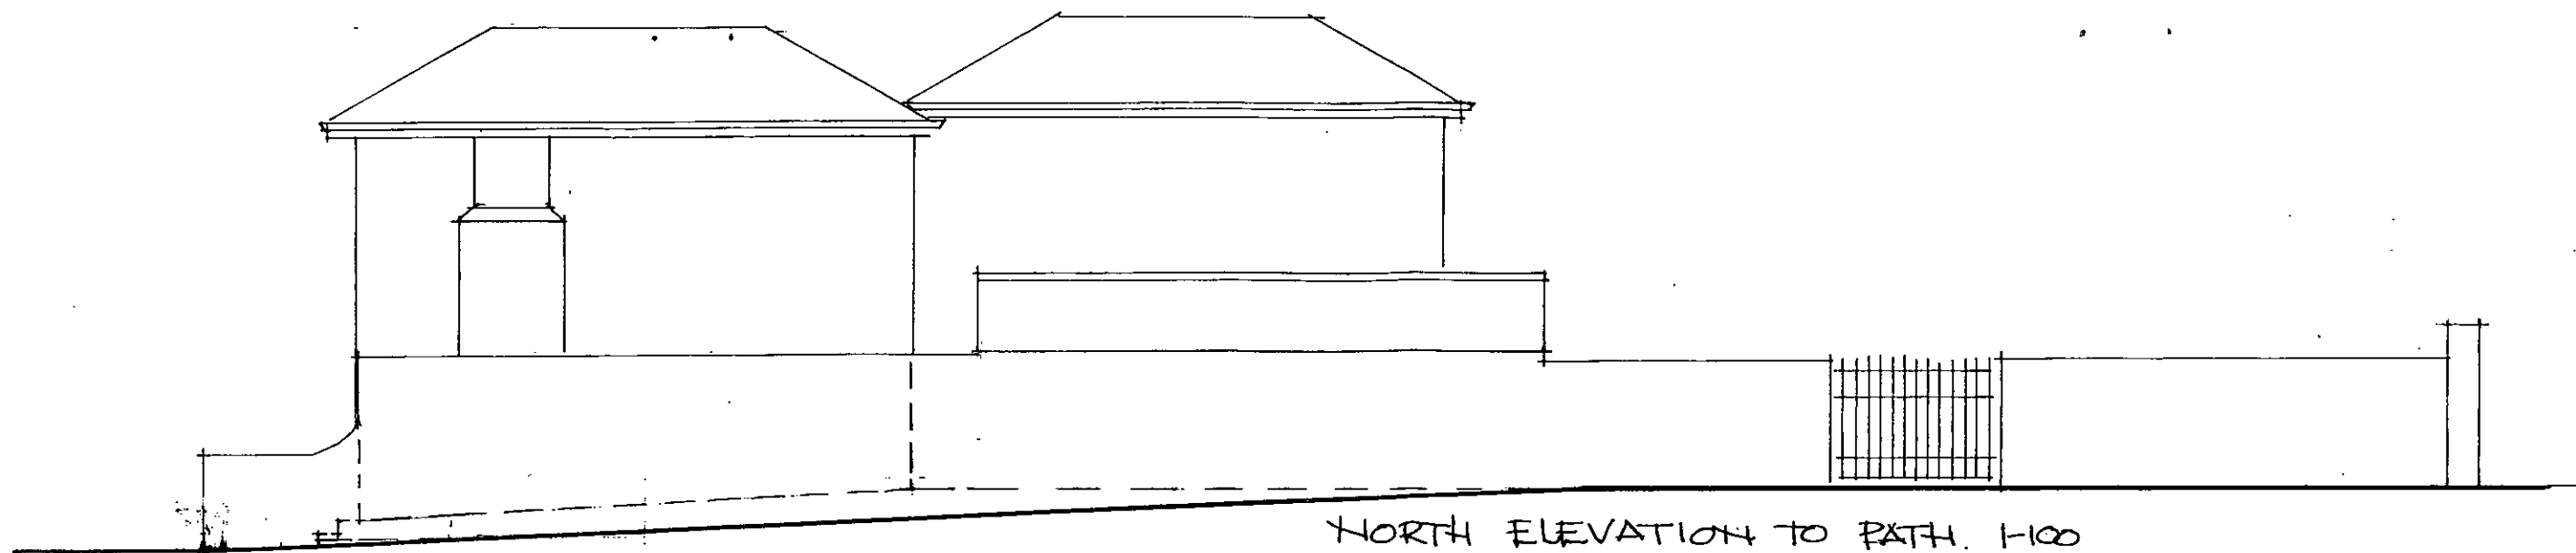

EAST ELEVATION. ARUNDEL RD. 1:100

WEST ELEVATION - YARD. 1:100

PATH.

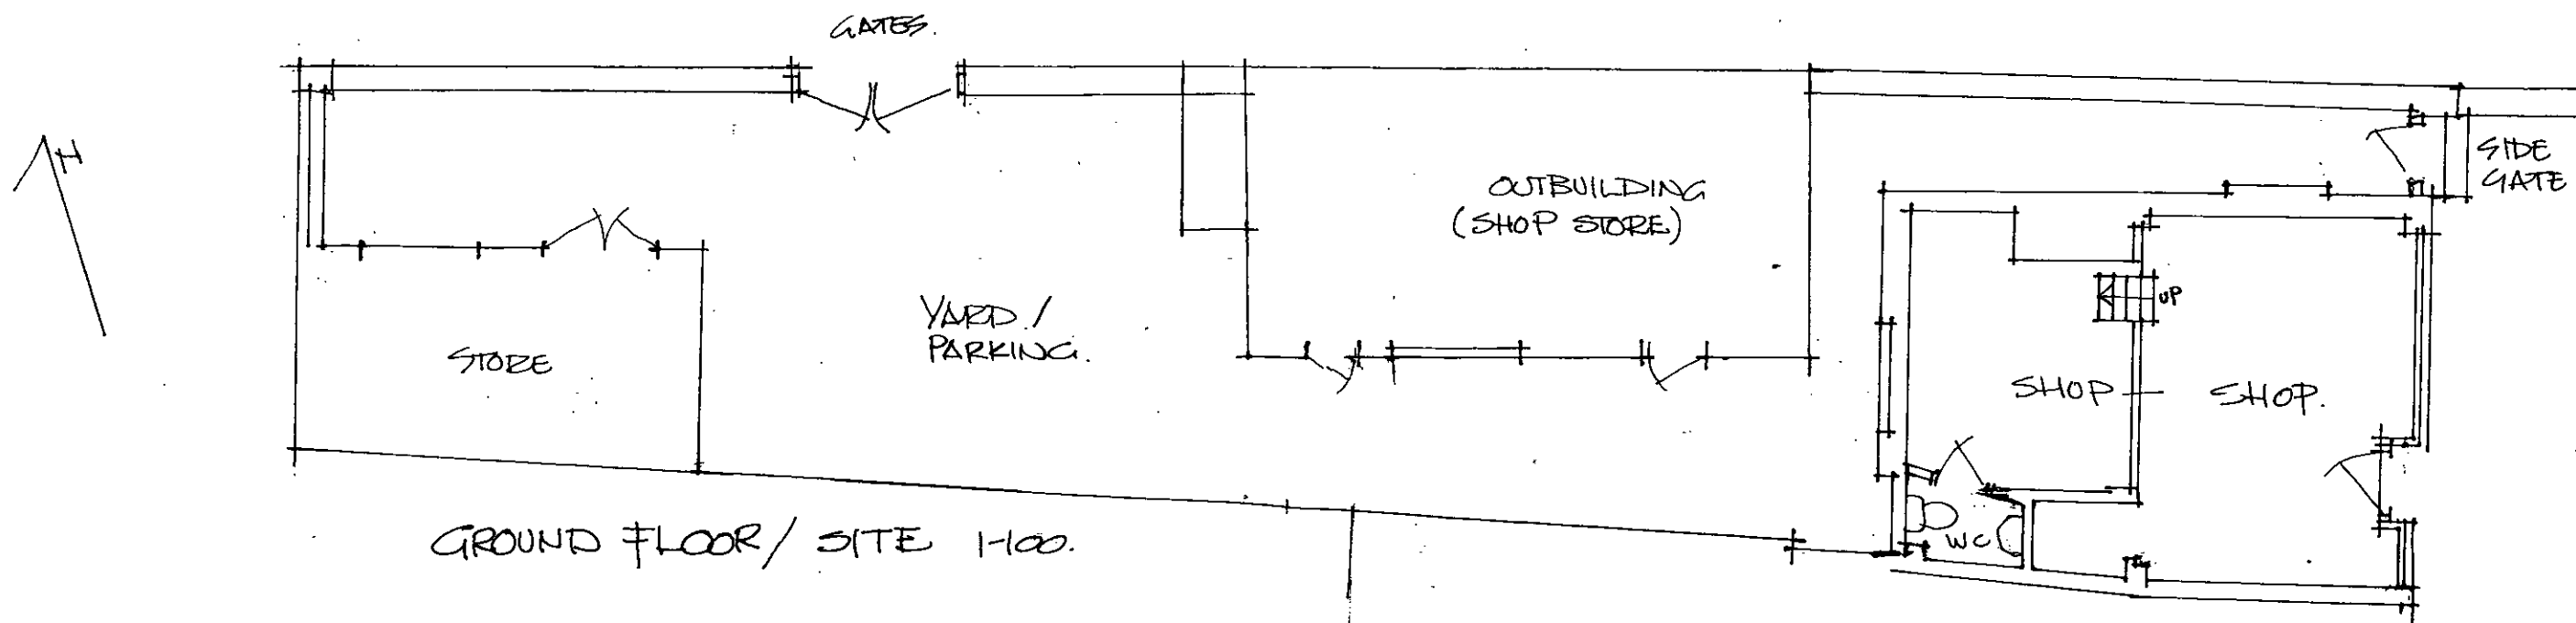

SURVEY - 9A ARUNDEL ROAD LITTLEHAMPTON NOV 2014, DRG 1.