





LOCATION 1-1250

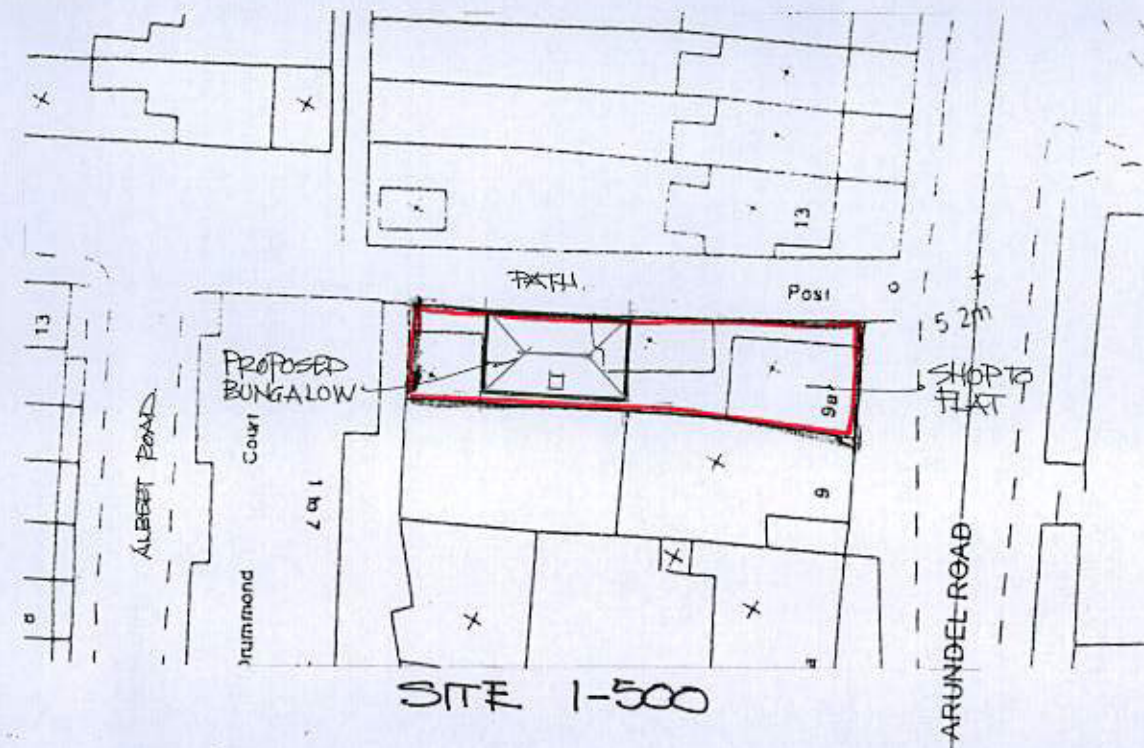

SITE 1-500

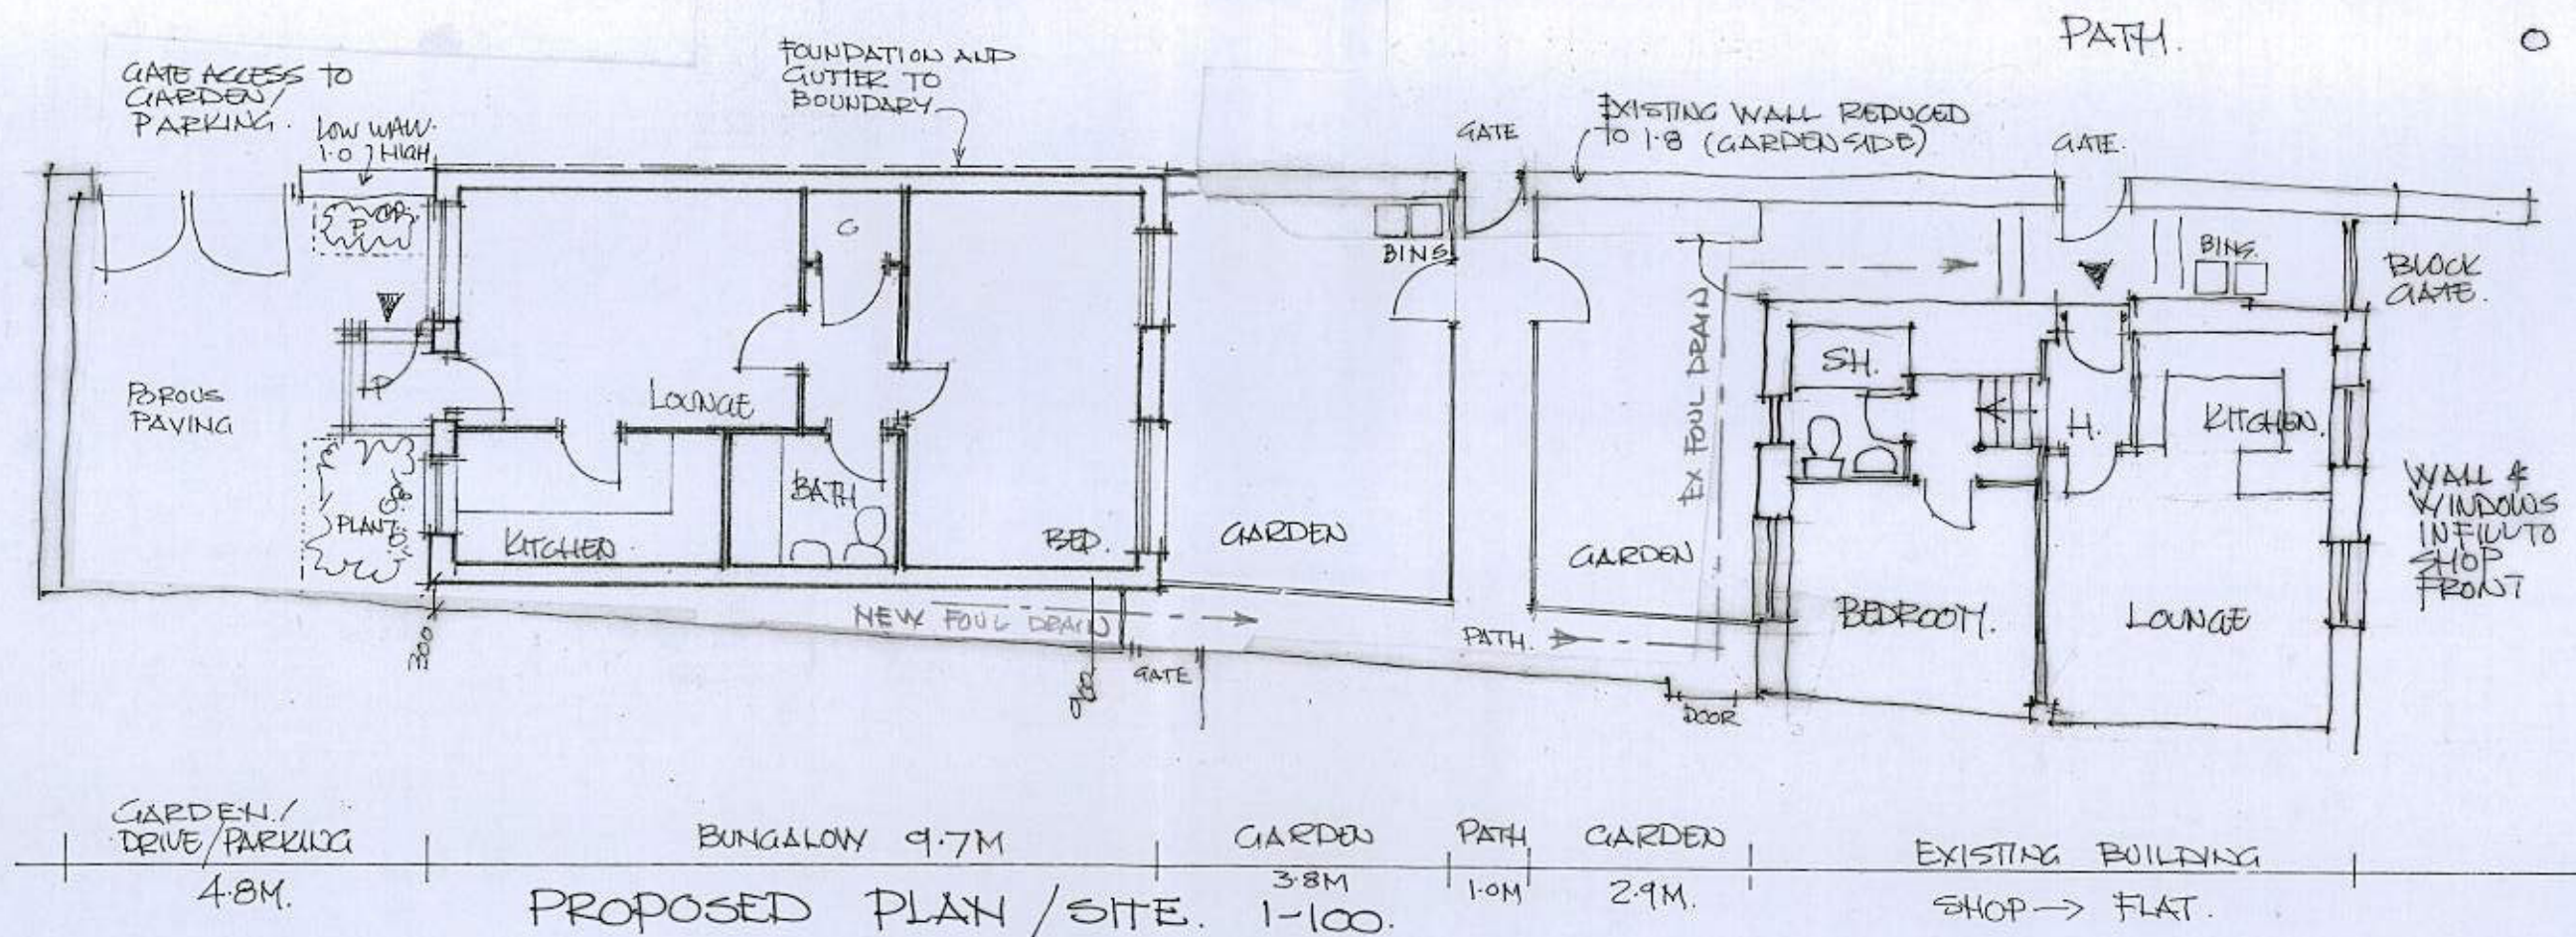

PROPOSED PLAN, SITE, LOCATION.

9A ARUNDEL ROAD LITTLE HAMPTON.

NOV 2014, DRG 2.