


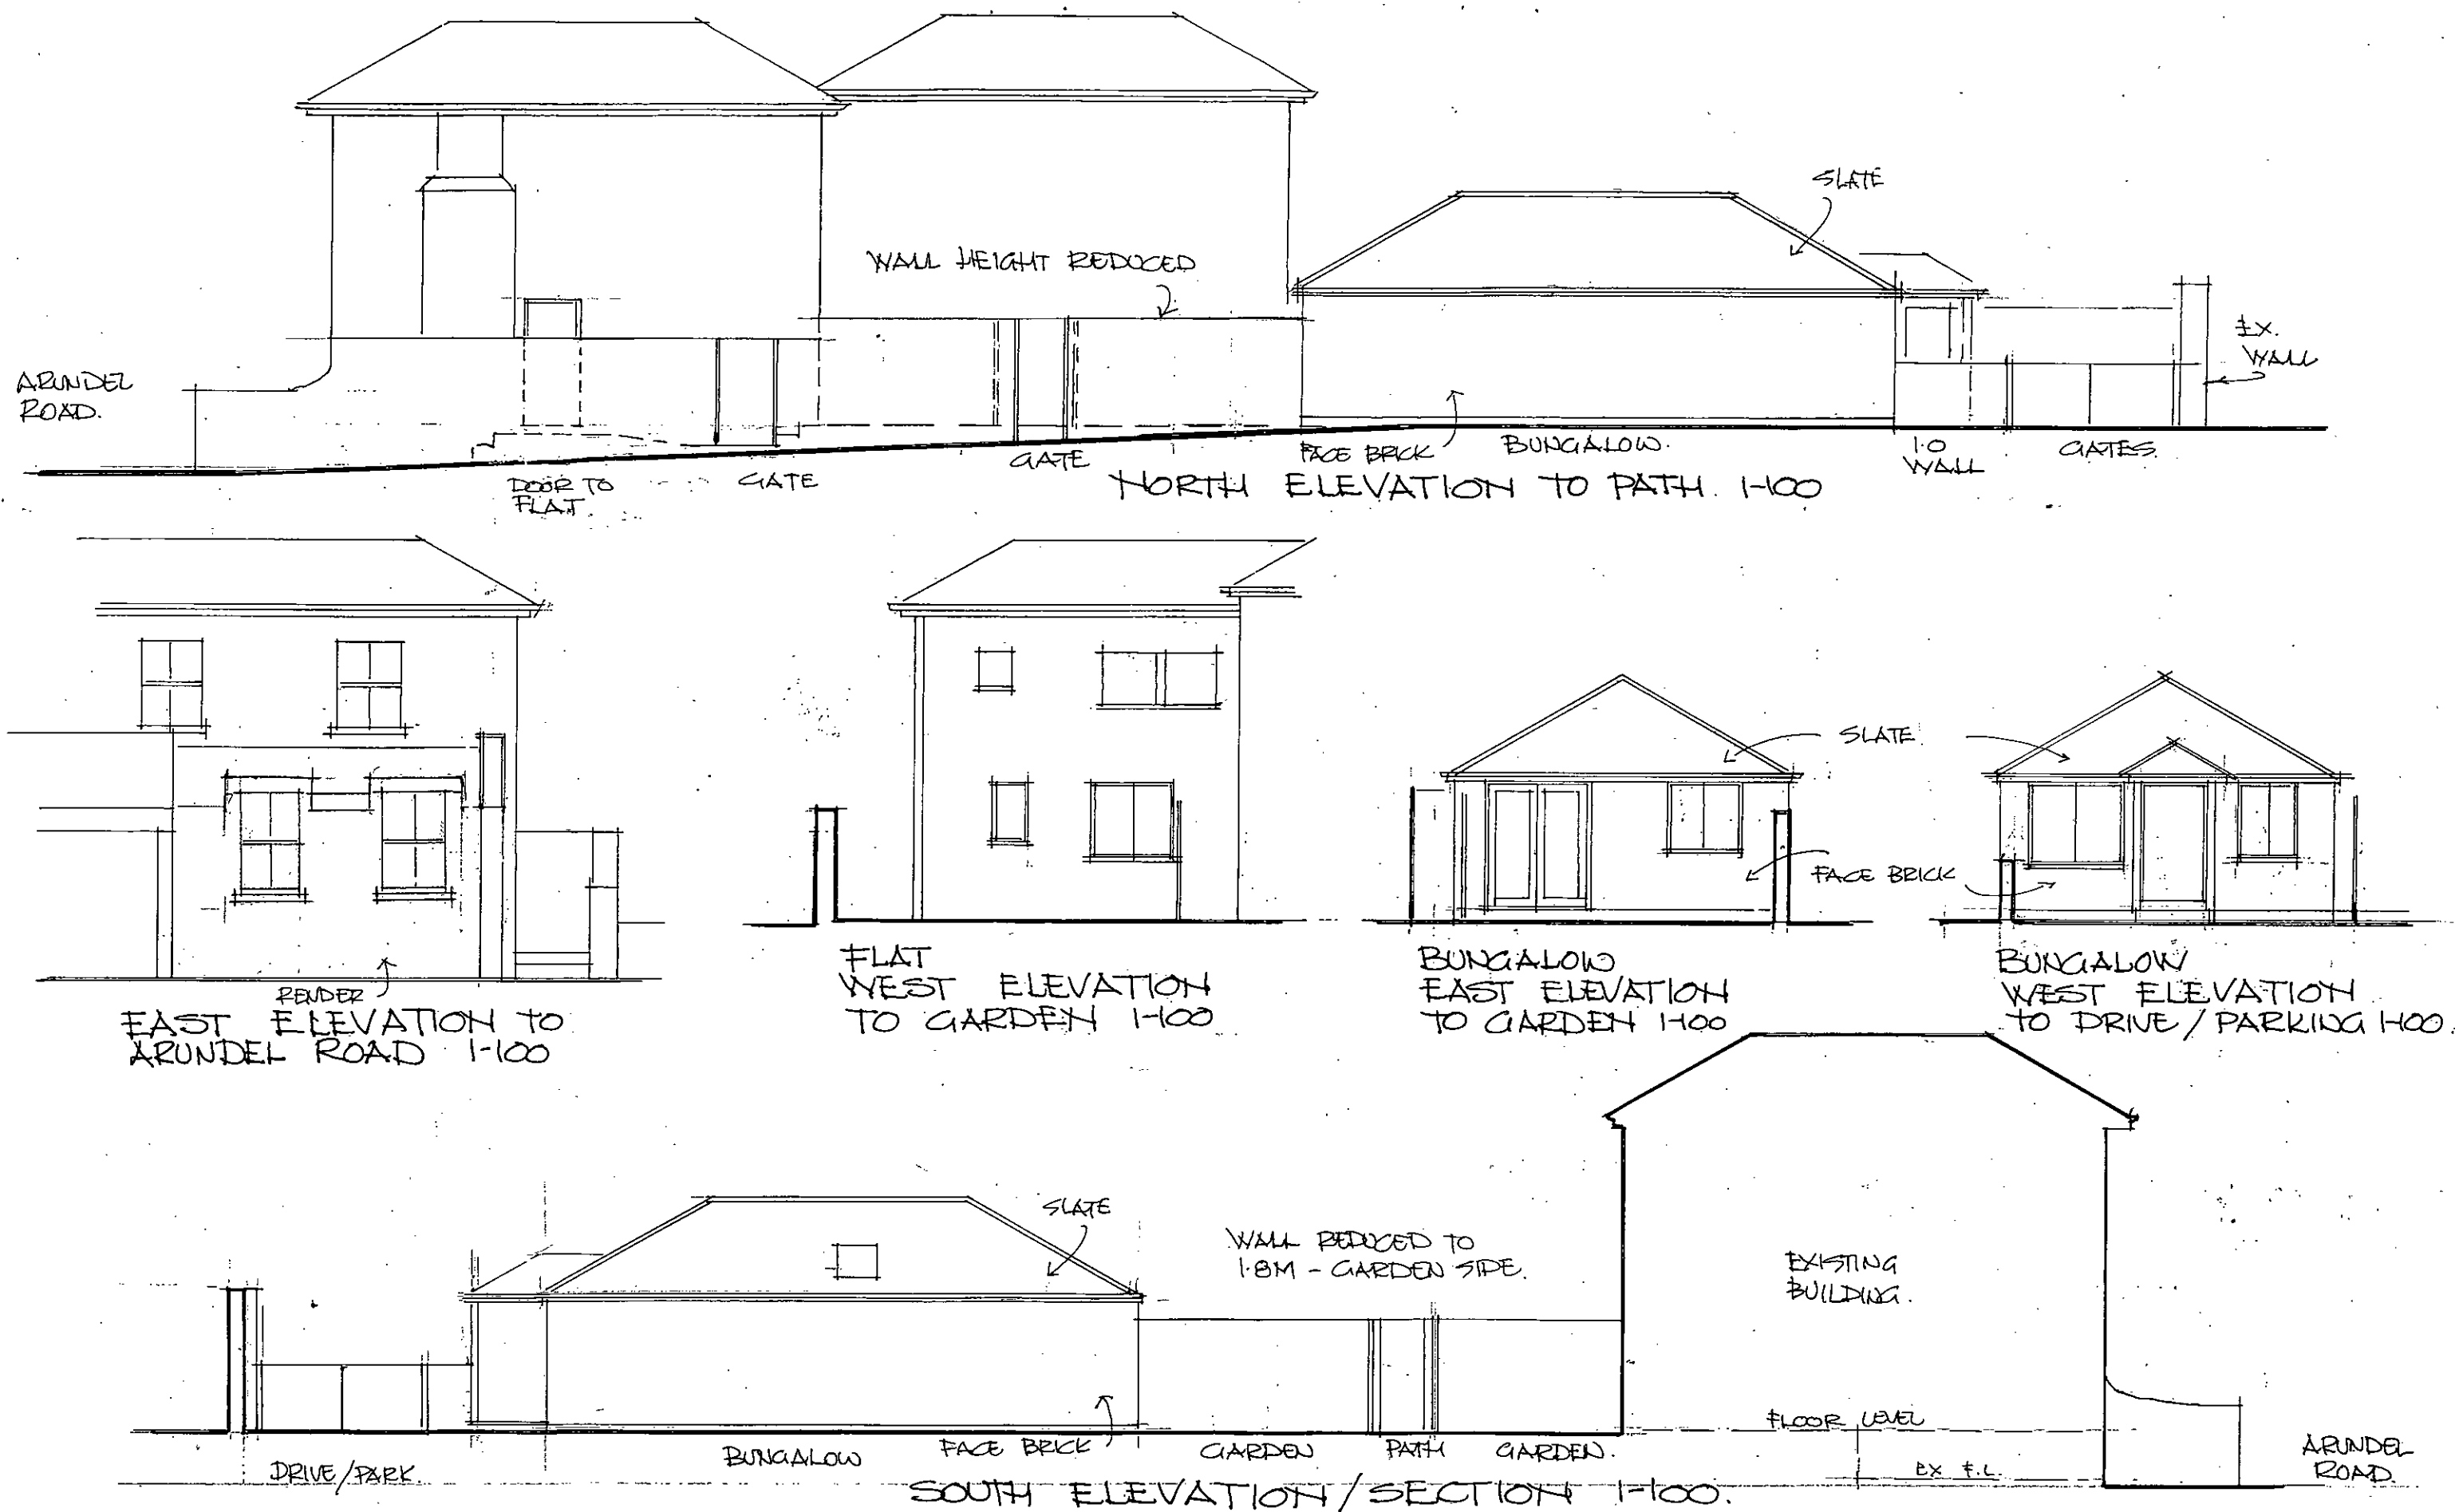

A. N. EL. ATTENDED (GATE) DEC 2014.

PROPOSED ELEVATIONS 9A ARUNDEL ROAD LITTLEHAMPTON. NOV 2014, DRG 3A