





LOCATION 1-1250

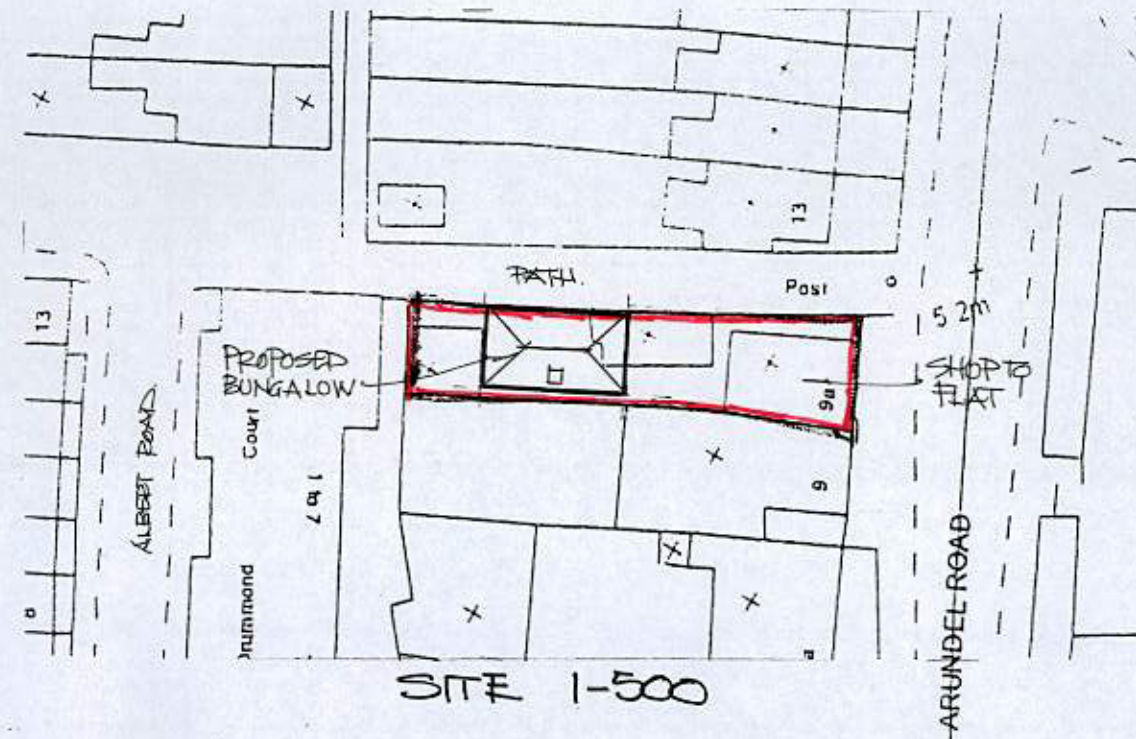

SITE 1-500

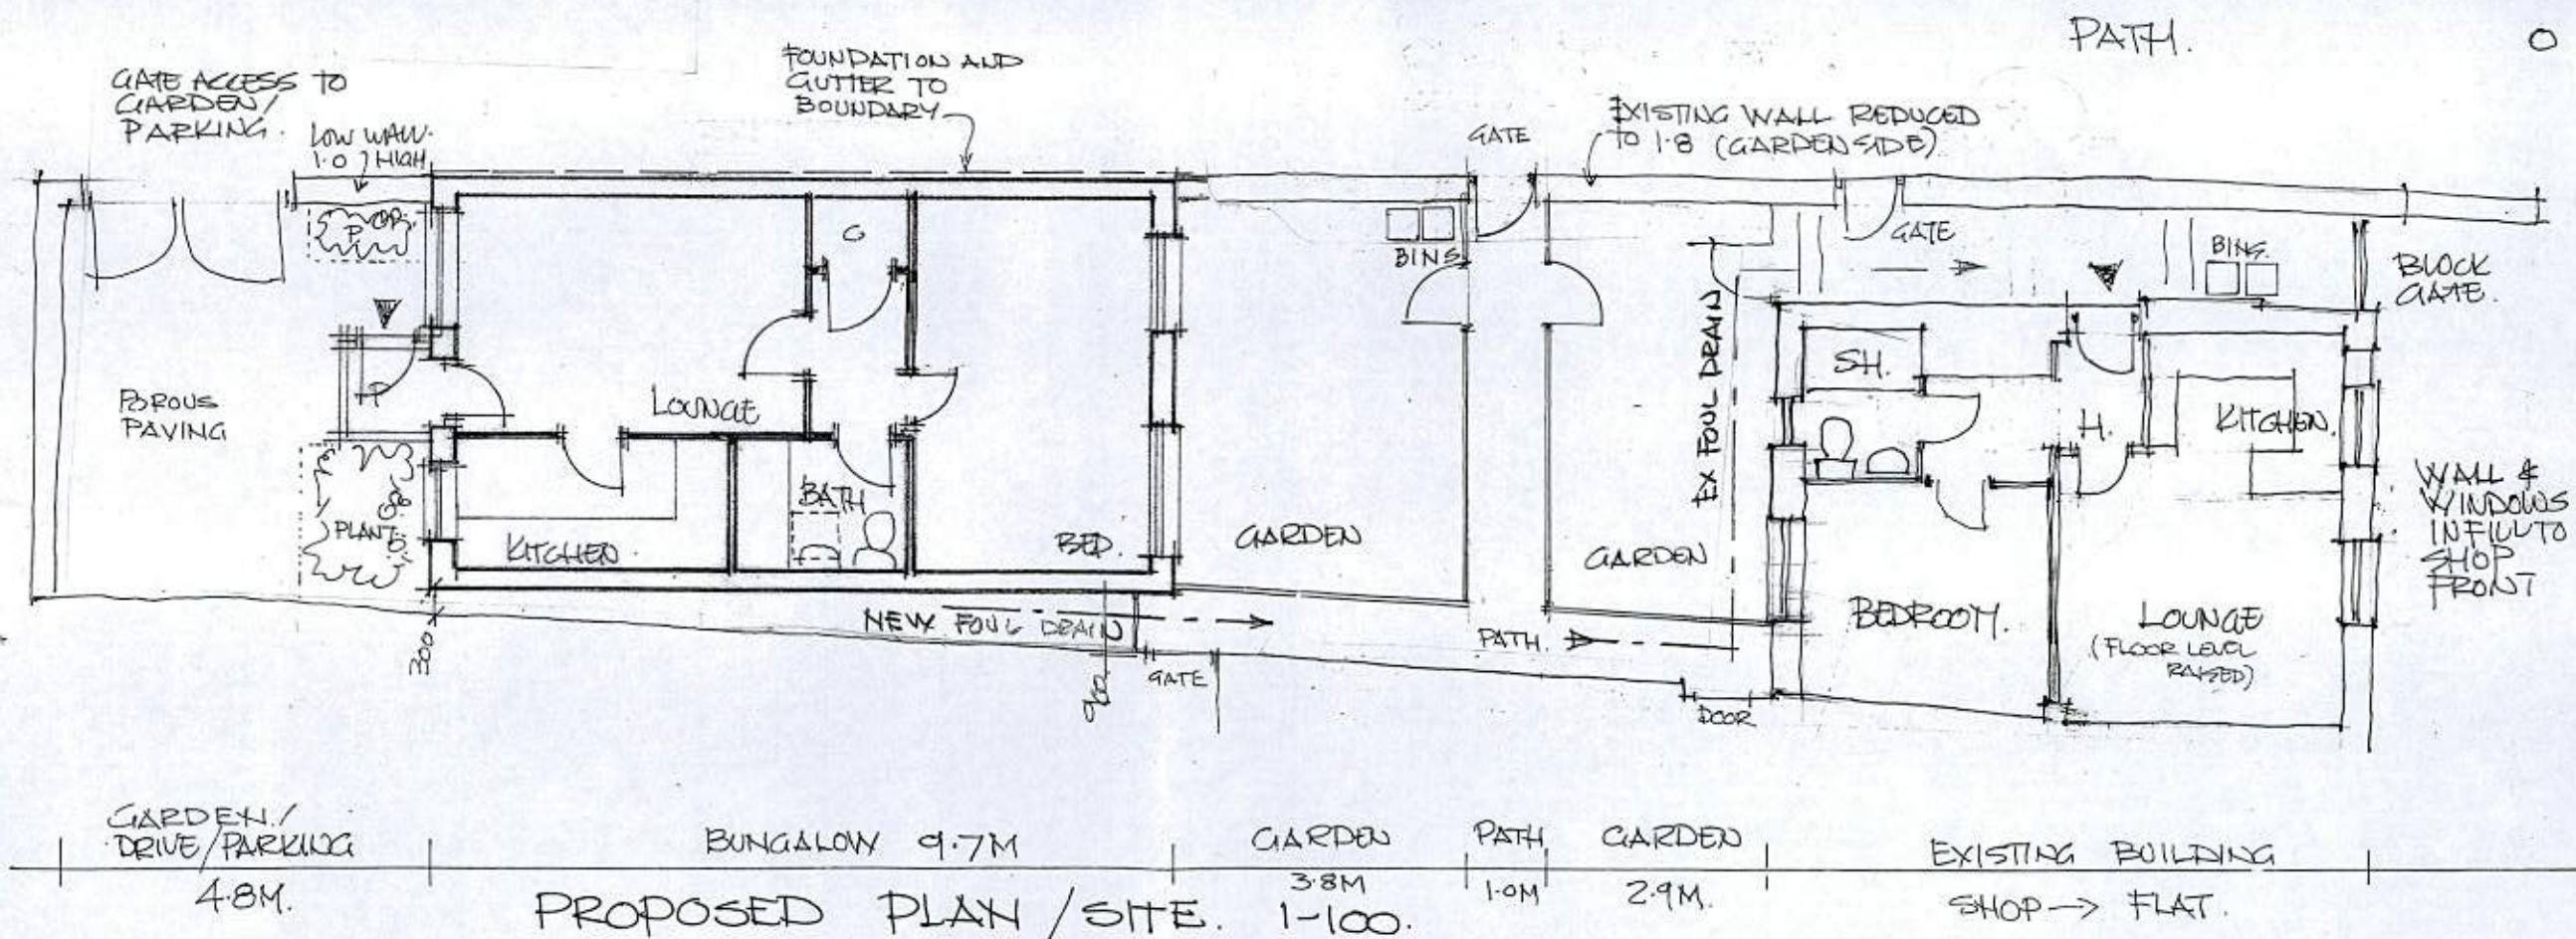

PROPOSED PLAN, SITE, LOCATION.

9A ARUNDEL ROAD LITTLEHAMPTON.

FLAT FLOOR ALL AT 1 LEVEL.
 REV A ROOFLIGHT ADDED TO BUNGALOW BEDROOM 16.12.14.
 NOV 2014, DRG 2A