
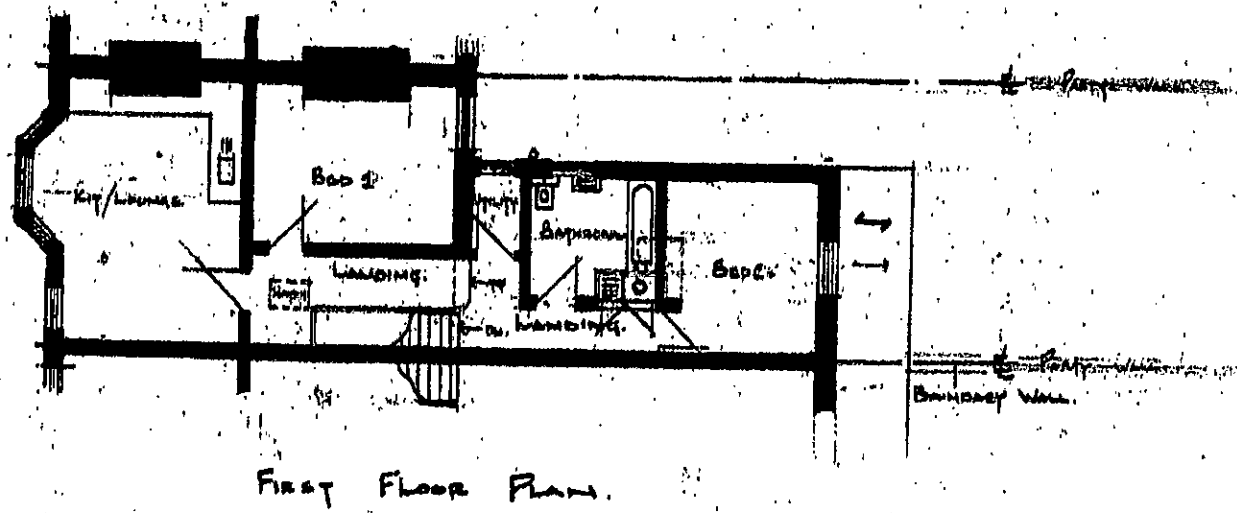


4/12/17/09.1

- NOTES:
1. Do not scale this drawing. Use figured dimensions only, except for planning purposes.
 2. All dimensions must be checked on site by the contractor prior to commencement of work.
 3. All construction details are indicative and are to be checked and confirmed on site and any divergence are to be agreed with the Contract Administrator.

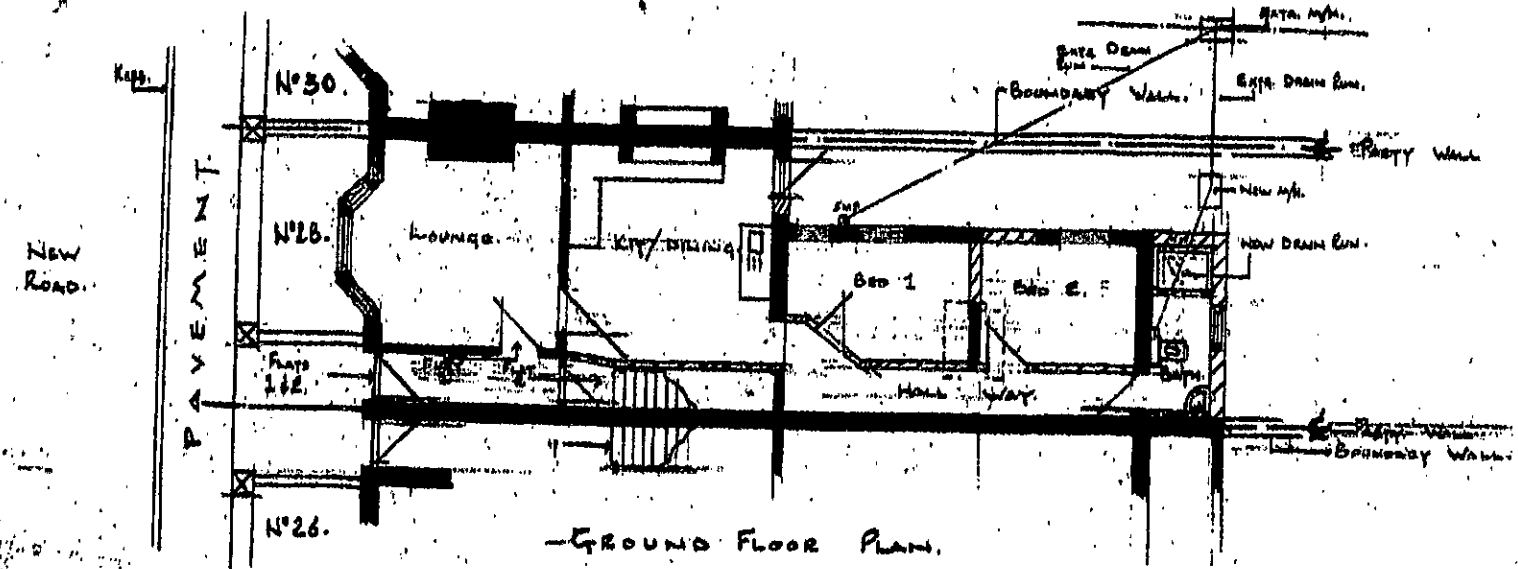

K.E. HILTON O. Eng M.I. Struct. E. P.E.D.
Chartered Structural Engineer

2 ALBERT CHAMBERS Tel: 01243 885500
SUDLEY ROAD Fax: 01243 800408
BOGNOR REGIS Mob: 07500 333140
WEST SUSSEX E-Mail: k.e.hilton@yahoo.co.uk
PO21 1ED

Plans [As Prop'd]

Rev'd	File	Drawn by
Date	4/12/17	Checked
By	4/12/17	

Conversion Of Existing Terrace House Into Two, Two Bed Self Contained Flat Units at,
28 New Road Littlehampton. BN17 5AX