
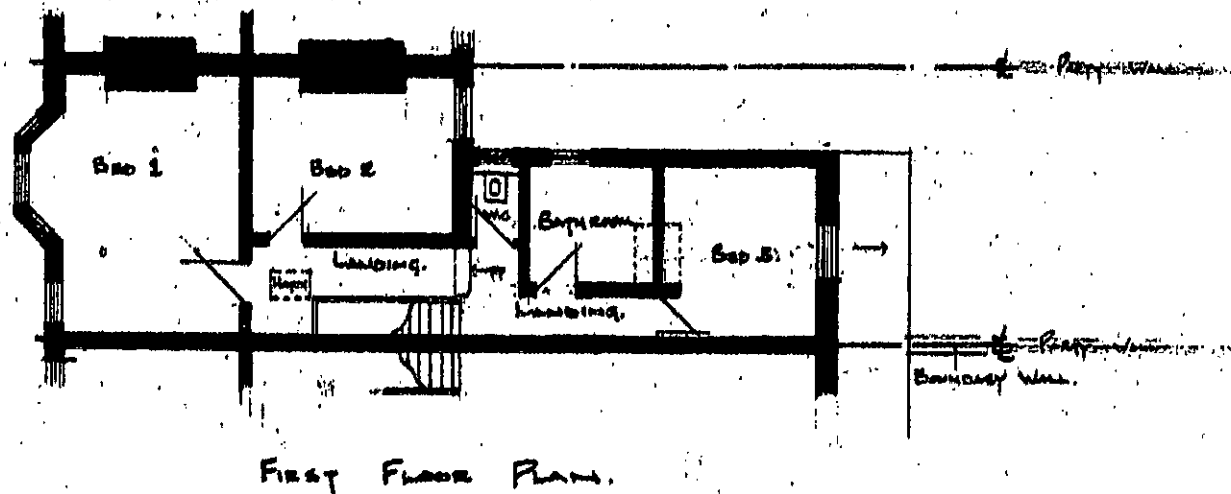


44/41/109

NOTES:
 1. Do not scale this drawing. Use figured dimensions only, except for Planning purposes.
 2. All dimensions must be checked on site by the contractor prior to commencement of work.
 3. All construction details are indicative and are to be checked and confirmed on site and any divergence's are to be agreed with the Contract Administrator.

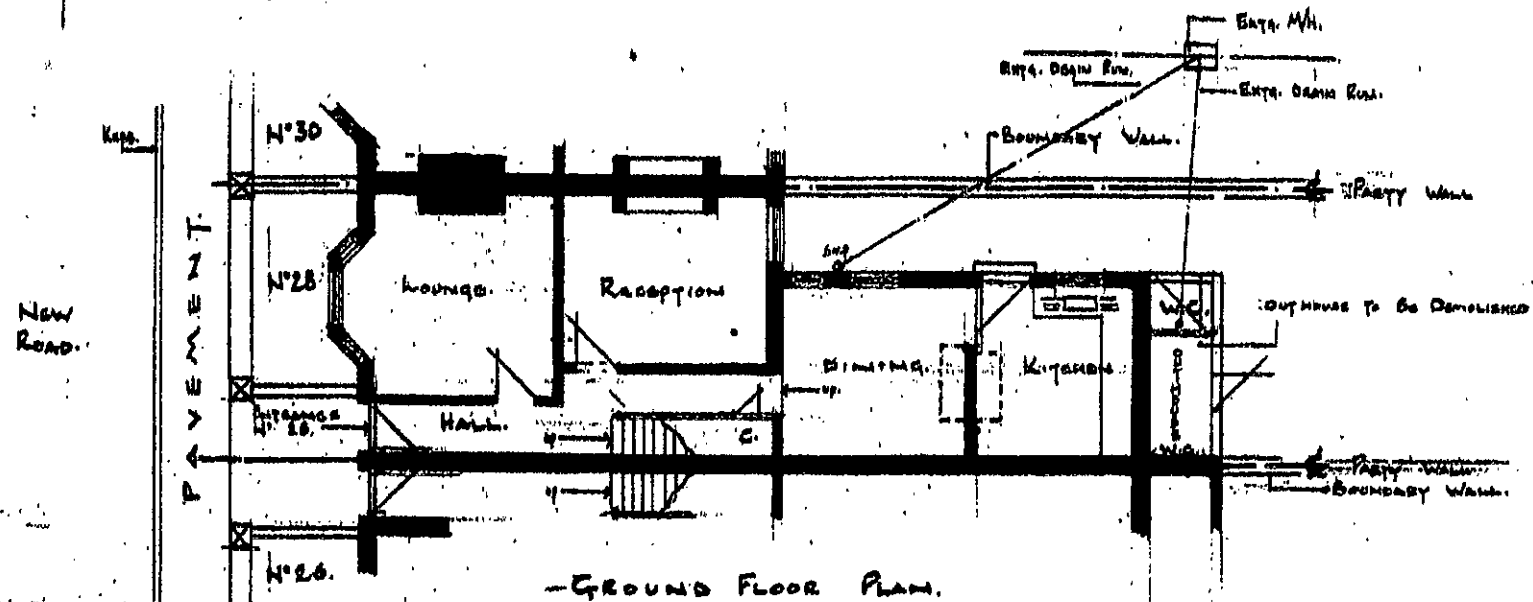

Conversion Of Existing Terrace House Into Two, Two Bed Self Contained Flat Units at,
 28 New Road Littlehampton. BN17 5AX

K.E. HILTON C. Eng M.I. Struct. E. F.P.S.
 Chartered Structural Engineer
 2 ALBERT CHAMBERS TEL: 01243 880500
 RUDLEY ROAD FAX: 01243 850400
 BOGNOR REGIS MOBILE: 07555 333140
 WEST SUSSEX E-MAIL: k.e.hilton@btinternet.co.uk
 PO21 1ED

Plans [As EXTG.]		
Scale	1/100	
Date	4/10/02	Drawn by
Drawing Number		Checked
4141/2		