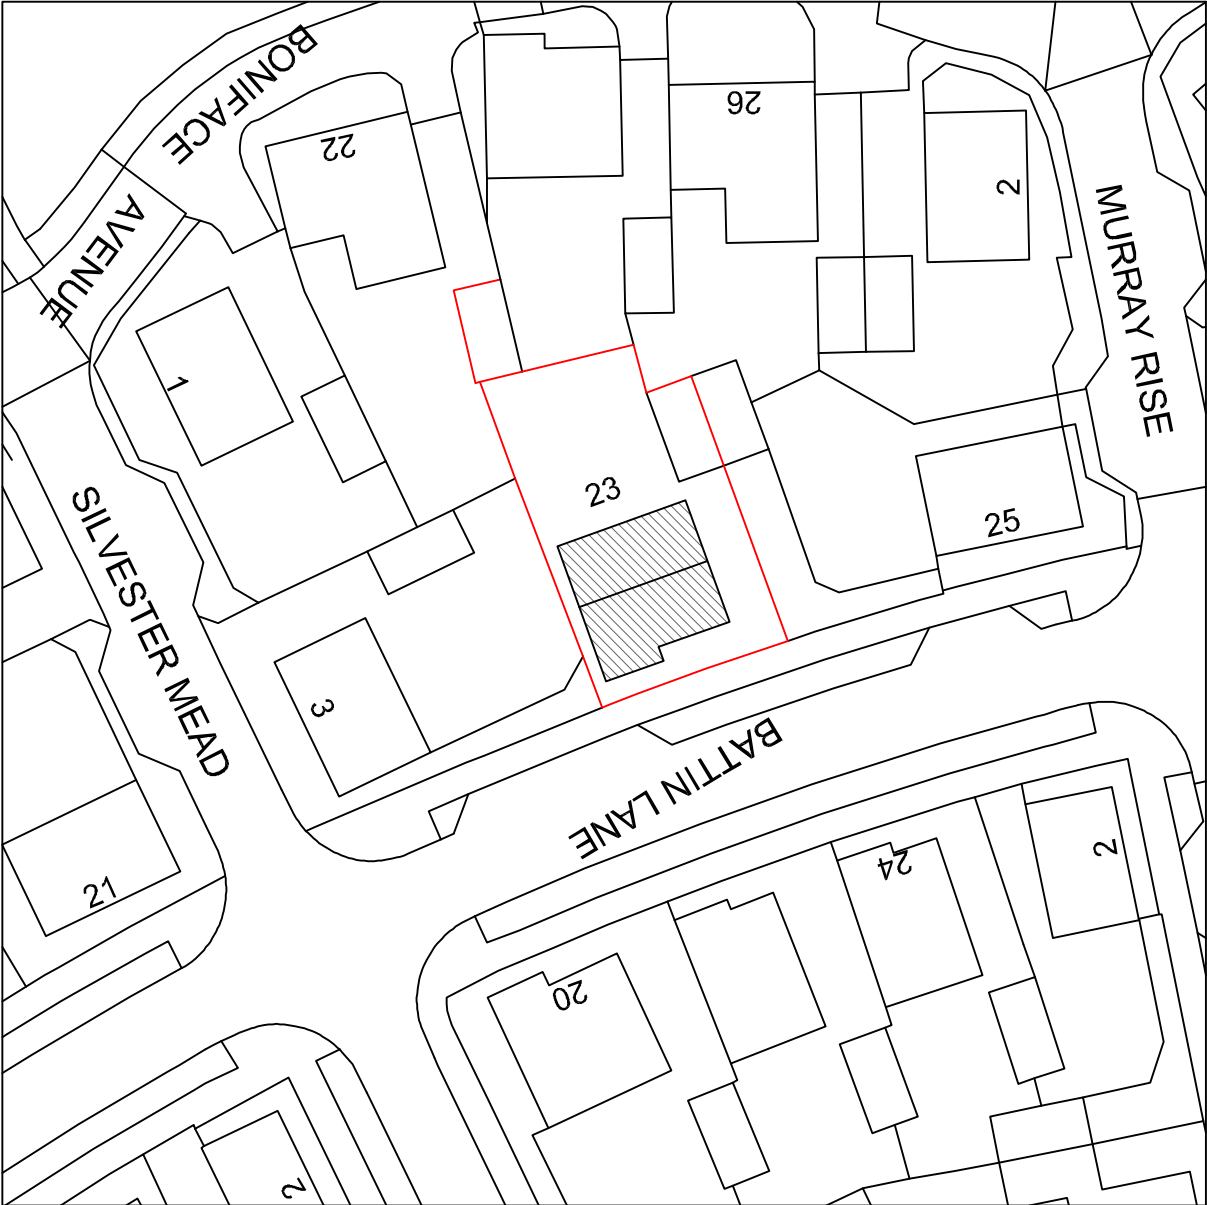


Your Home Plans Ltd
The Rafter's, Aldwick Road,
Bognor Regis, PO21 3RN
0800 6127 664
june@yourhomeplans.co.uk

23 BATTIN LANE
LITTLEHAMPTON
WEST SUSSEX
BN17 7AZ

Block Plan

Project Number:	23BAT-18
Date:	15th December 2018
Drawn By:	Your Home Plans Ltd
Checked By:	JEG

Drawing No:
B01

Scale: 1:500 A3