



Proposed Loft
1 : 50

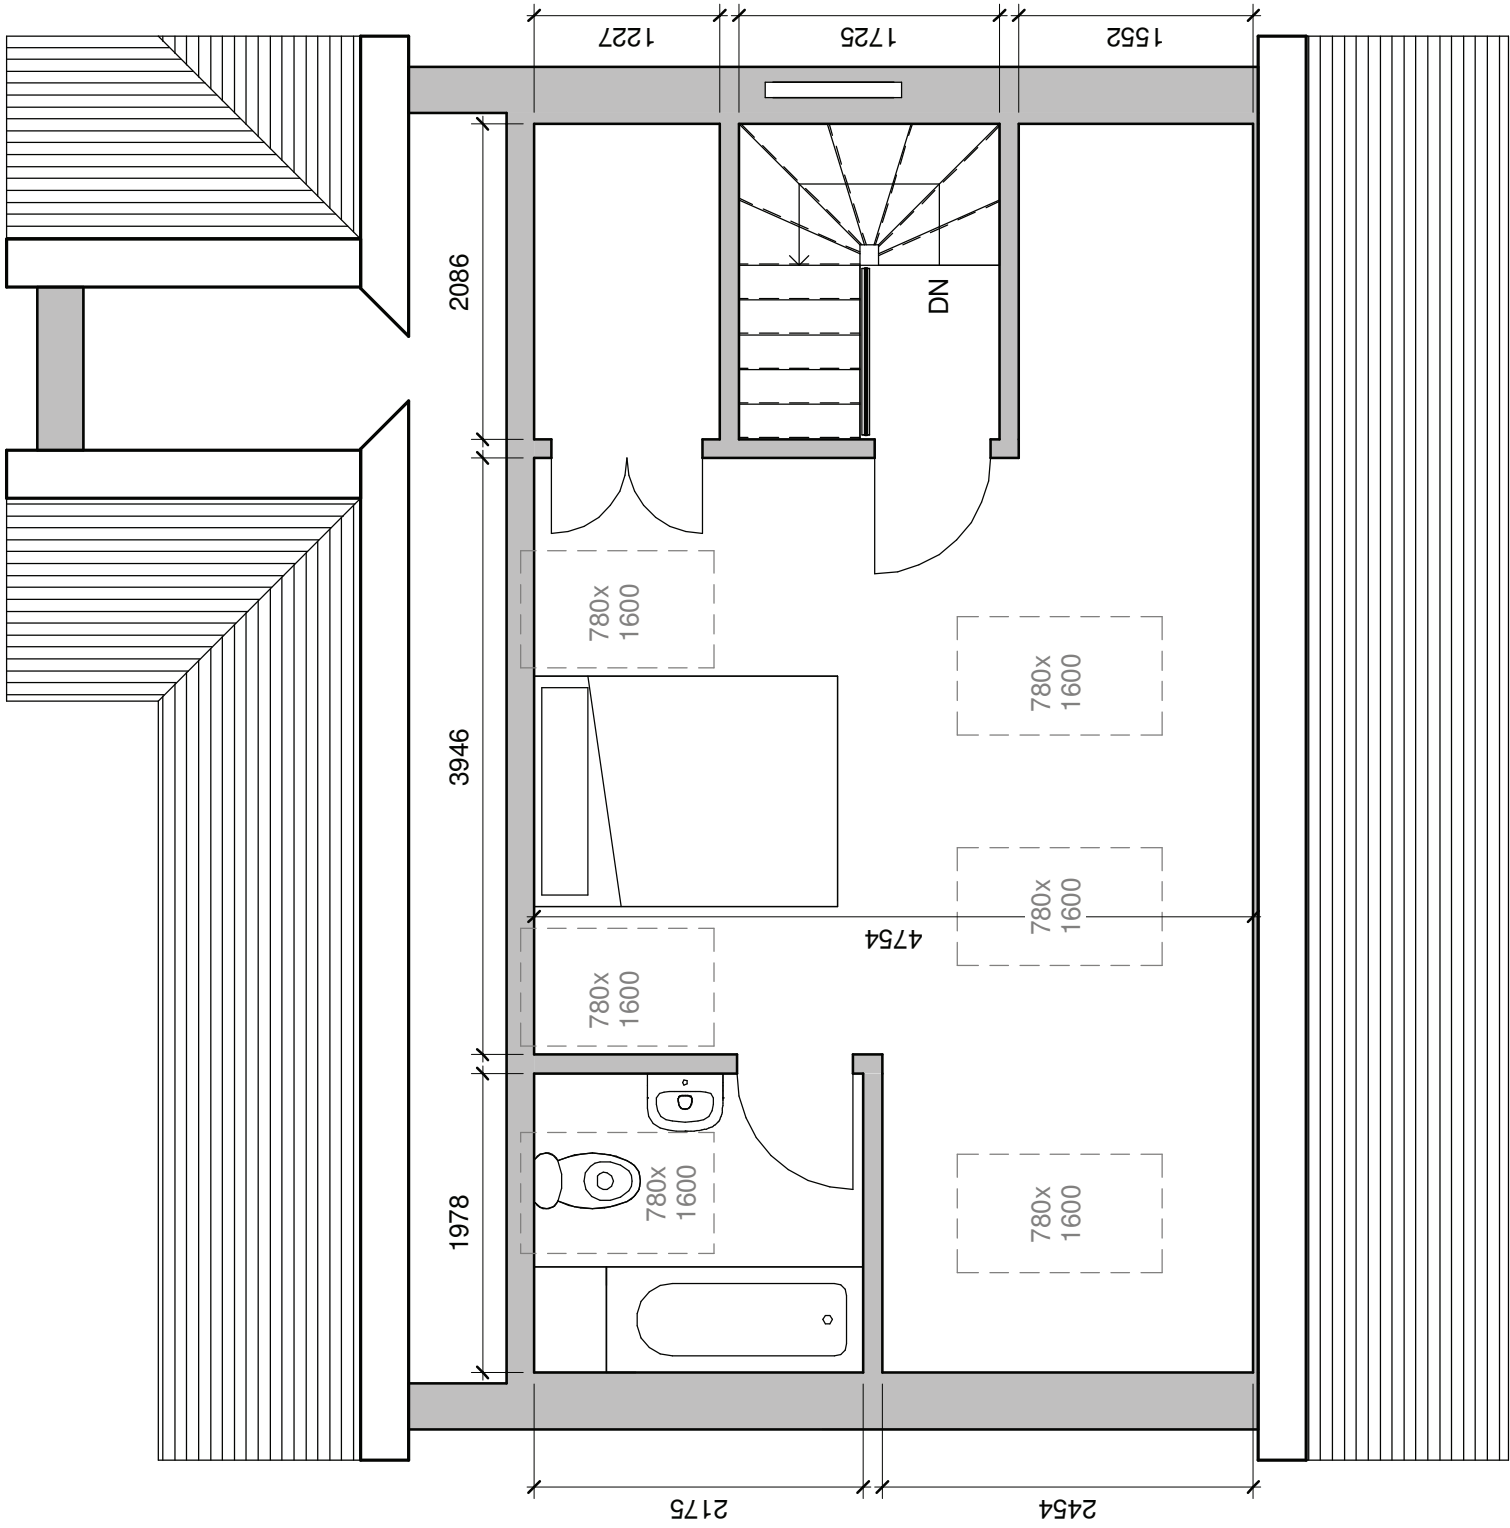

Tel: 0800 6127 664
www.yourhomeplans.co.uk

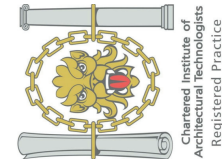

Your Home Plans

Mr S Matthews
23 Battin Lane
Littlehampton
West Sussex
BN17 7AZ

These drawings are for approval purposes. Materials and products should not be ordered based on scaling from drawings as errors may occur along existing building lines. All measurements and supporting elements are to be checked on site. Refer to Your Home Plans if any discrepancies are found.

Proposed Loft Plan

Project number	23BAT-18	A105
Date	15th December 2018	
Drawn by	JG	
Checked by	Checker	Scale
		1 : 50