




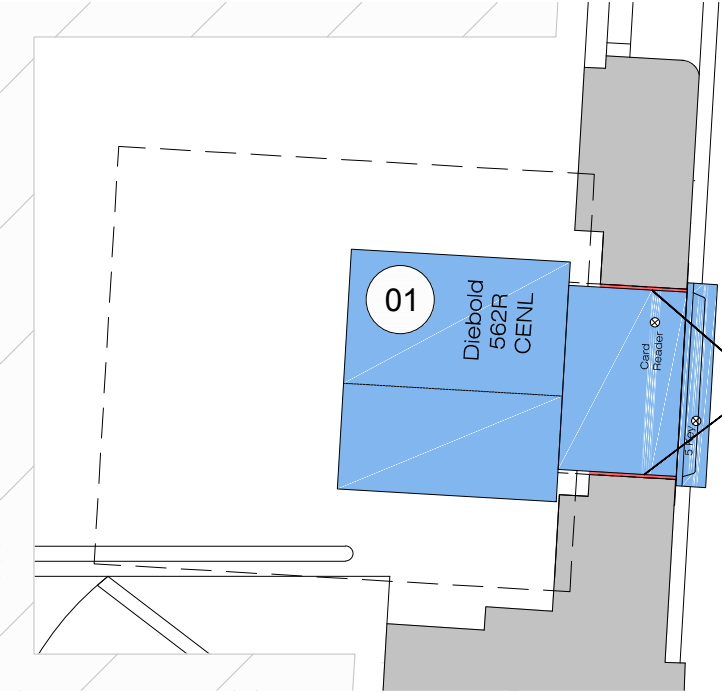

Proposed Detailed Plan of Affected Area (scale 1:25 @ A3)

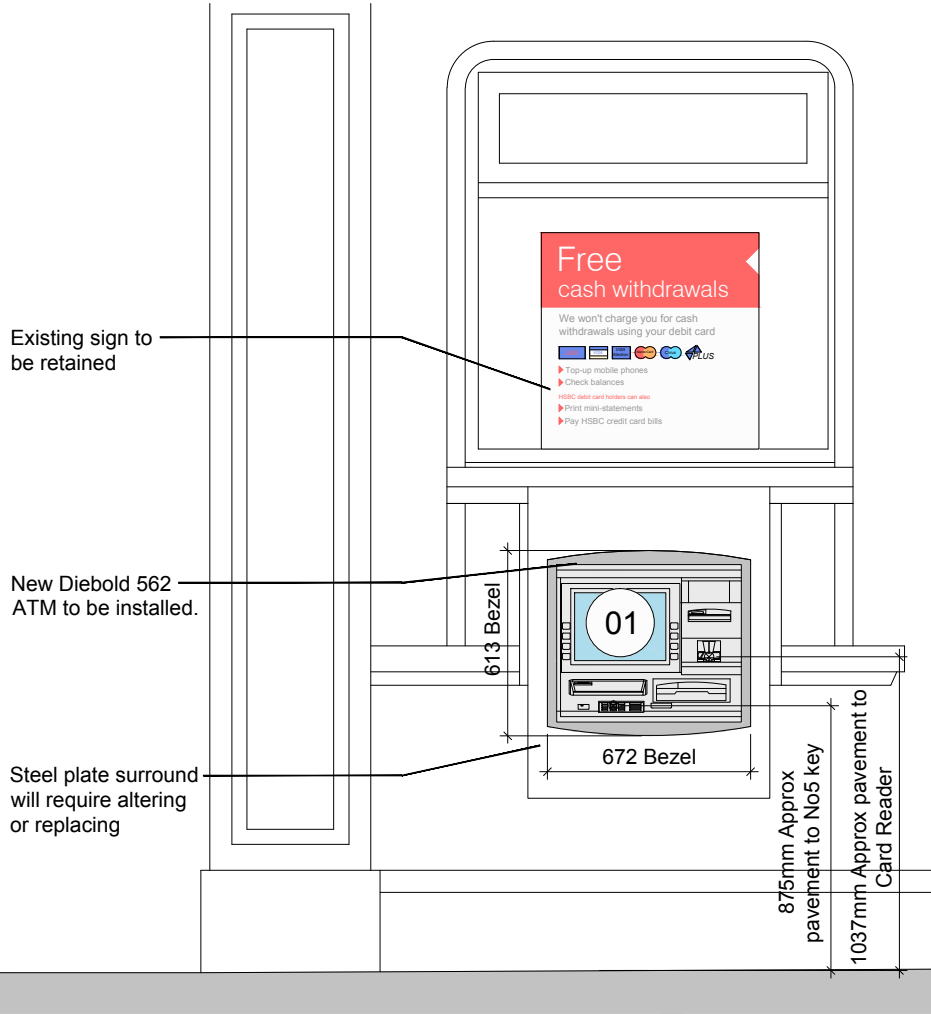

Proposed Detailed Elevation of Affected Area (scale 1:25 @ A3)

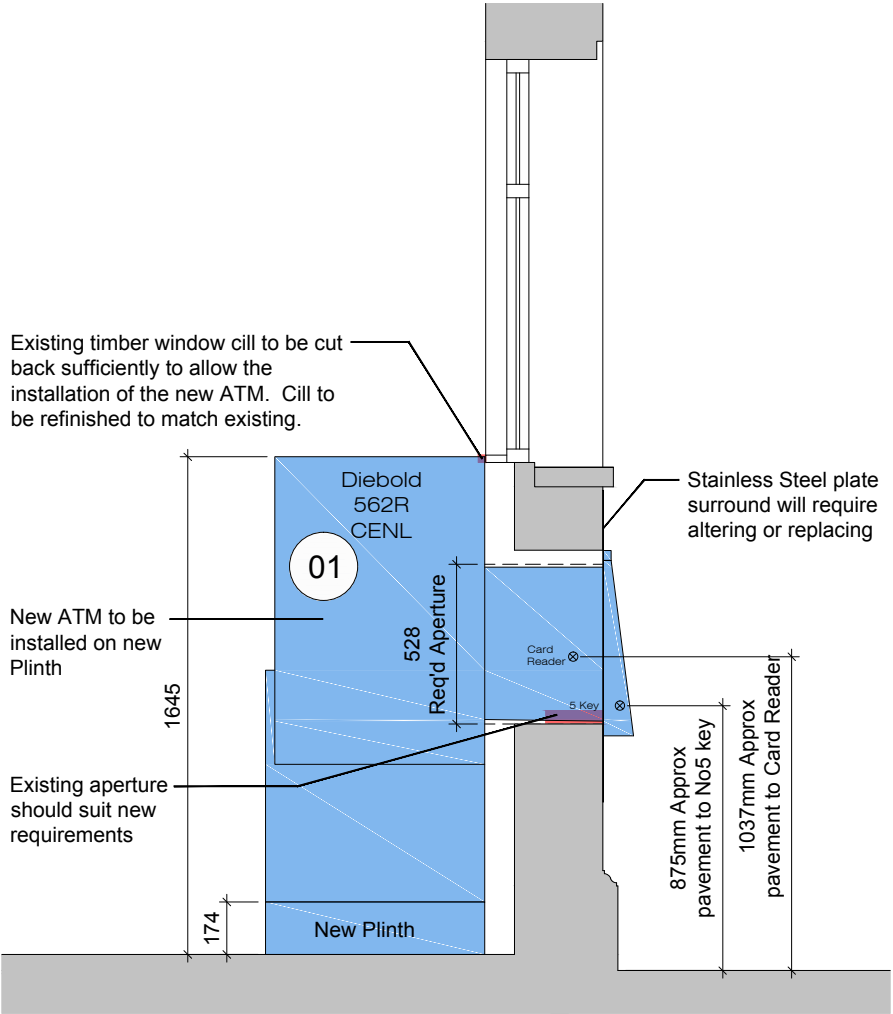

Proposed Section (scale 1:25 @ A3)

DRAWING LEGEND

- SELF SERVICE MACHINE BEING REMOVED
- SELF SERVICE MACHINE NEW EQUIPMENT
- NEW SECURE PARTITION
- 01 REFERENCE NUMBER OF SELF SERVICE MACHINE

cardiff . edinburgh . london . sheffield

four

architecture

1 John's Place
Leith
Edinburgh
EH6 7EL
0131 478 7100

©

This drawing remains the Copyright of Four Architecture and Design, and may not be reproduced in whole or in any part without prior written permission.

NOTE:

All proprietary goods and materials are to be fitted in accordance with manufacturer's instructions, Codes of Practice and British Standards. All dimensions to be verified by the Contractor on site. Do not scale drawings, work to figured dimensions only.

CLIENT

HSBC



LITTLEHAMPTON - GB6846

Self Service Evergreen Programme

PROJECT

70 High Street, Littlehampton
West Sussex, BN17 5DY

SCALE @ A1

AS NOTED

SCALE @ A3

AS NOTED

DATE

December 2014

DRAWN BY

IC

CHECKED

IC

STATUS

PROPOSED

DRAWING

Proposed Detailed Plan
Elevation & Section

PROJECT NUMBER

130176

DRAWING NUMBER

PL-04

REVISION

-