ARUN DISTRICT COUNCIL LU/375/19/DOC

Alignment - FW01-TL to Outfall at Pumping Station LONG SECTION

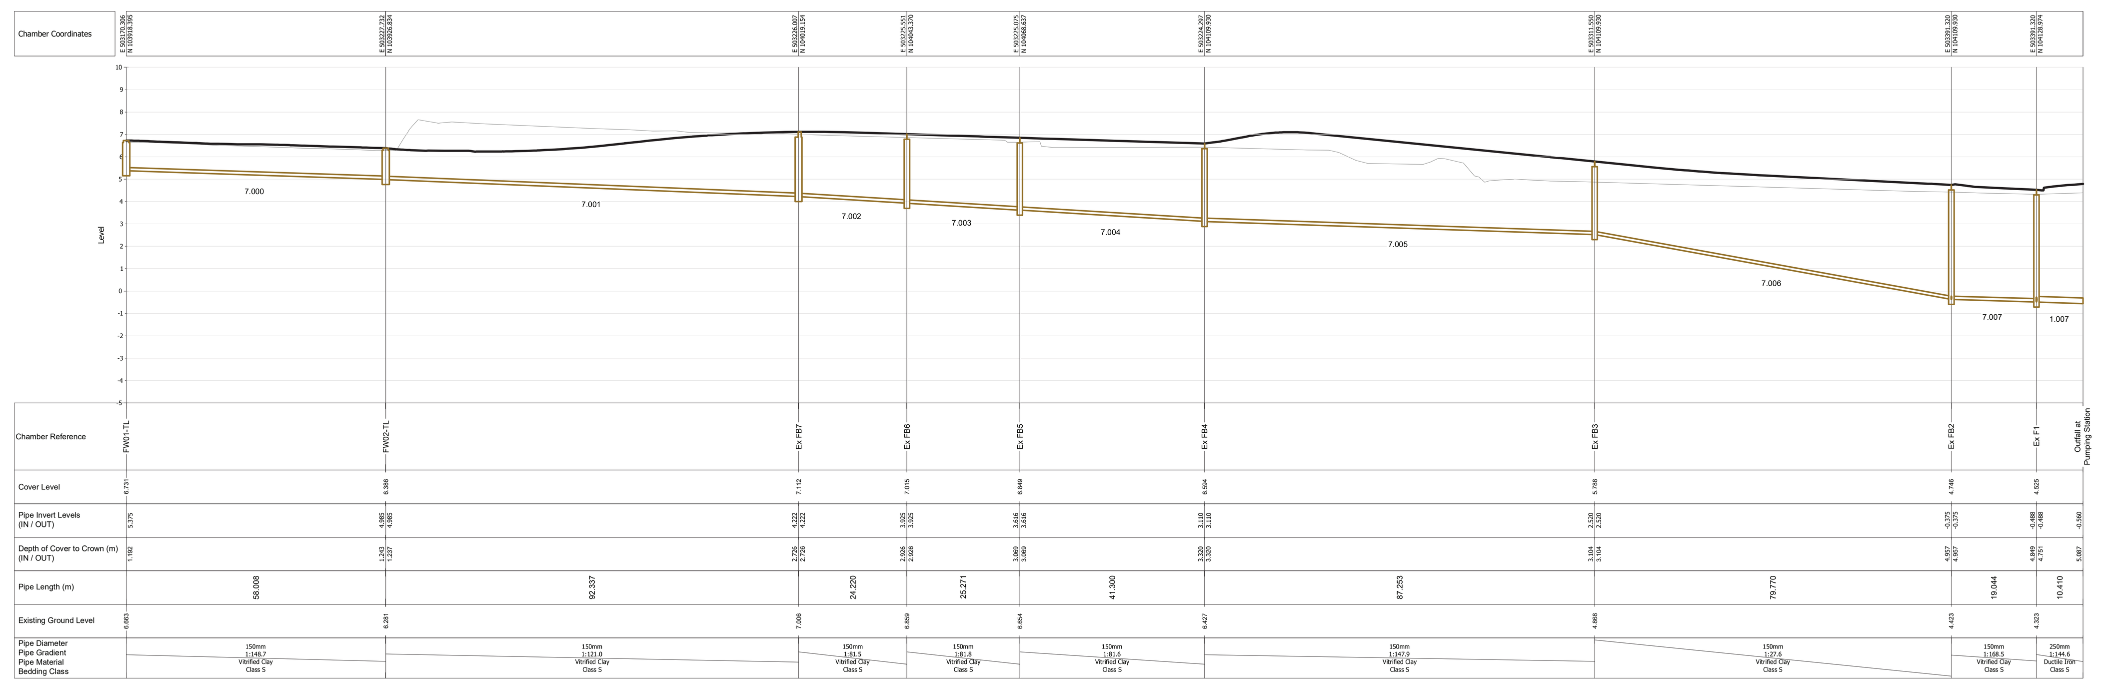

Alignment - FW01 to Ex FB2 LONG SECTION

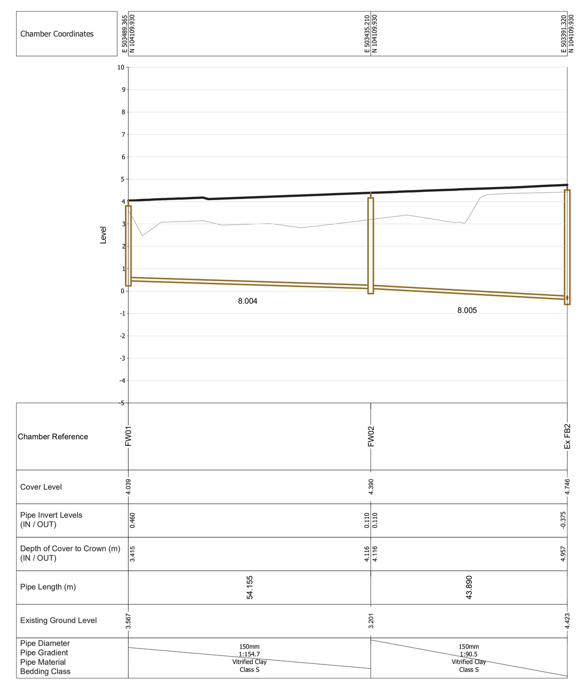

Alignment - FA6 to Ex F1 LONG SECTION

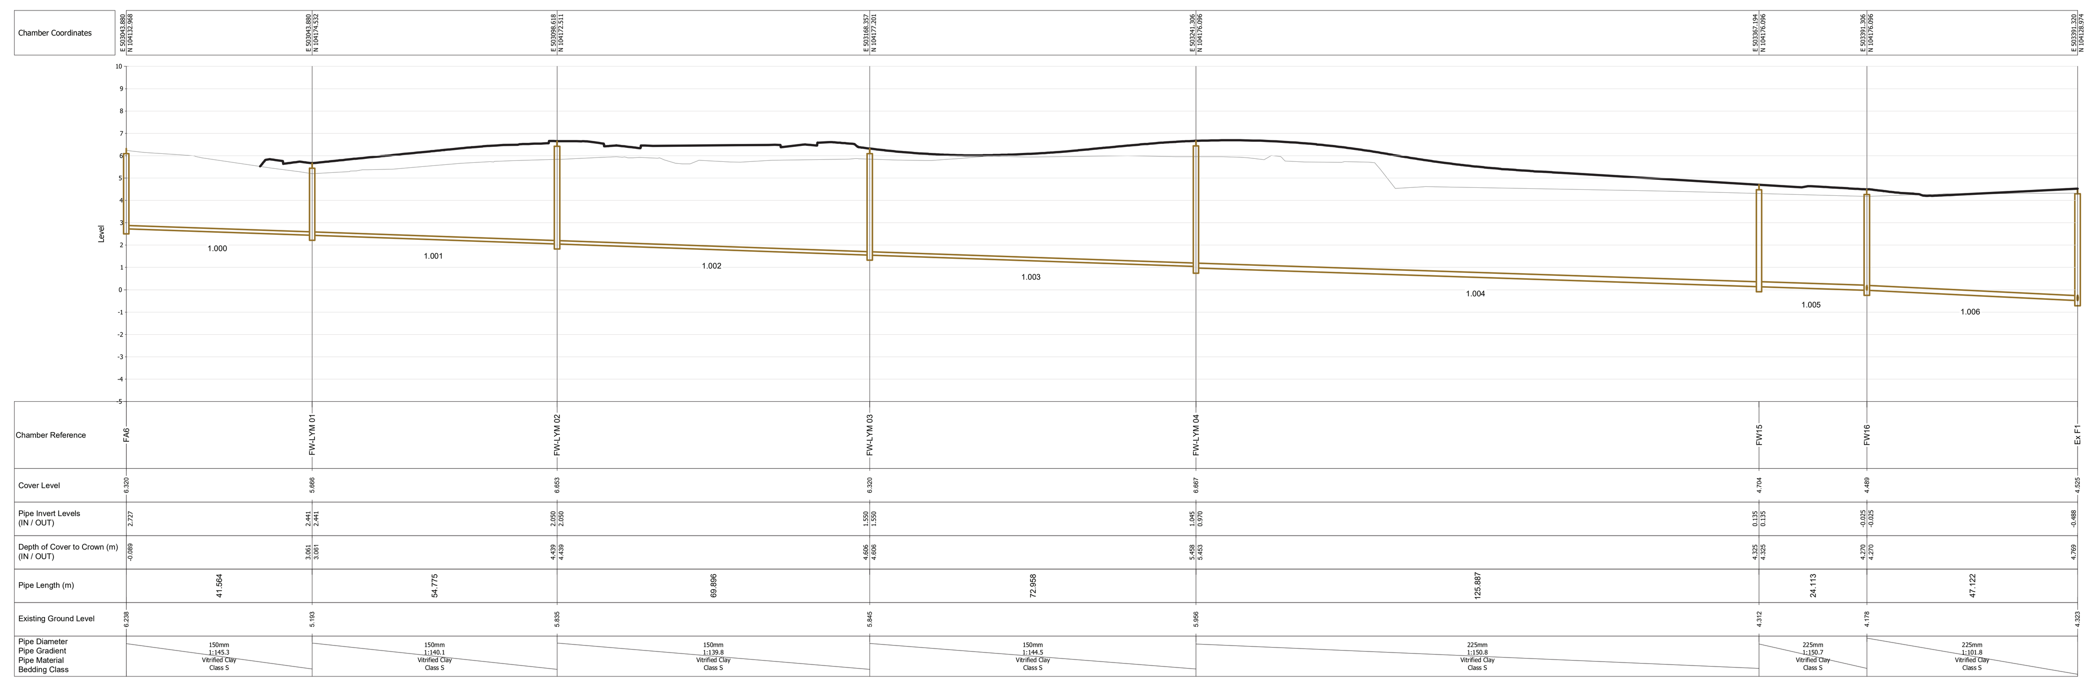

Alignment - FW03 to FW16 LONG SECTION

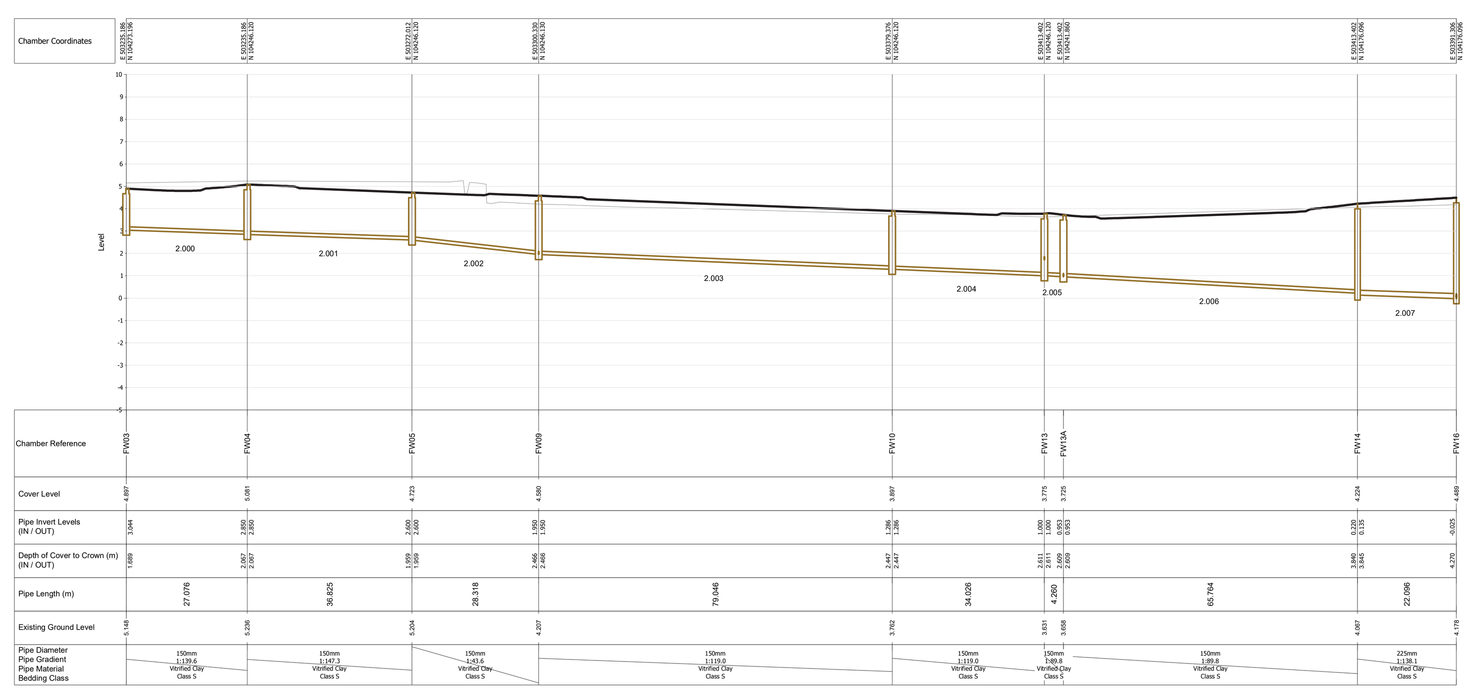

Alignment - FW12 to FW13A LONG SECTION

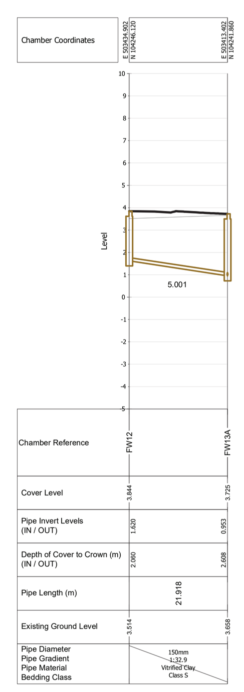

Alignment - FW11 to FW13 LONG SECTION

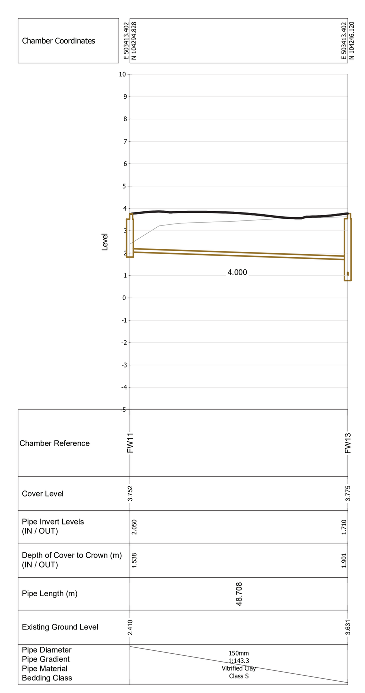

Alignment - FW06 to FW09 LONG SECTION

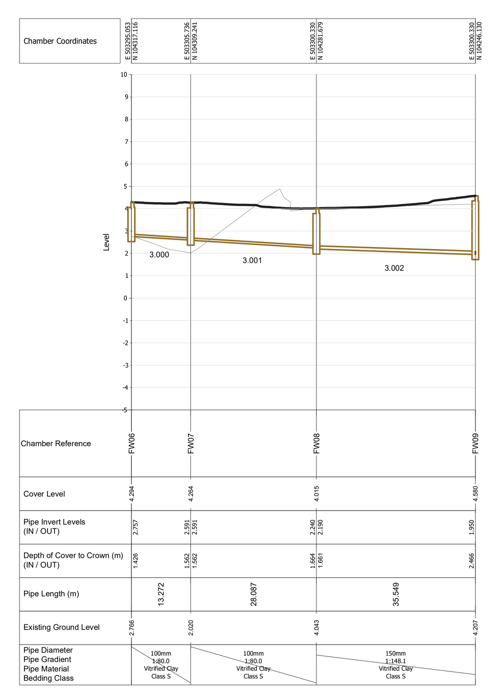

© Mayer Brown Limited Copyright. The drawings, information and data recorded in this document ("the information") is the property of Mayer Brown. This document and the information are solely for the use of the authorised recipient and this document may not be used, copied or reproduced in whole or part for any purpose other than which it was supplied by Mayer Brown. Mayer Brown makes no representation, undertakes no duty and accepts no responsibility to any third party who may use or rely upon this document or the information.

A0 ORIGINAL

© Crown copyright and database rights 2019. Ordnance Survey 0100031673.

KEY

- PROPOSED GROUND PROFILE
- EXISTING GROUND PROFILE
- FOUL WATER SYSTEM TO BE ADOPTED BY ICOSA UNDER S.104 AGREEMENT

NOTES

1. This drawing is not to be scaled.
2. This drawing is to be read in conjunction with all other relevant engineering and landscaping drawings and schedules. Any discrepancies are to be reported to the Engineer immediately for clarification.

FOR APPROVAL
NOT FOR CONSTRUCTION

rev.	amendment	checked	date
P1	Initial Issue. (JS)	SL	01/03/2019

mayer brown
Mayer Brown Limited
Lion House Oriental Road Woking Surrey GU22 8AR
Telephone 01483 750 508 Fax 01483 750 437
wokingoffice@mayerbrown.co.uk www.mayerbrown.co.uk

client
PERSIMMON HOMES THAMES VALLEY

project
NORTH LITTLEHAMPTON

scale	drawn by	checked by
H=1:1,000 V=1:200	JS	SL

date	cad file
MARCH 2019	S104 ICOSA.DWG

title
SECTION 104 DRAINAGE SURFACE AND FOUL WATER LONG SECTIONS - SHEET 2 OF 2

Mayer Brown Limited jobcode	suitability	revision
A/PHLITTLE-INT.10	-	P1

drawing number
A/PHLITTLE-INT.10/S104-20-2