



Site Block Plan 1:500




Ordnance Survey, (c) Crown Copyright 2021. All rights reserved. Licence number 100022432

Site Location Plan 1:1250



© this drawing is the copyright of look. design + build [l.db]. L.db design responsibility is limited to the design of the permanent works as finally constructed by l.db as part of the design + build service.

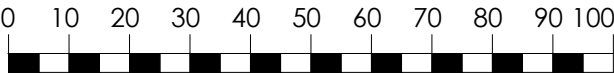

PROJECT TITLE	DRAWING TITLE		No	REVISION	DATE
	Proposed Site & Location Plan				
	STATUS Planning Application				
	SCALE as noted @ A3	DATE 01/11/2021			
	DRAWN BY AP	DRAWING No PA-***-10			
Proposed Development at 39 Westlands Littlehampton					