




STREET SCENE A-A



STREET SCENE B-B



STREET SCENE C-C

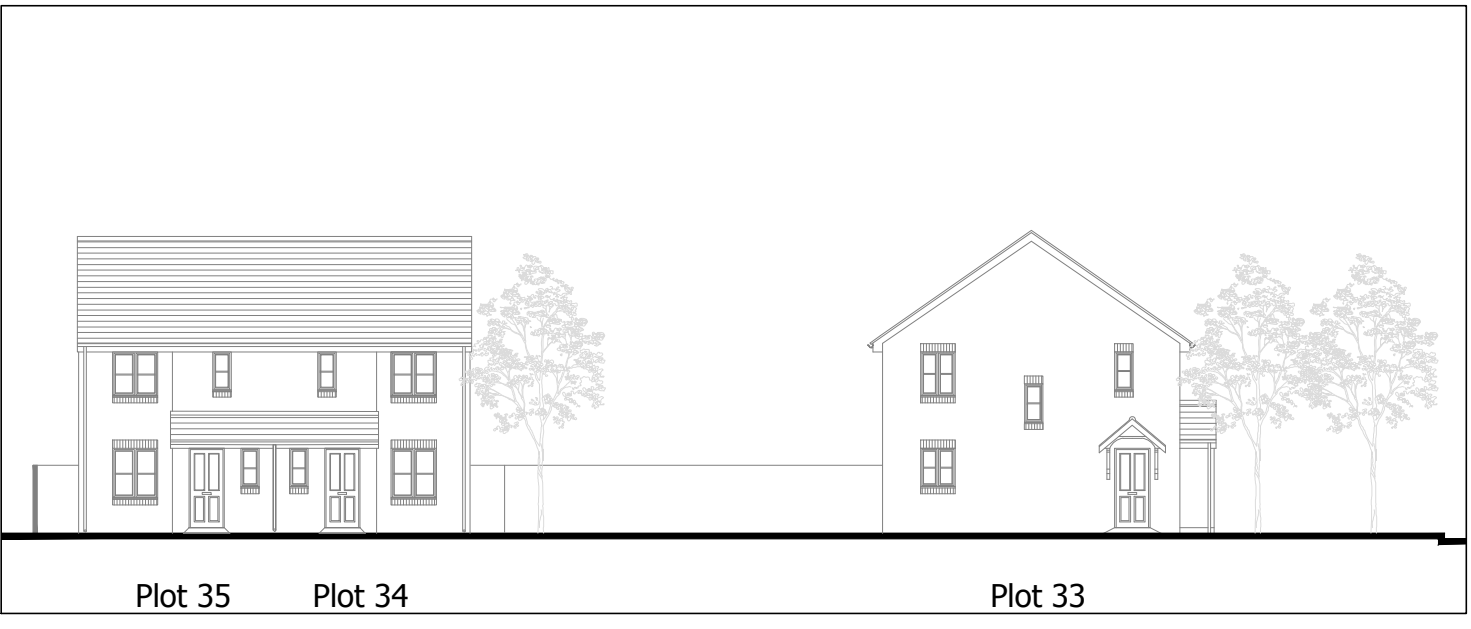

STREET SCENE D-D




STREET SCENE E-E



STREET SCENE F-F



STREET SCENE G-G

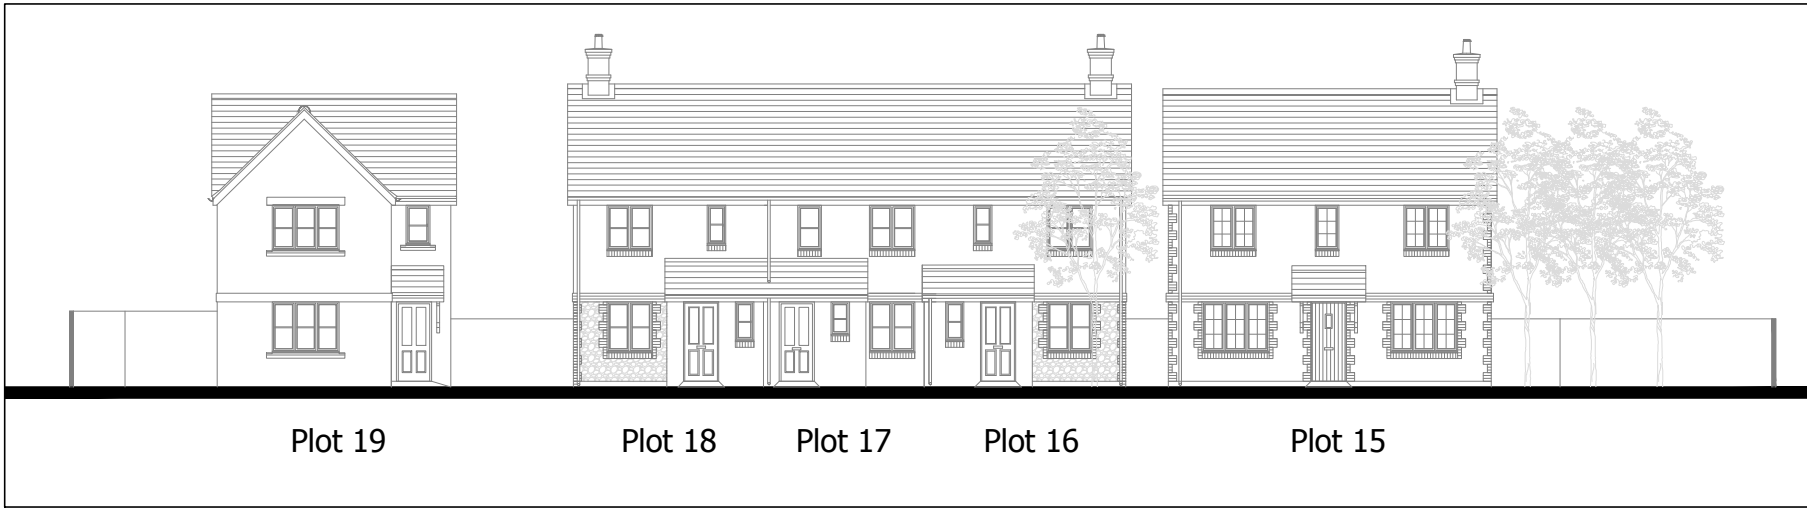

STREET SCENE H-H



STREET SCENE J-J



STREET SCENE LOCATION KEY

C	Street scenes updated to reflect changes to layout and elevations.	05.11.18
B	Street scenes updated to reflect changes to layout and elevations.	17.07.18
A	Street scenes updated to reflect changes to layout and elevations.	02.05.18
Rev		Date
 PERSIMMON Together, we make a home Persimmon Homes Thames Valley Persimmon House, Knoll Road, Camberley, Surrey GU15 3TQ Tel: 01276 808080		
Site:	Parcel A2.B6 Littlehampton Phase 3	Date: March 2018
Scale:	1:200@A1	
Org No:	544_PL_SS_100	
Drawing Title:	Street Scenes	
Drawing Status:	SUBMITTED	
Drawn by:	AT	Checked by: ME
Rev:	C	