
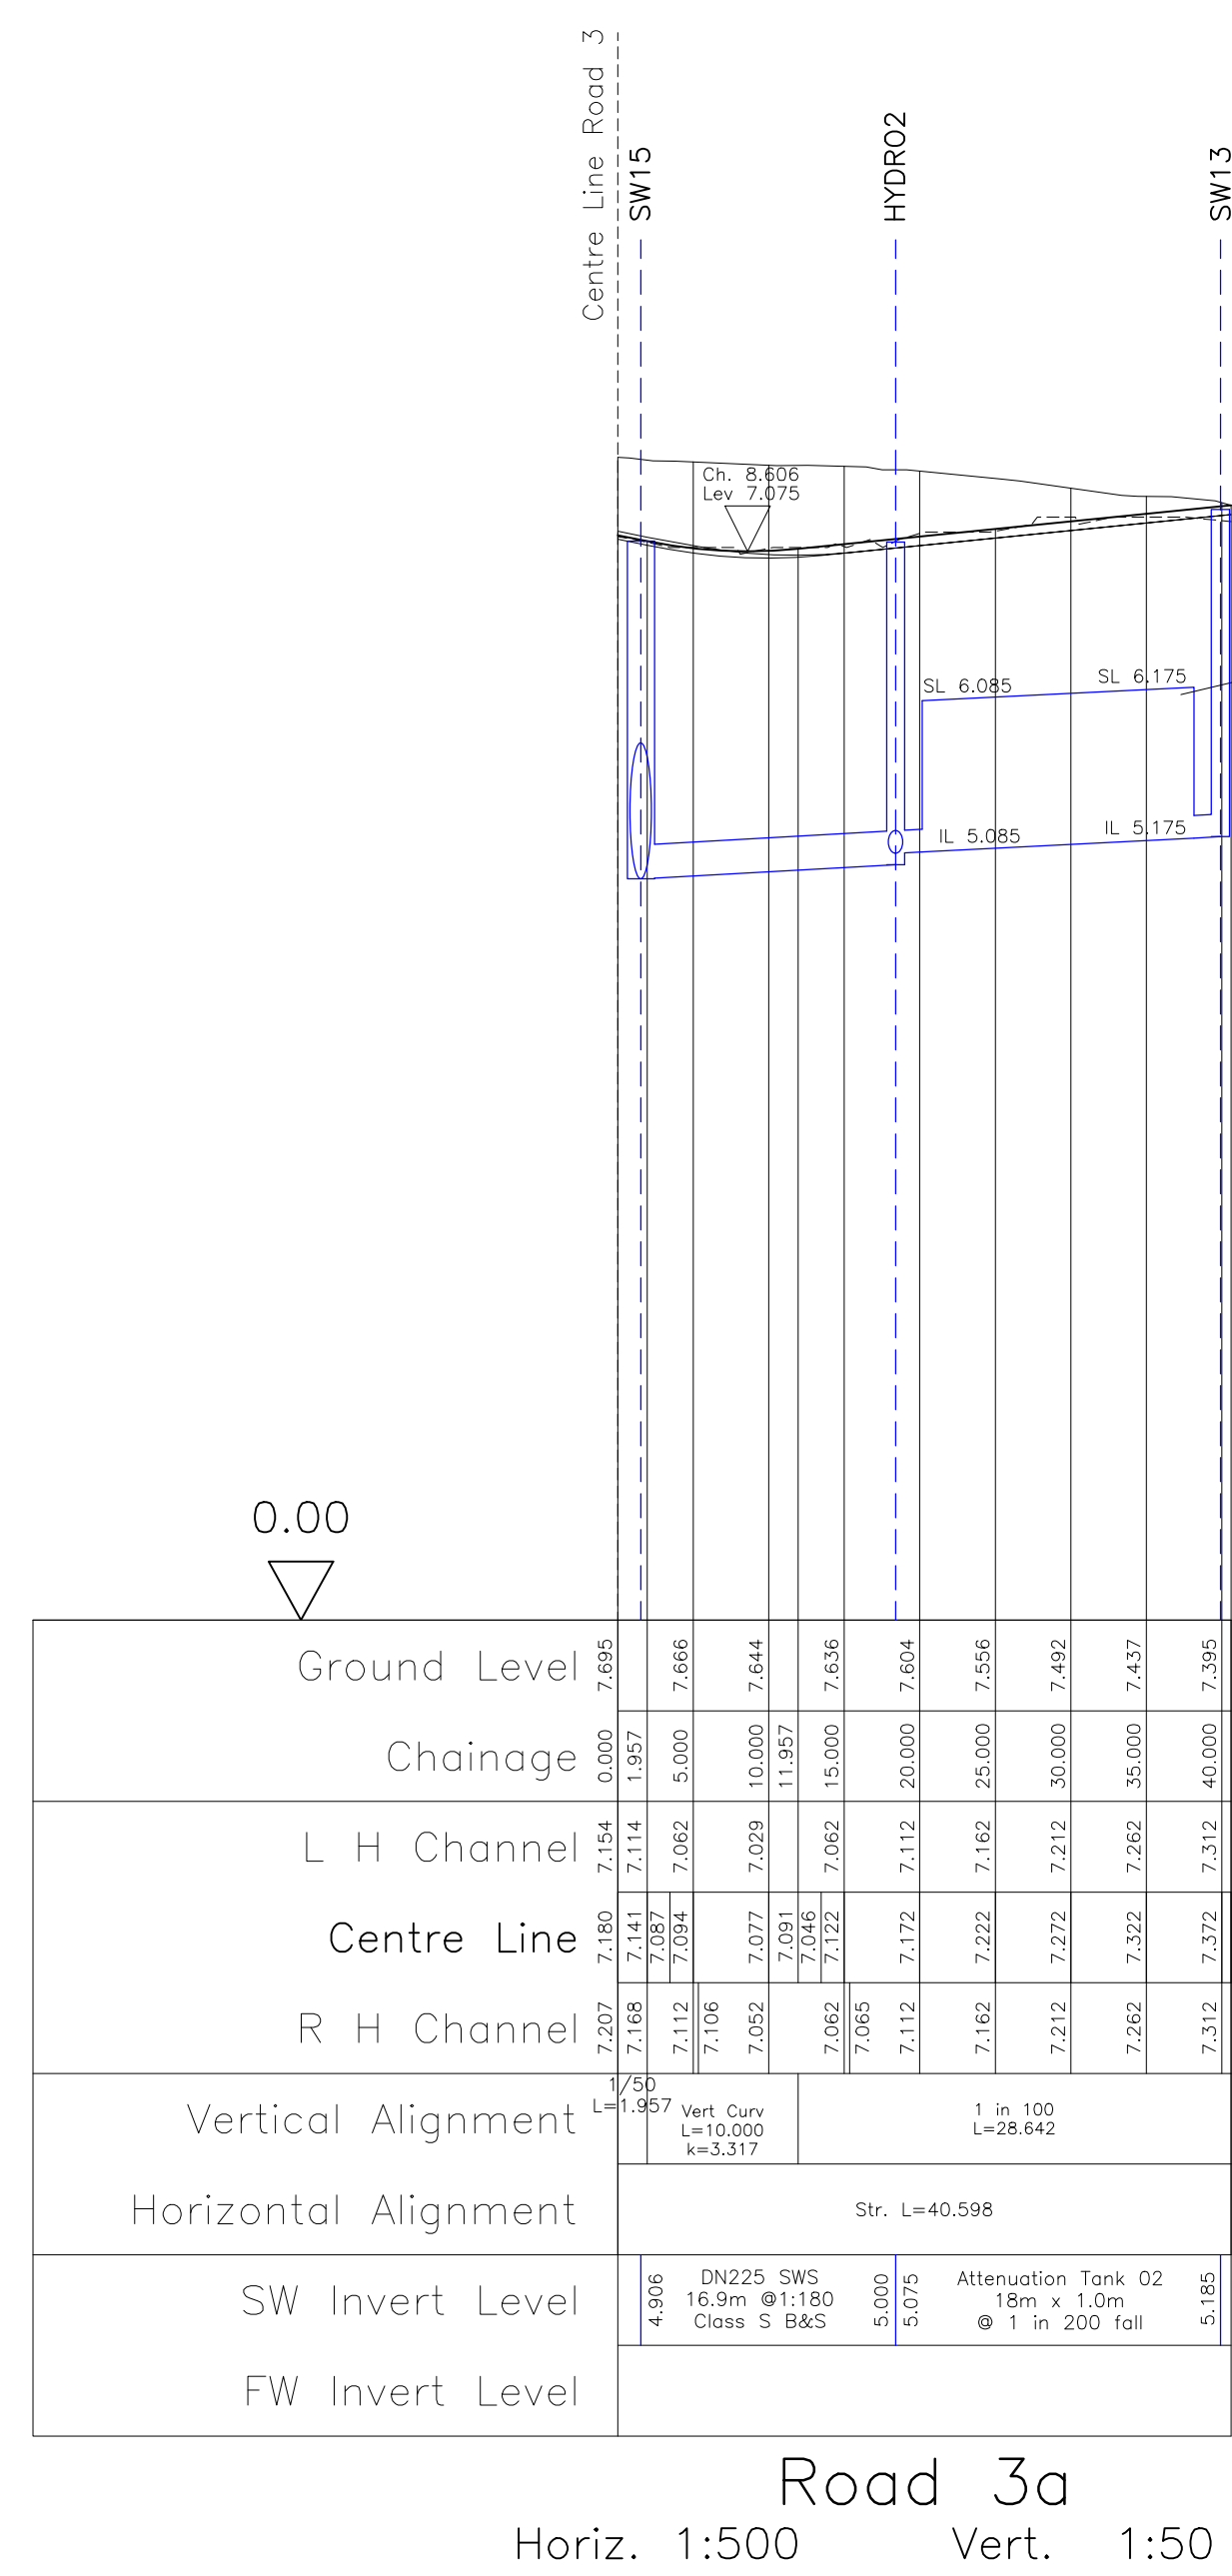
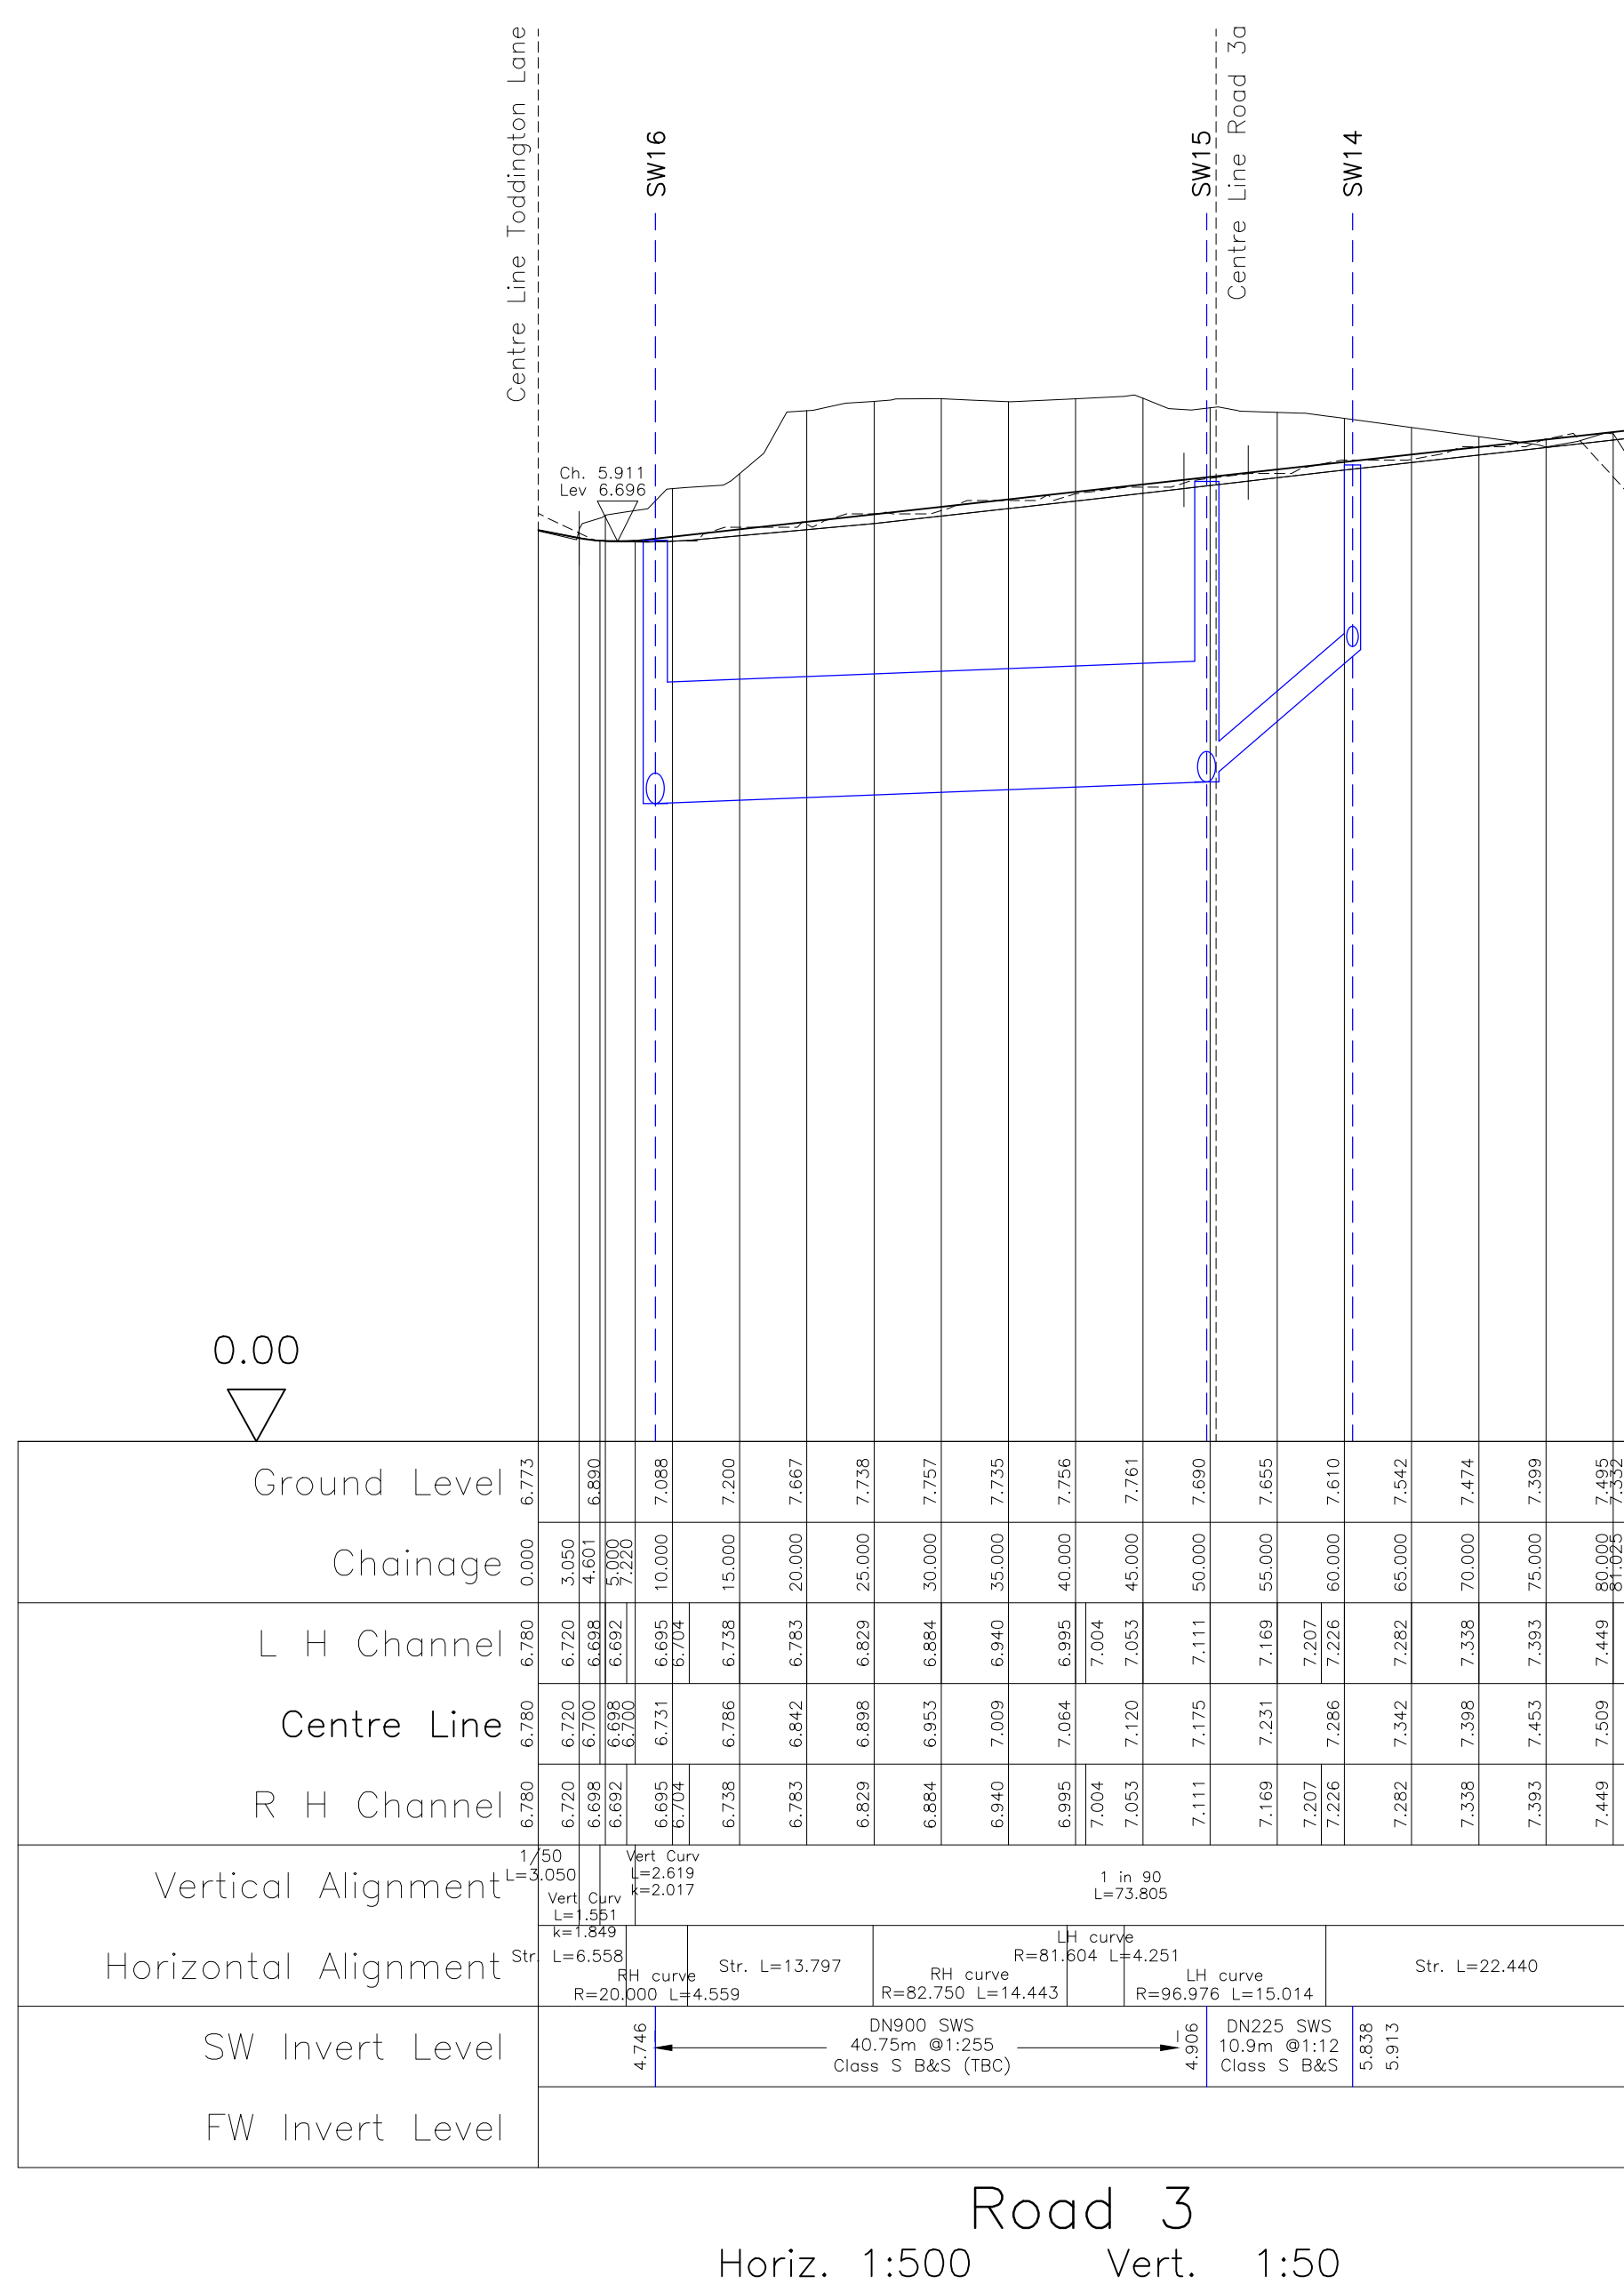
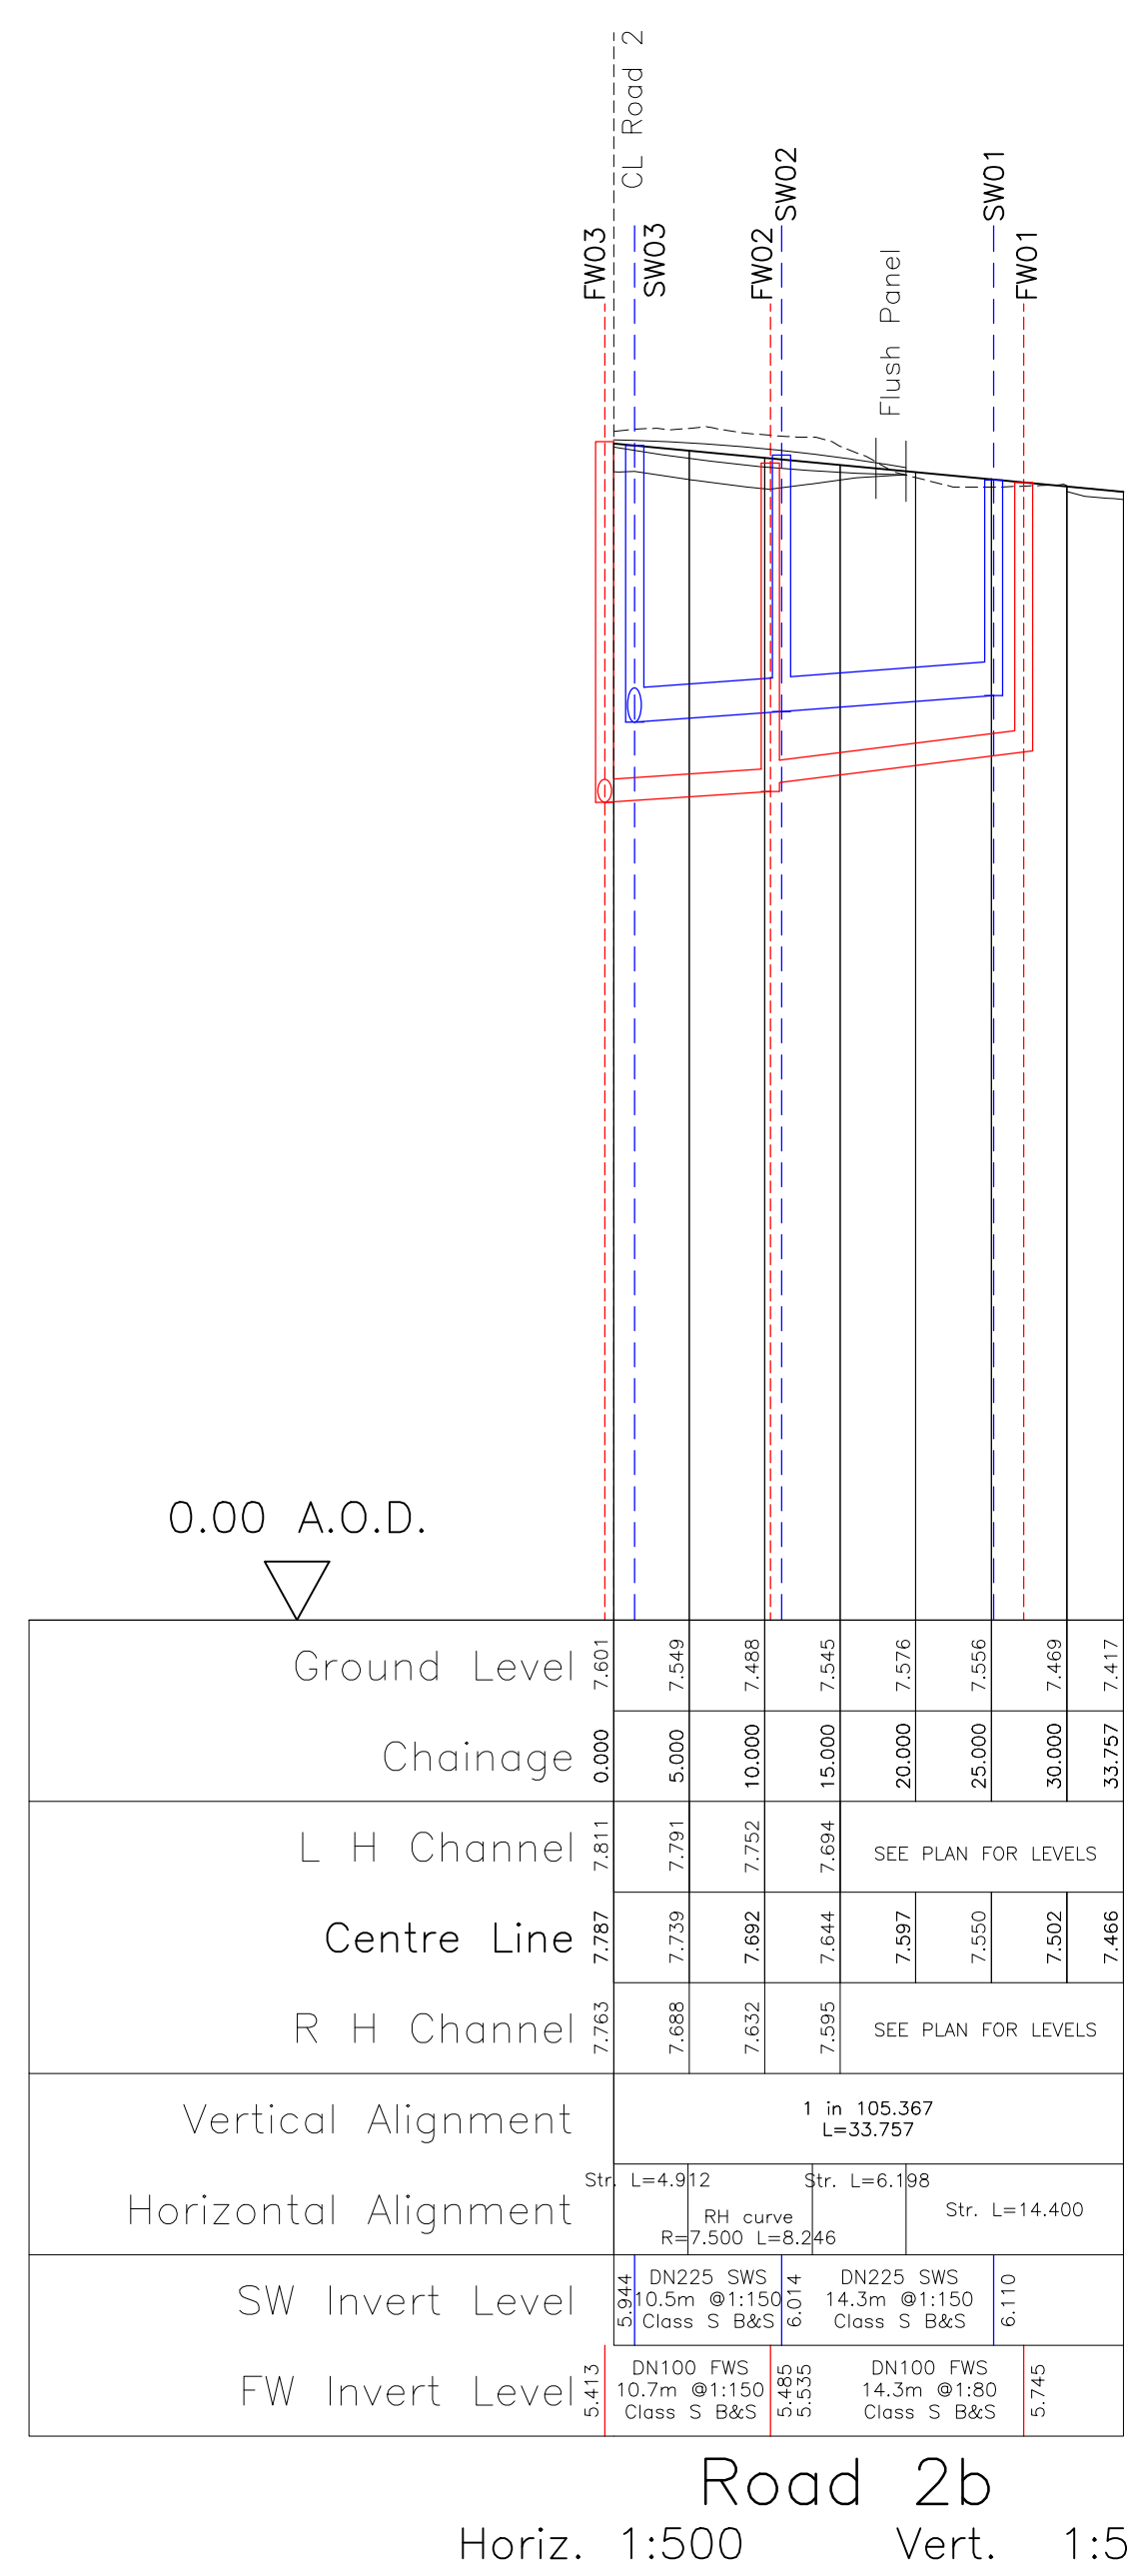
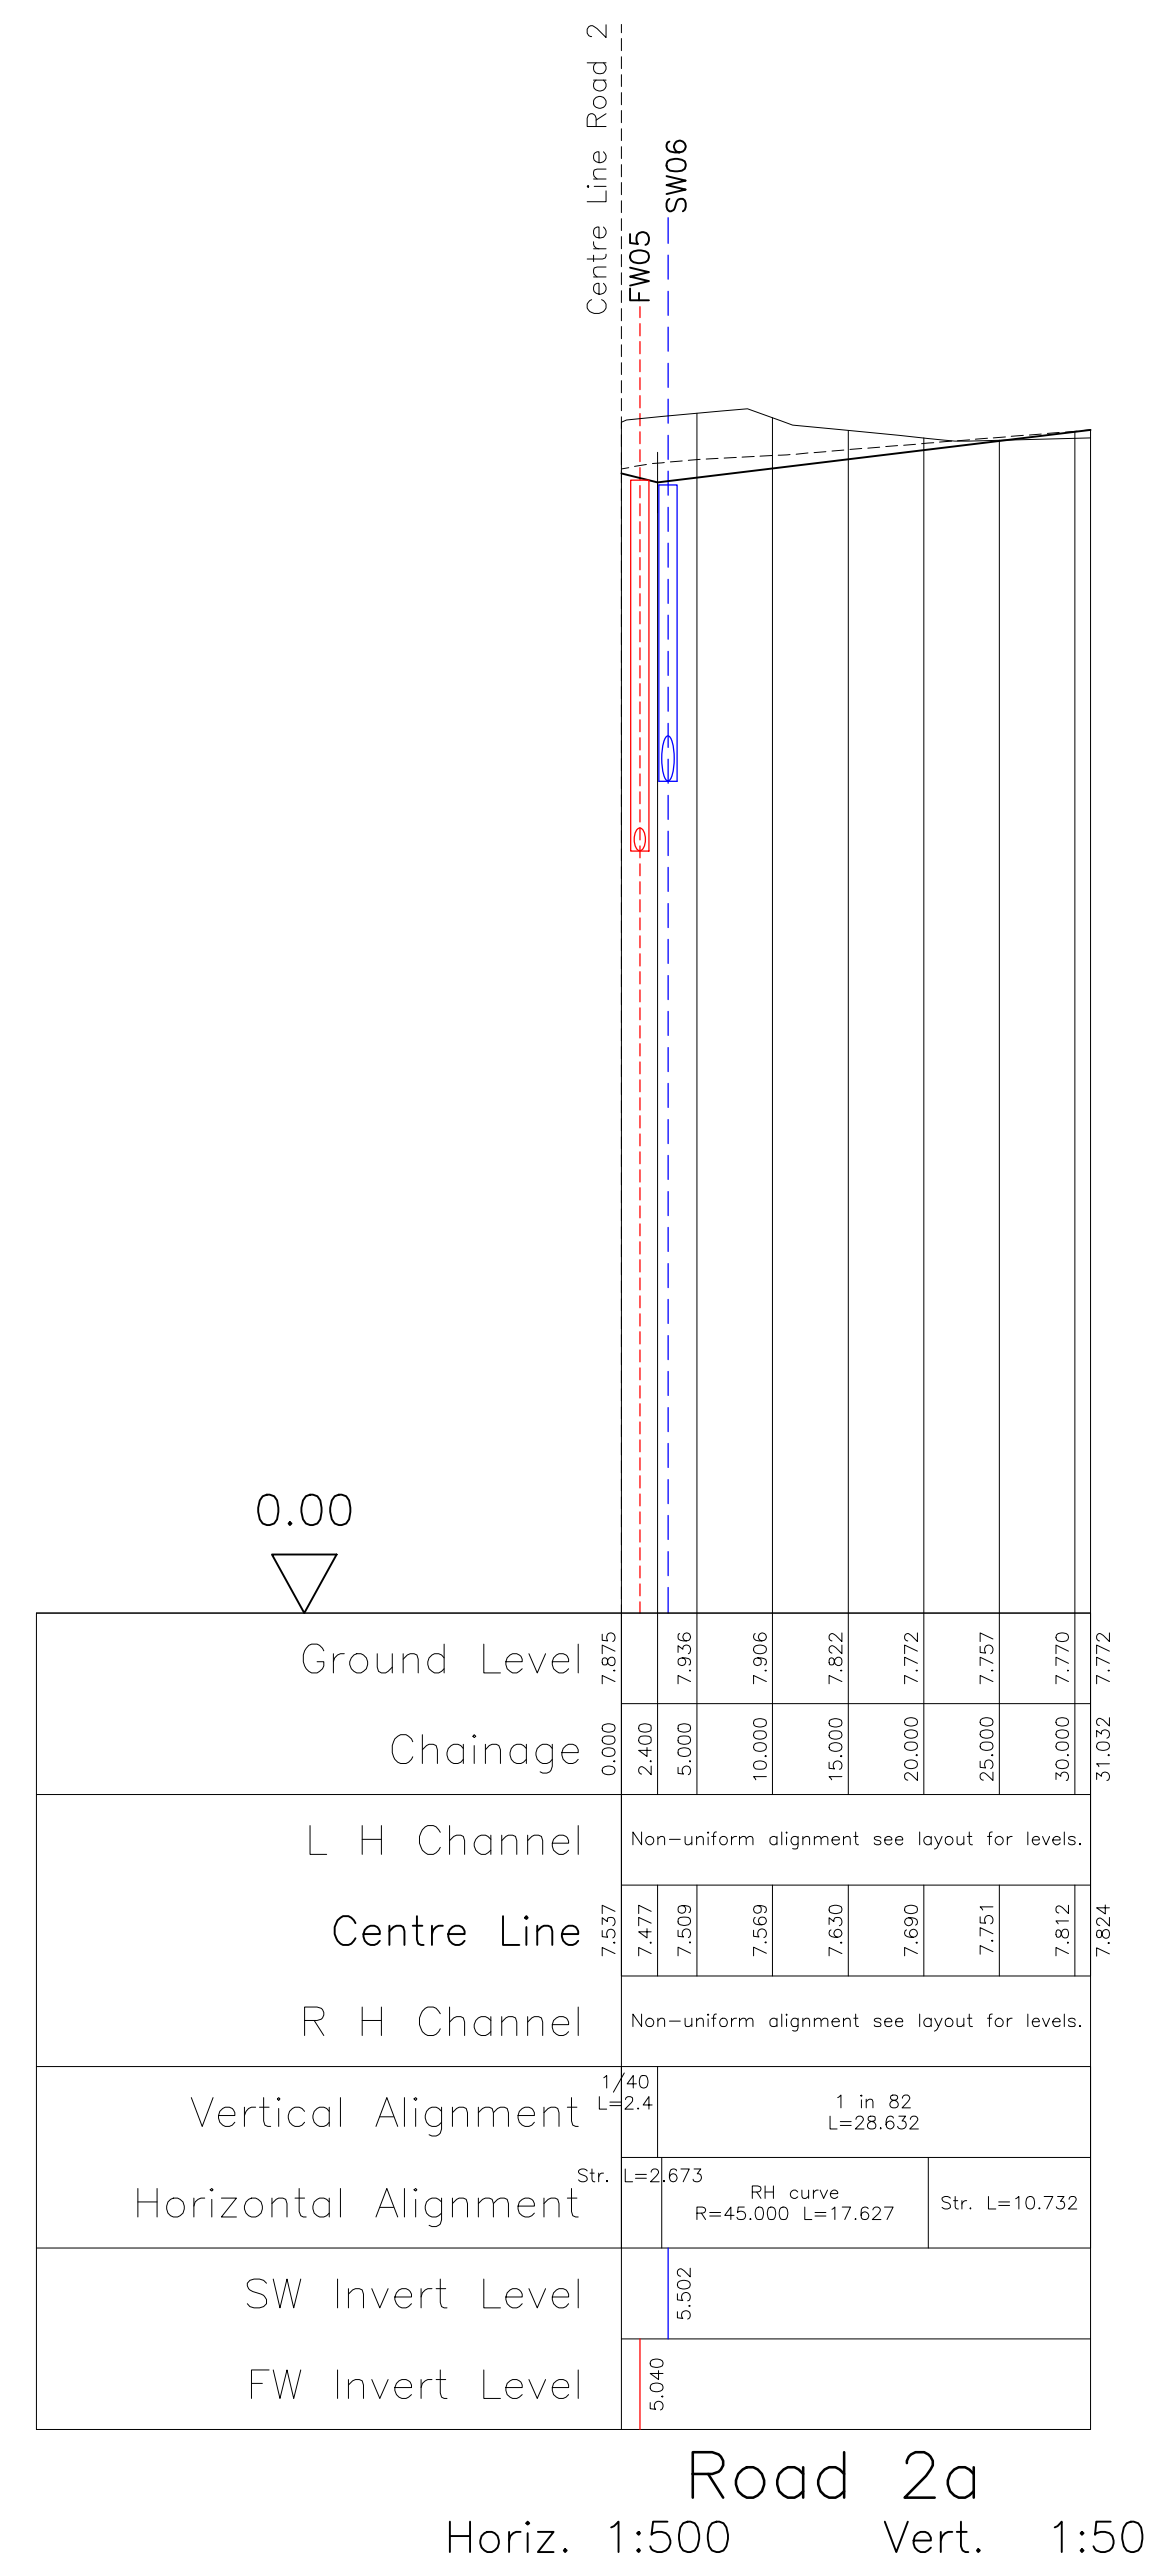
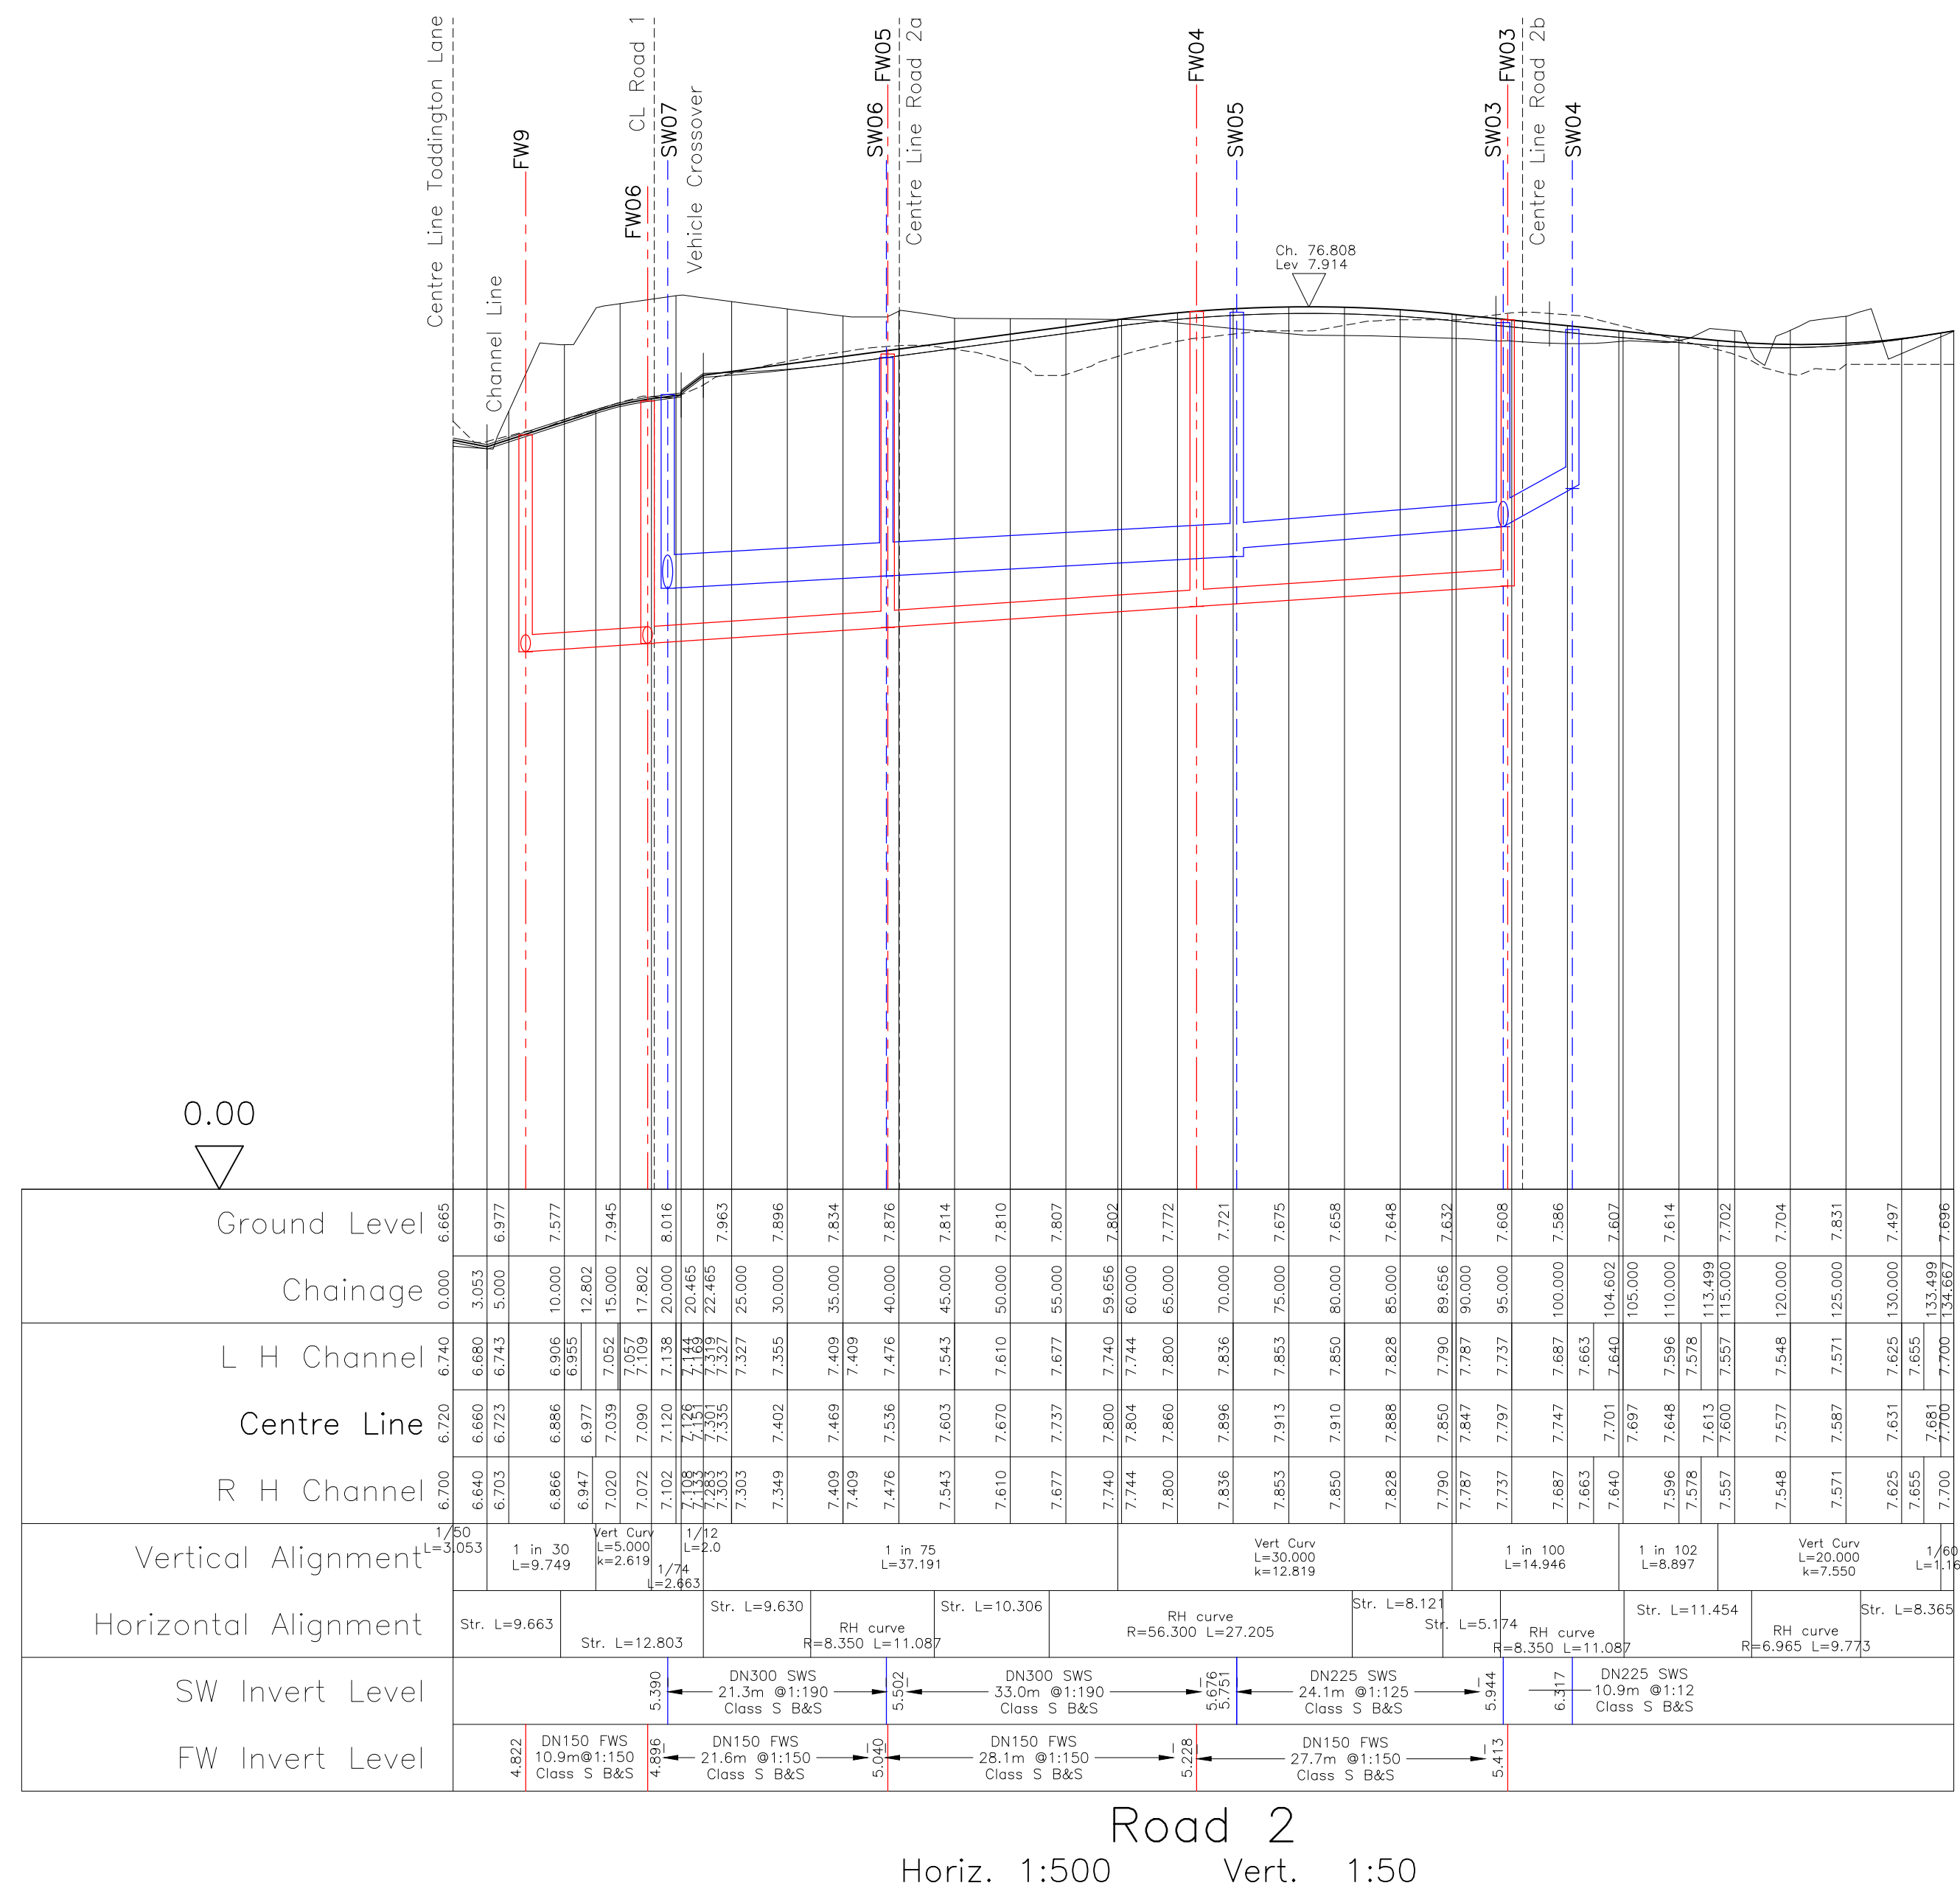
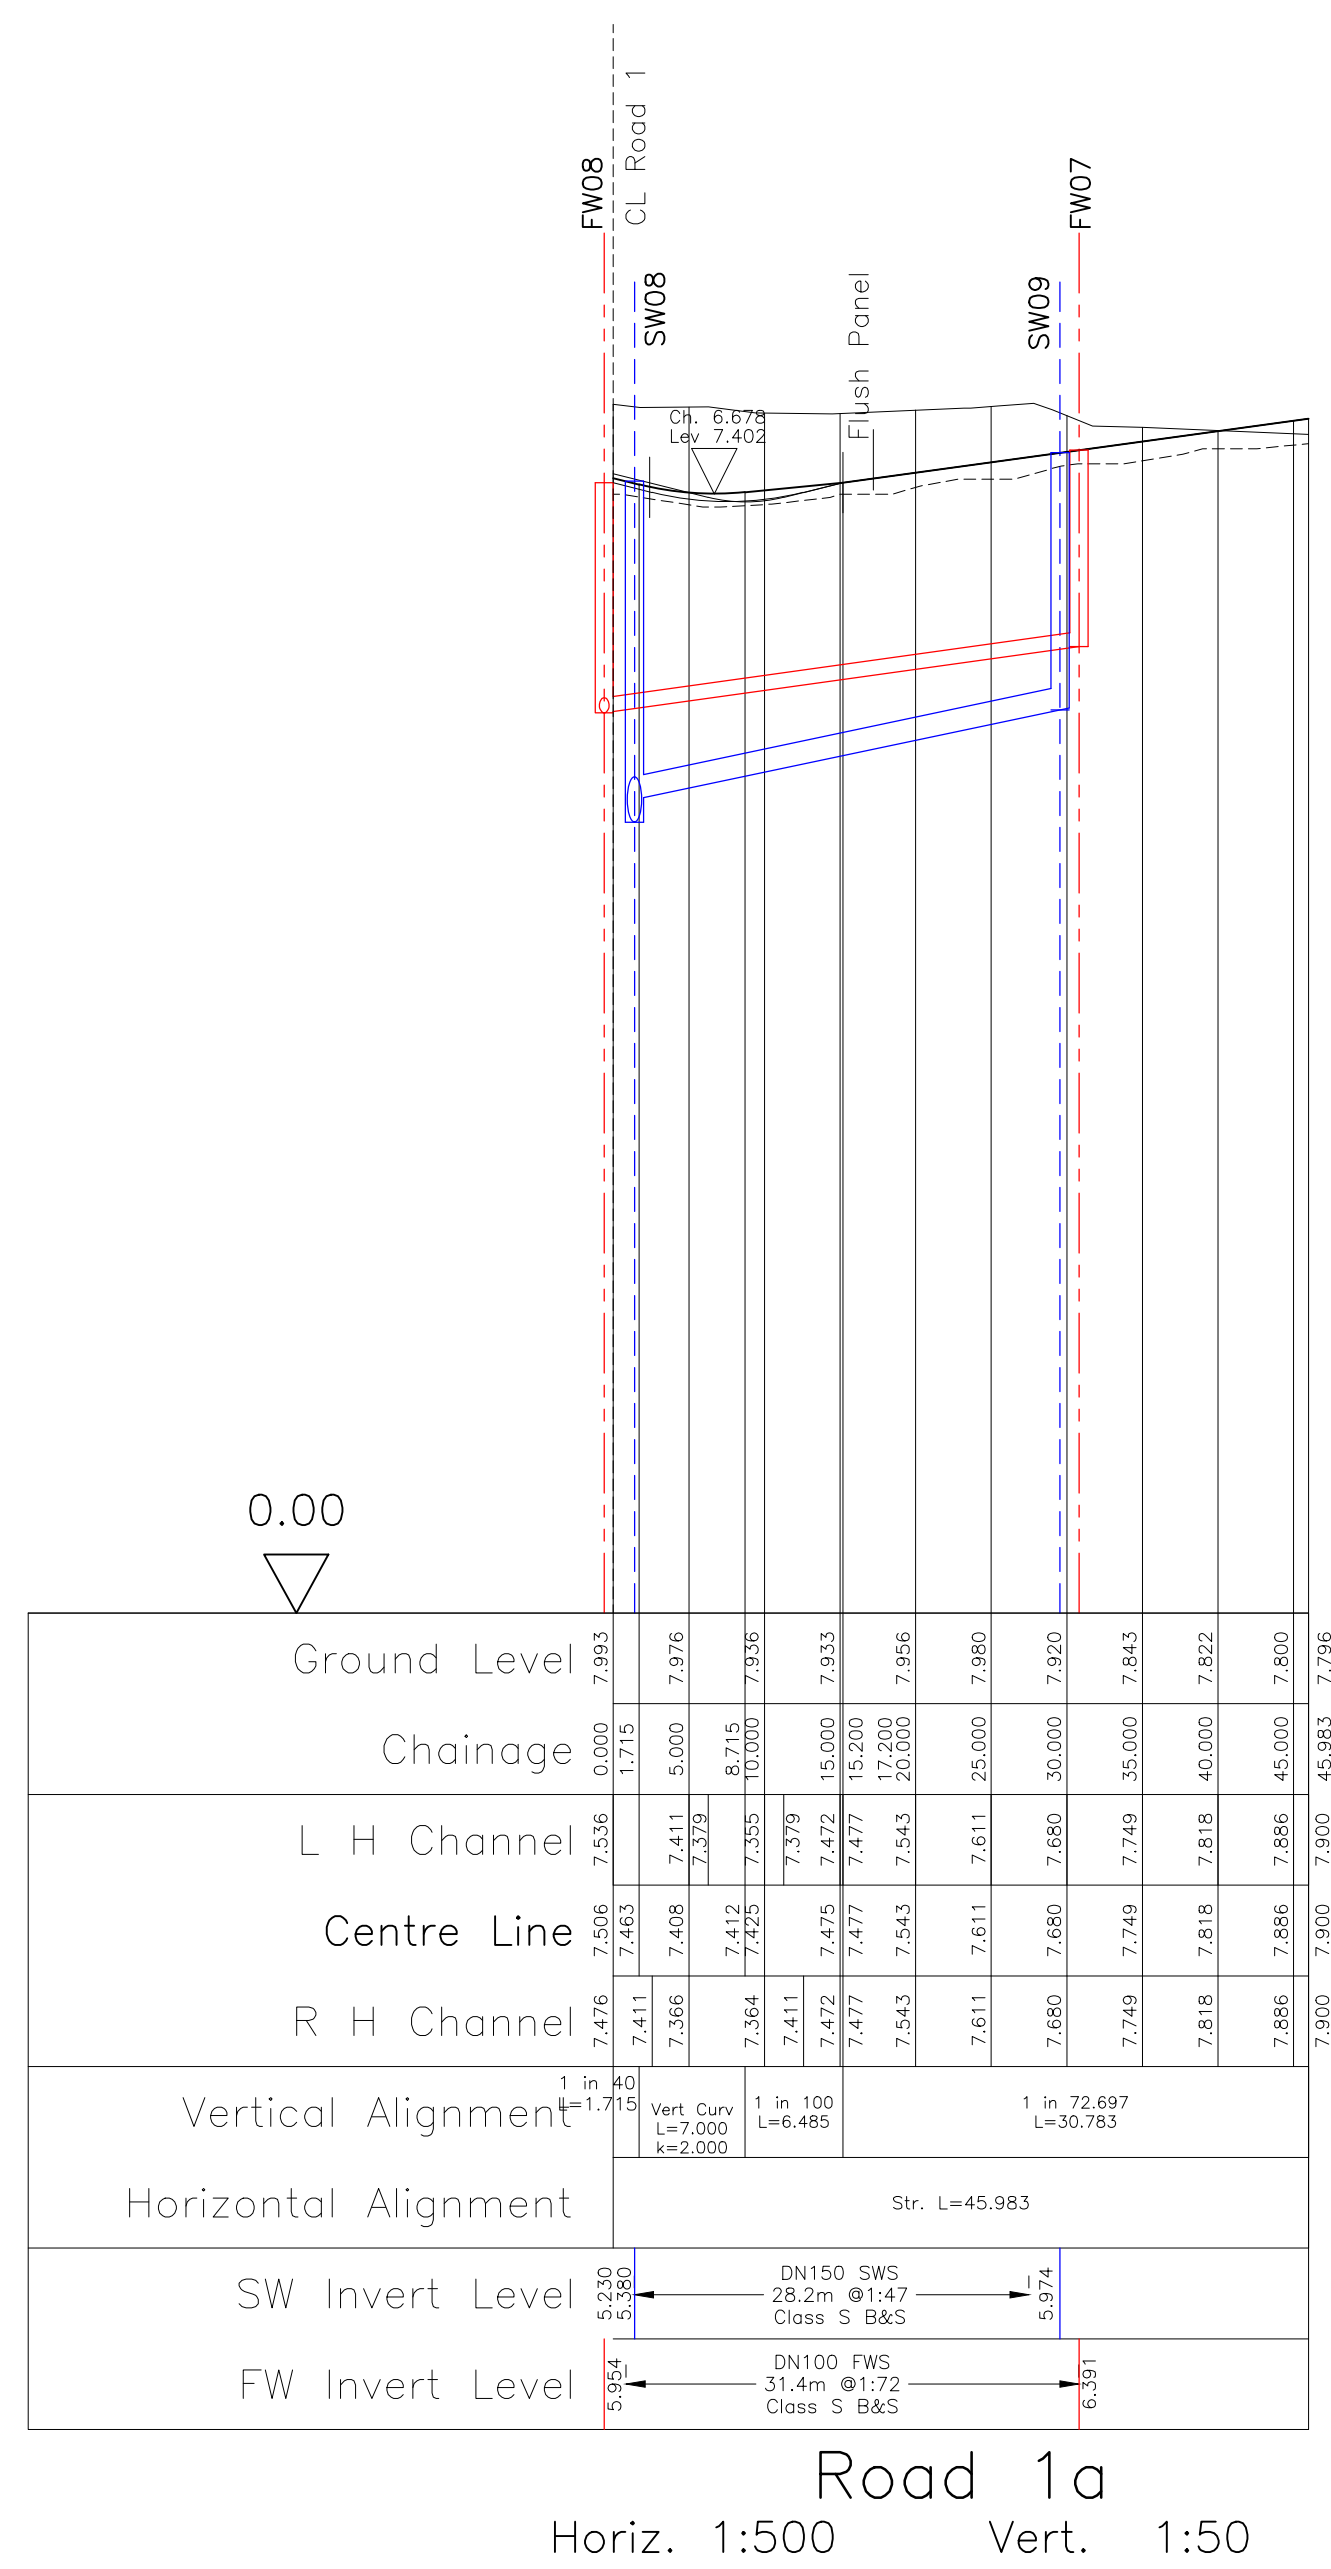


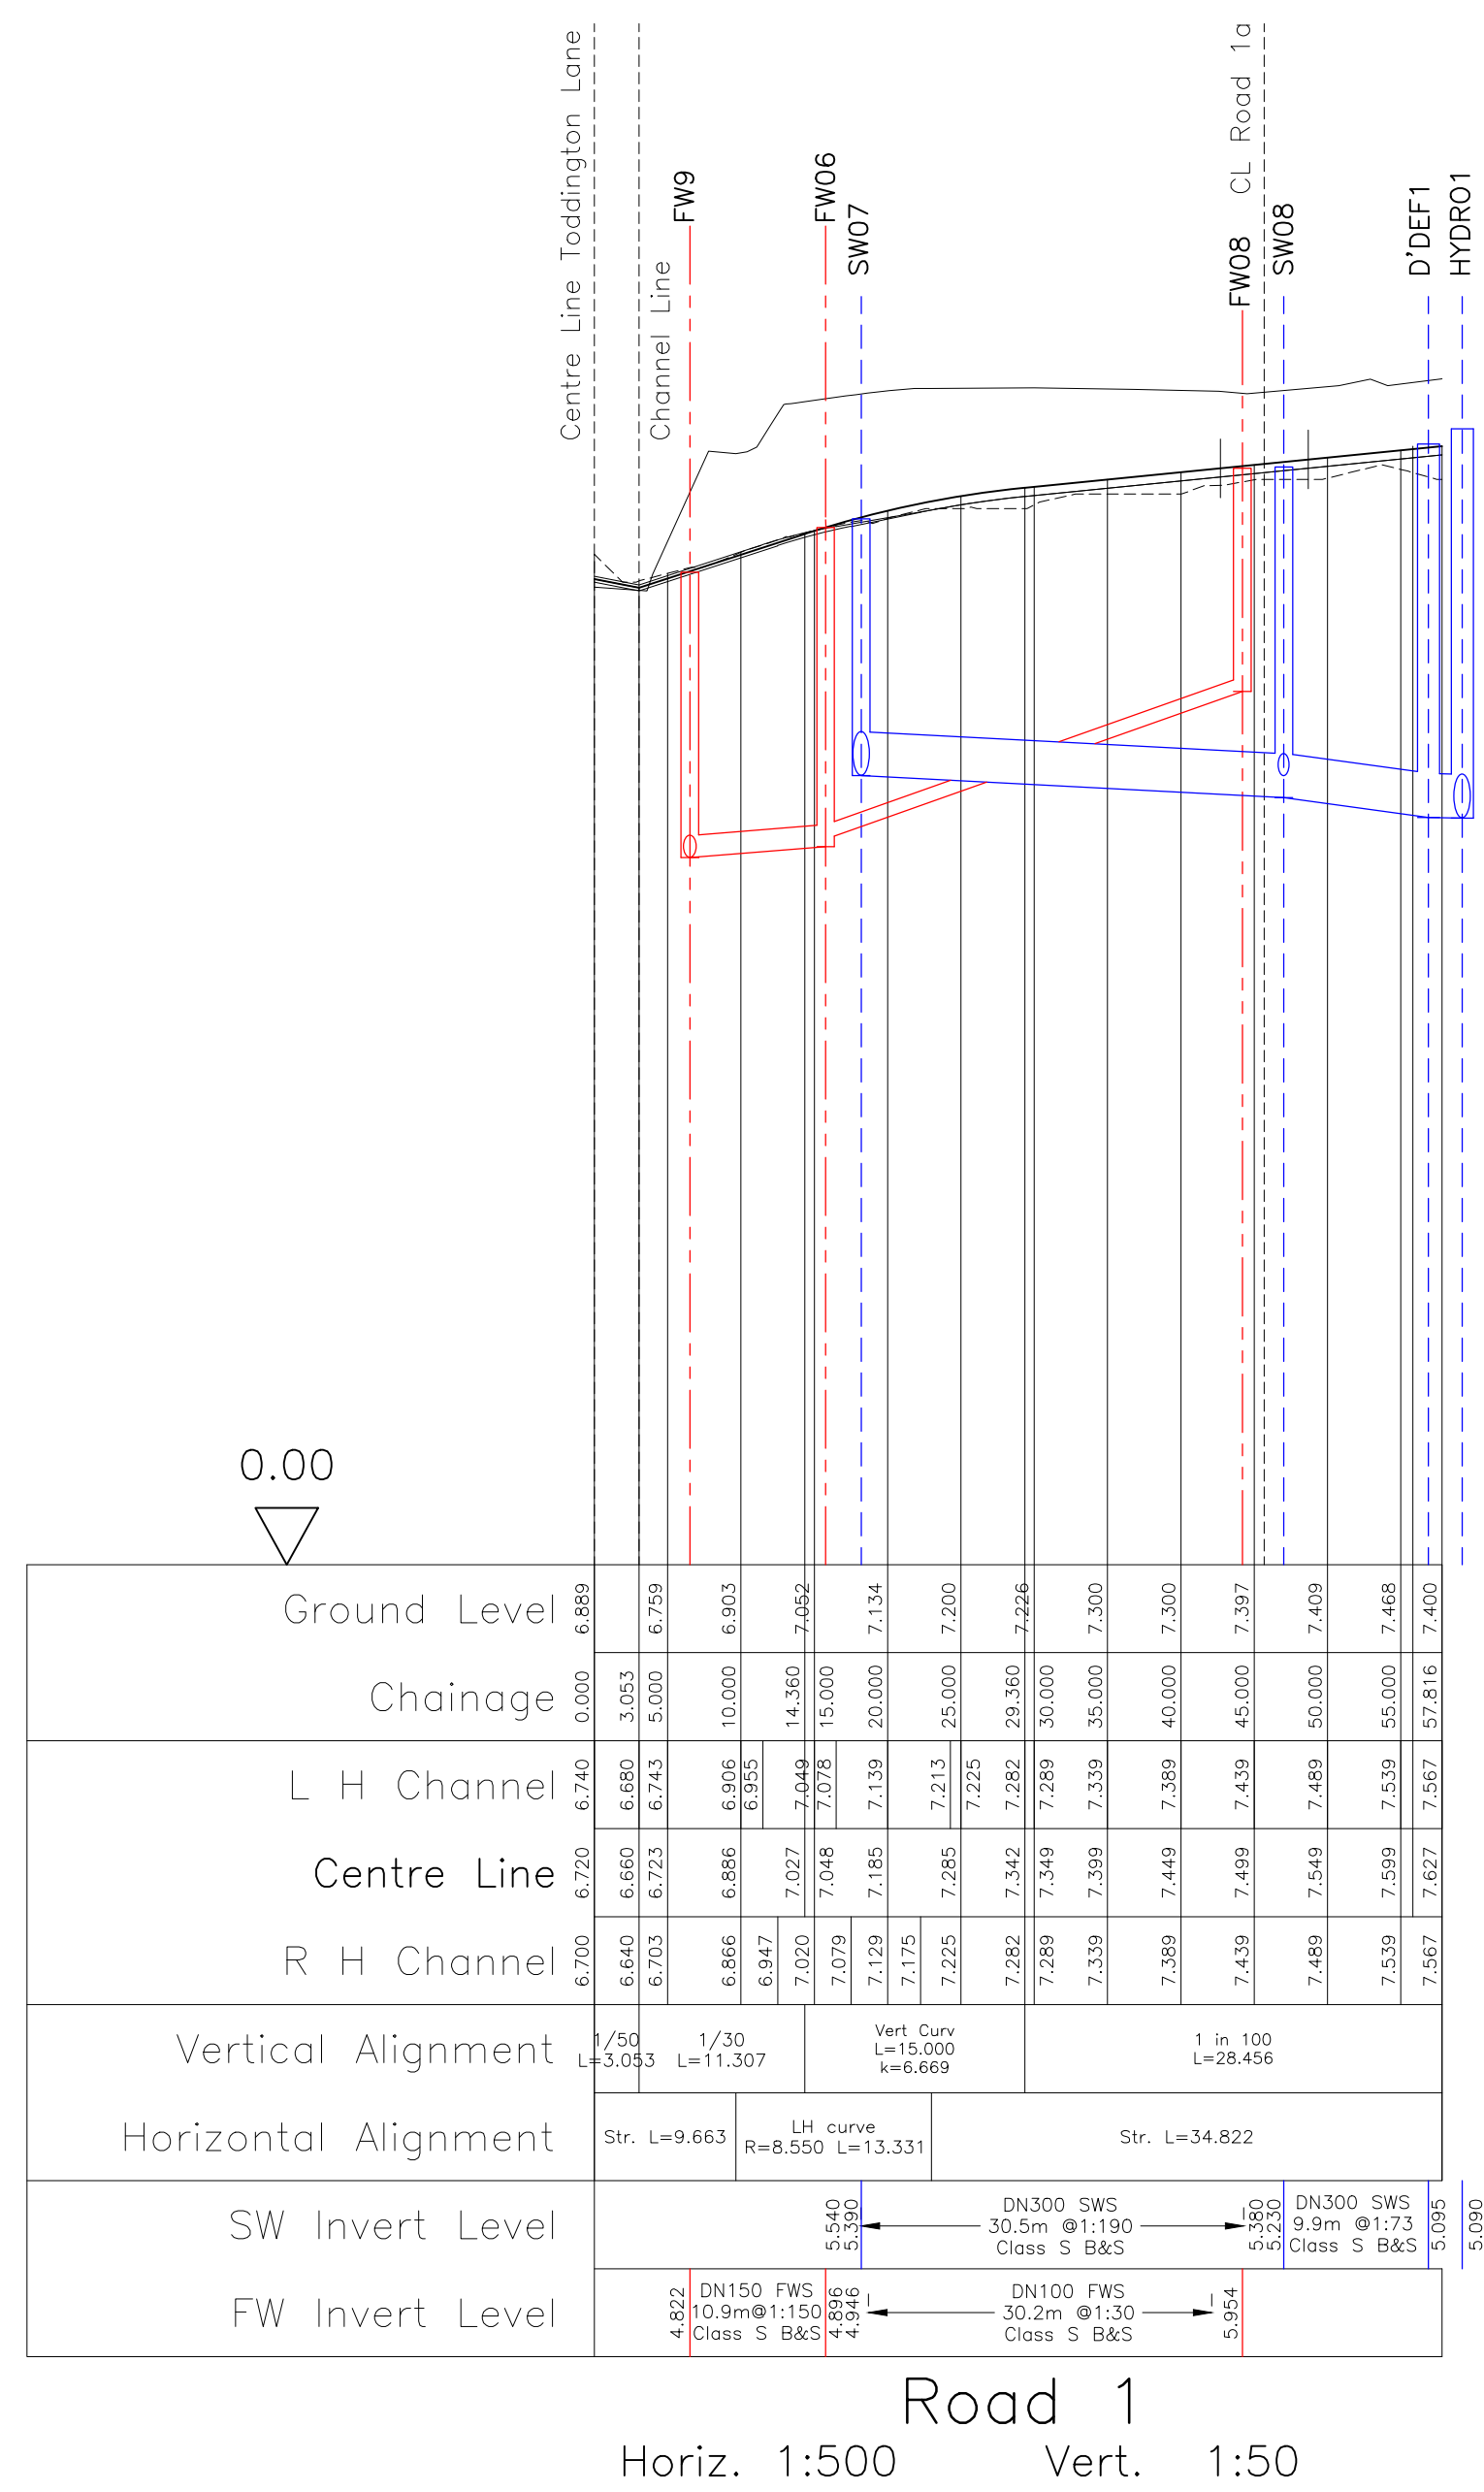

- ### NOTES:
1. Do not scale from this drawing.
 2. All dimensions in metres and all levels relate to site datum.
 3. This drawing is to be read in conjunction with all other engineering drawings. Any discrepancies shall be reported to MJA Consulting.
 4. The level and location of all existing services shall be verified on site by the Contractor before commencing any construction work.
 5. All adoptable drainage works to be constructed as detailed in Sewers for Adoption, 7th edition and to Southern Water specification.
 6. All adoptable works to be checked by the Water Authority Inspector.
 7. All adoptable pipework up to DN225 shall be Extra Strength Vitrified Clay, DN300 or above shall be Class H concrete. If the contractor wishes to use structural wall plastic pipe, approval must be gained from the Adopting Water Authority.
 8. Sewers and drains of different diameters should be laid soffit to soffit unless otherwise specified.
 9. All covers and frames shall be 150mm deep to BS.EN.124, bowed SW or FJ if requested.
 10. Contractor must comply with all current legislation relating to CDM, Health and Safety, and COSHH.
 11. Chambers for the Highway Storm network shall be catchpits, in accordance with the WSCC standard construction details.

PRELIMINARY						
REV. NO.	DATE	DESCRIPTION				INITIALS
Client	Persimmon Homes (Thames Valley)					
Project	Phase 3 LITTLEHAMPTON		Ipswich Court Quadrant, Abington Science Park, Oxen, OX14 3Y5 Tel: 01235 555173 Fax: 01235 523226			
Title	Longitudinal Sections Roads and Sewers		As shown @A0 Checked KTG Drawn AJW	Date Oct* 2018 Drawing No. 5825:10	Rev	