
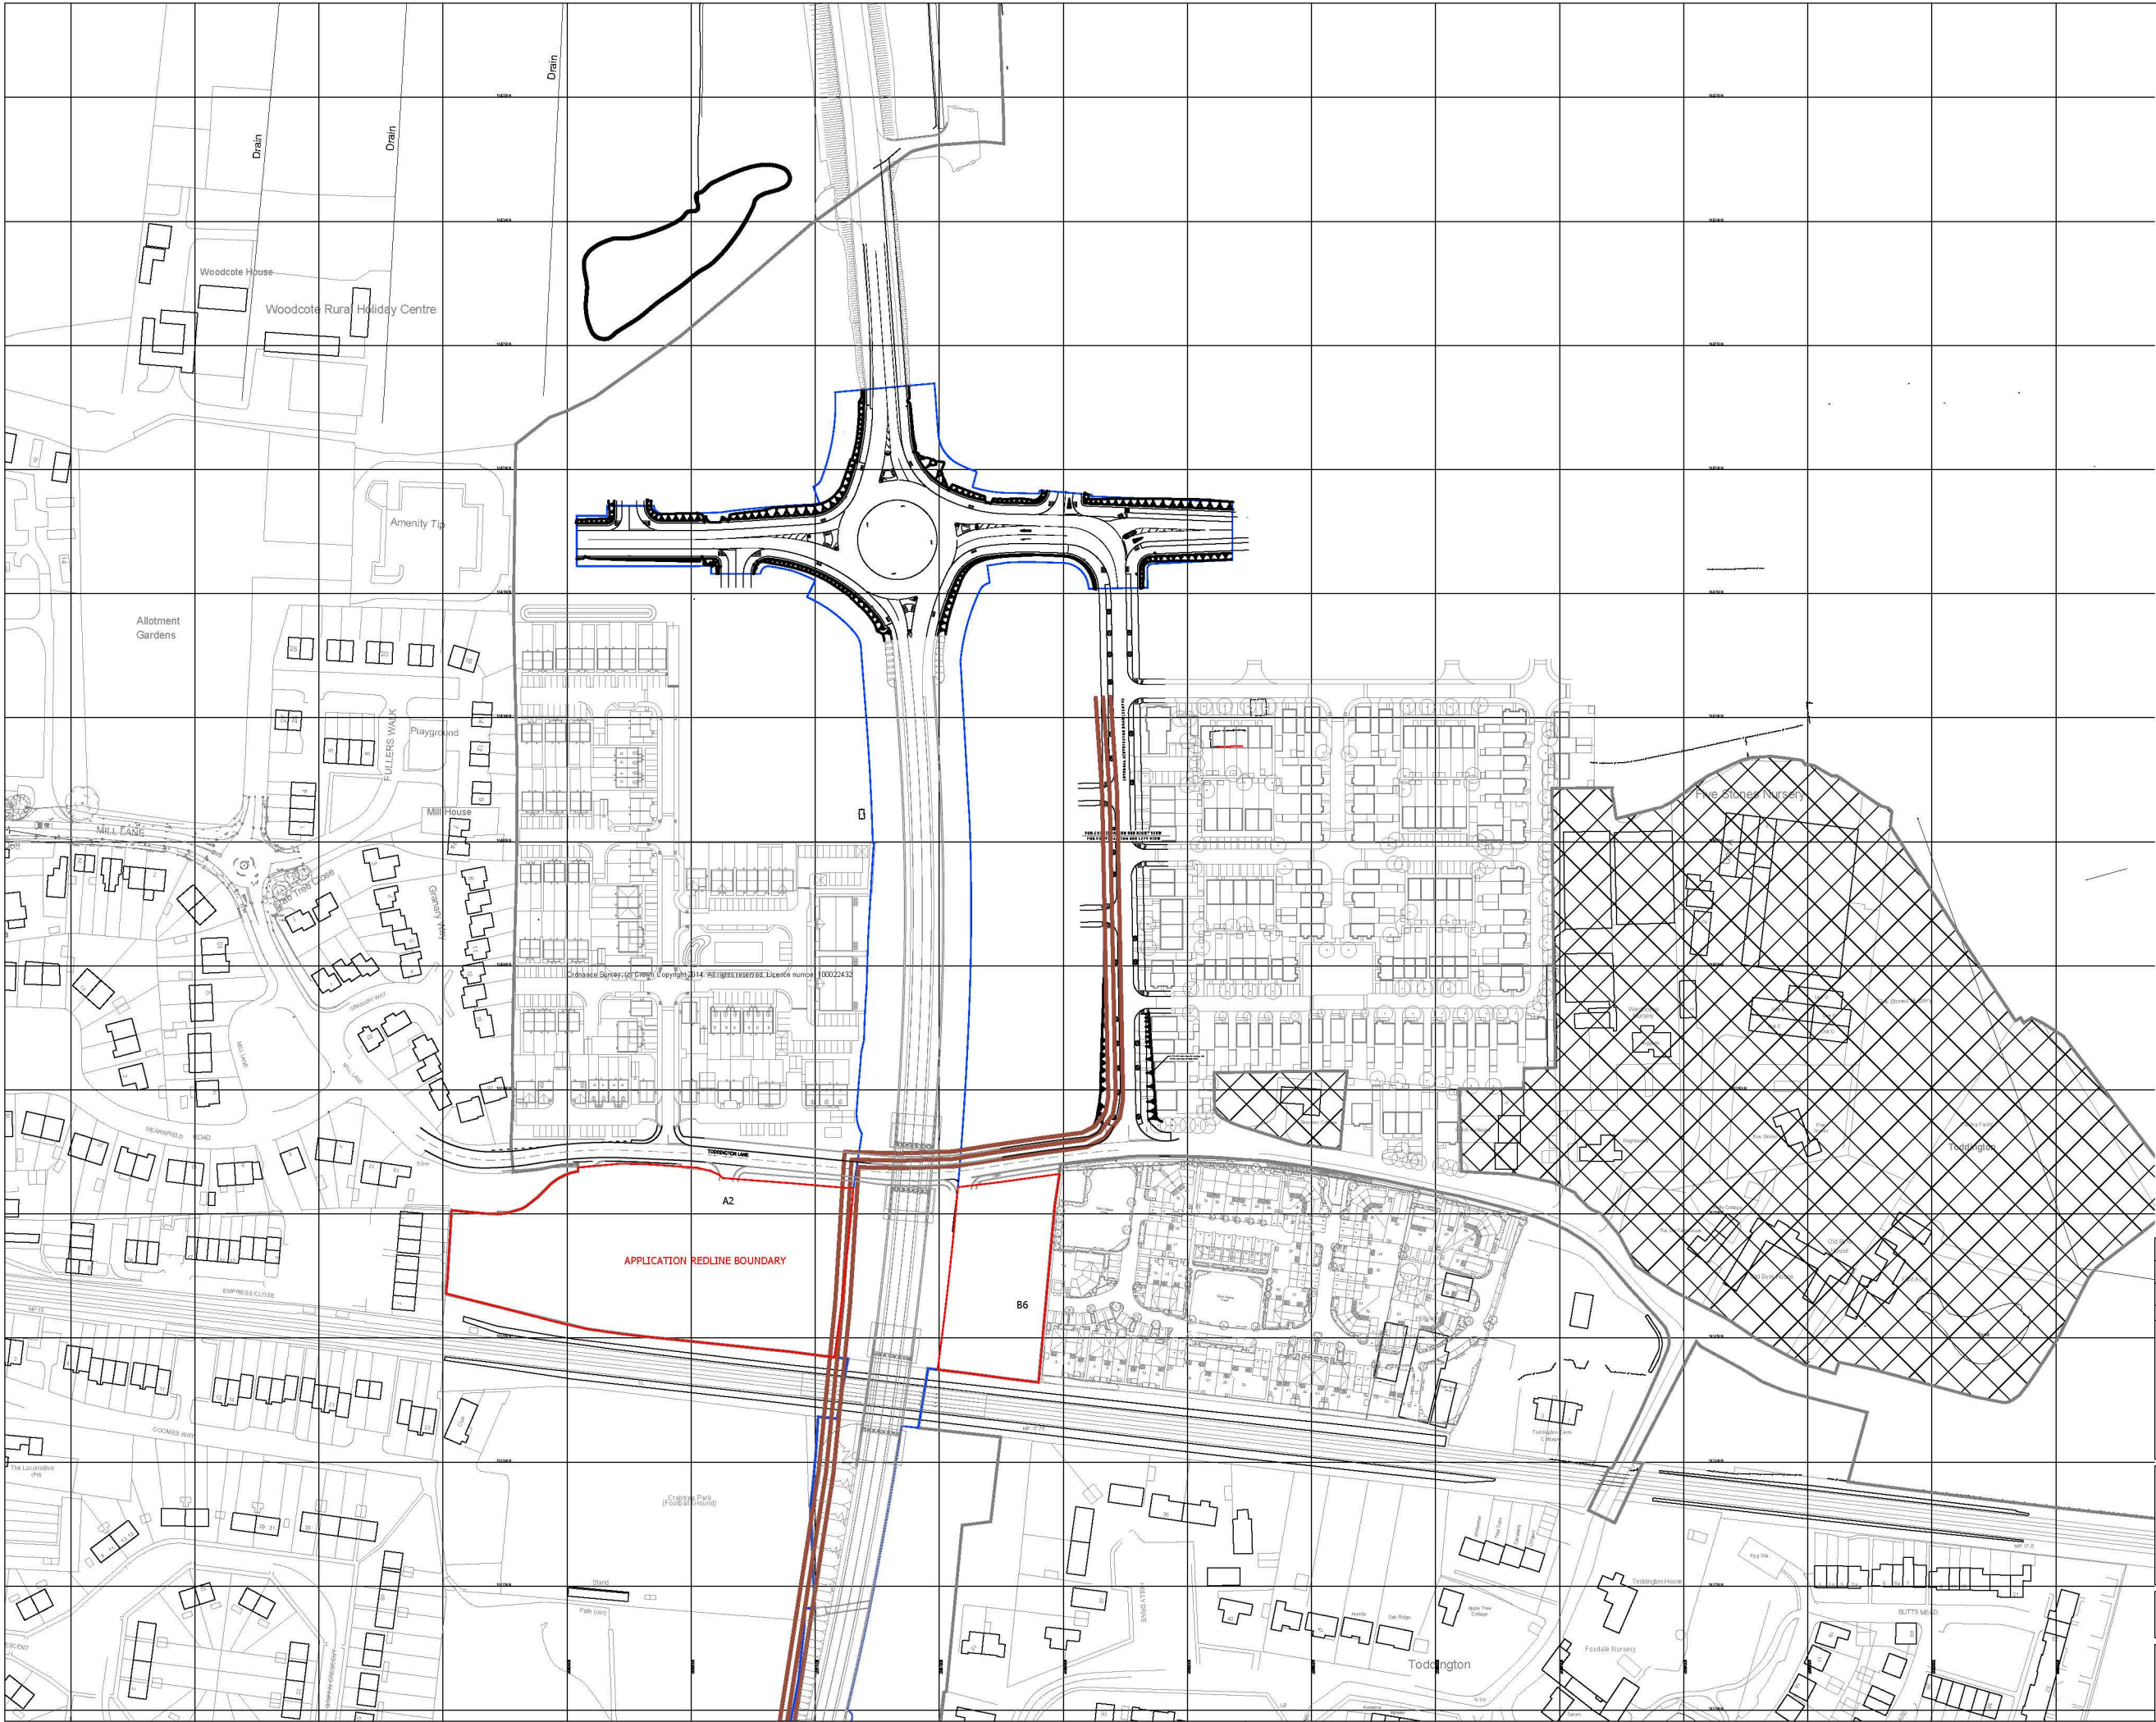


LEGEND - LOCATION PLAN

- PHASE 3
RMA RED LINE
BOUNDARY
- LYMINSTER BY-PASS
BLUE LINE APPLICATION
BOUNDARY

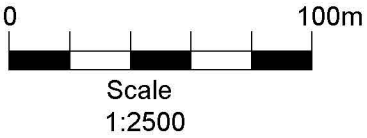

Rev		Date	
 PERSIMMON Together, we make a home			
Persimmon Homes Thames Valley Persimmon House, Knoll Road, Camberley, Surrey GU15 3TQ Tel: 01276 806080			
Site: PHASE 3 Littlehampton Parcel A2.B6		Date: March 2018	
Drawing Status: SUBMITTED		Scale: 1:2500 @ A3	
Drawing Title: Location Plan		Org No:	
		Drawn: AT ME	
		Rev: 	