


General Notes:

Do not scale dimensions from this drawing, unless for Planning purposes.

The Contractor is responsible for checking all dimensions on site prior to commencement of the works.

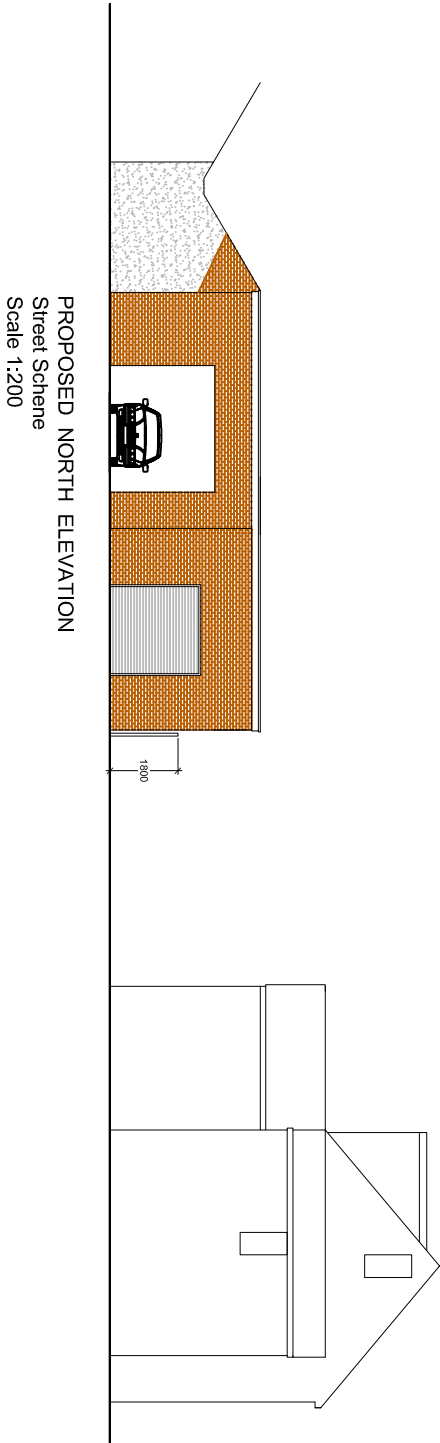

A	25/11/2021	Change to Flat roof
---	------------	---------------------

Revision	Date	Description
Client:		
The Car Surgery, 9 North Street, Littlehampton, BN17 6JJ		
Project:		
Extension to Rear		
Drawing Title:		
Alternative Street Scenes		
Scale:	Date:	Drawn By:
1:200	08/06/2021	BE
Drawing Number:	Revision:	
1410/008	-	

Brian Elstone Surveying Services Ltd

Brian Elstone, MCIOB, IMAPS, FCABE
Building Surveyor and Architectural Consultant
CDM Consultant
1 Heme Court, Station Road, Rustington,
West Sussex, BN16 3BQ
Phone: 01903 784884, Mobile: 07710 593021.
Email: brian@elstone.biz