



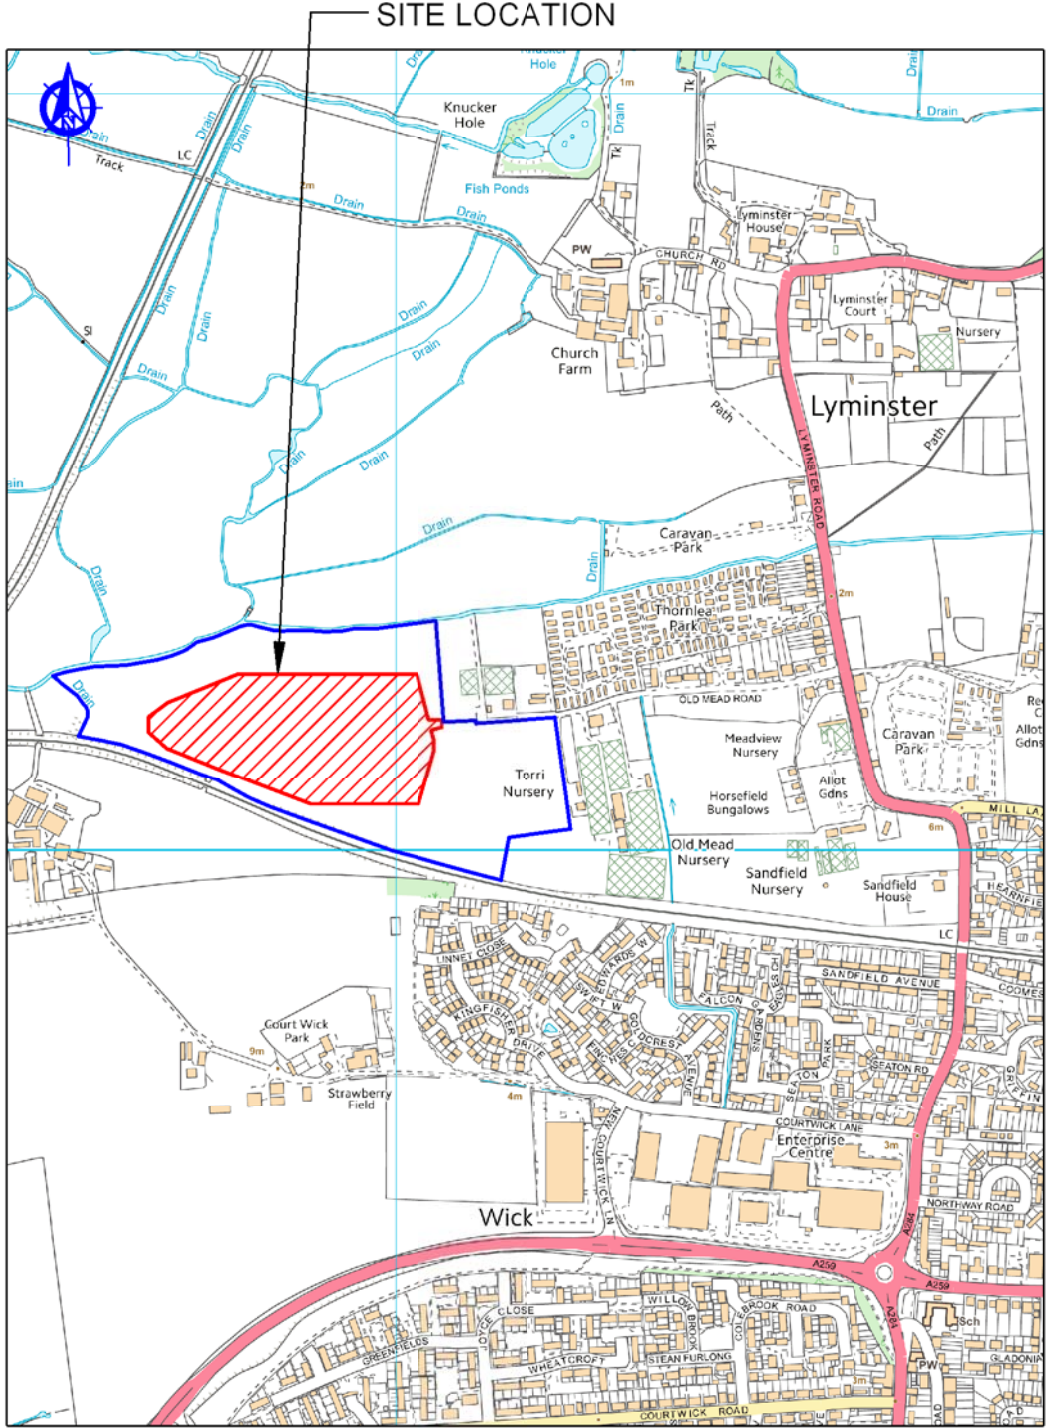

Ordnance Survey, (c) Crown Copyright 2014. All rights reserved. Licence number 100022432

LOCATION PLAN - SCALE 1:10000
SITE GRID REF: TQ 01947, 04141

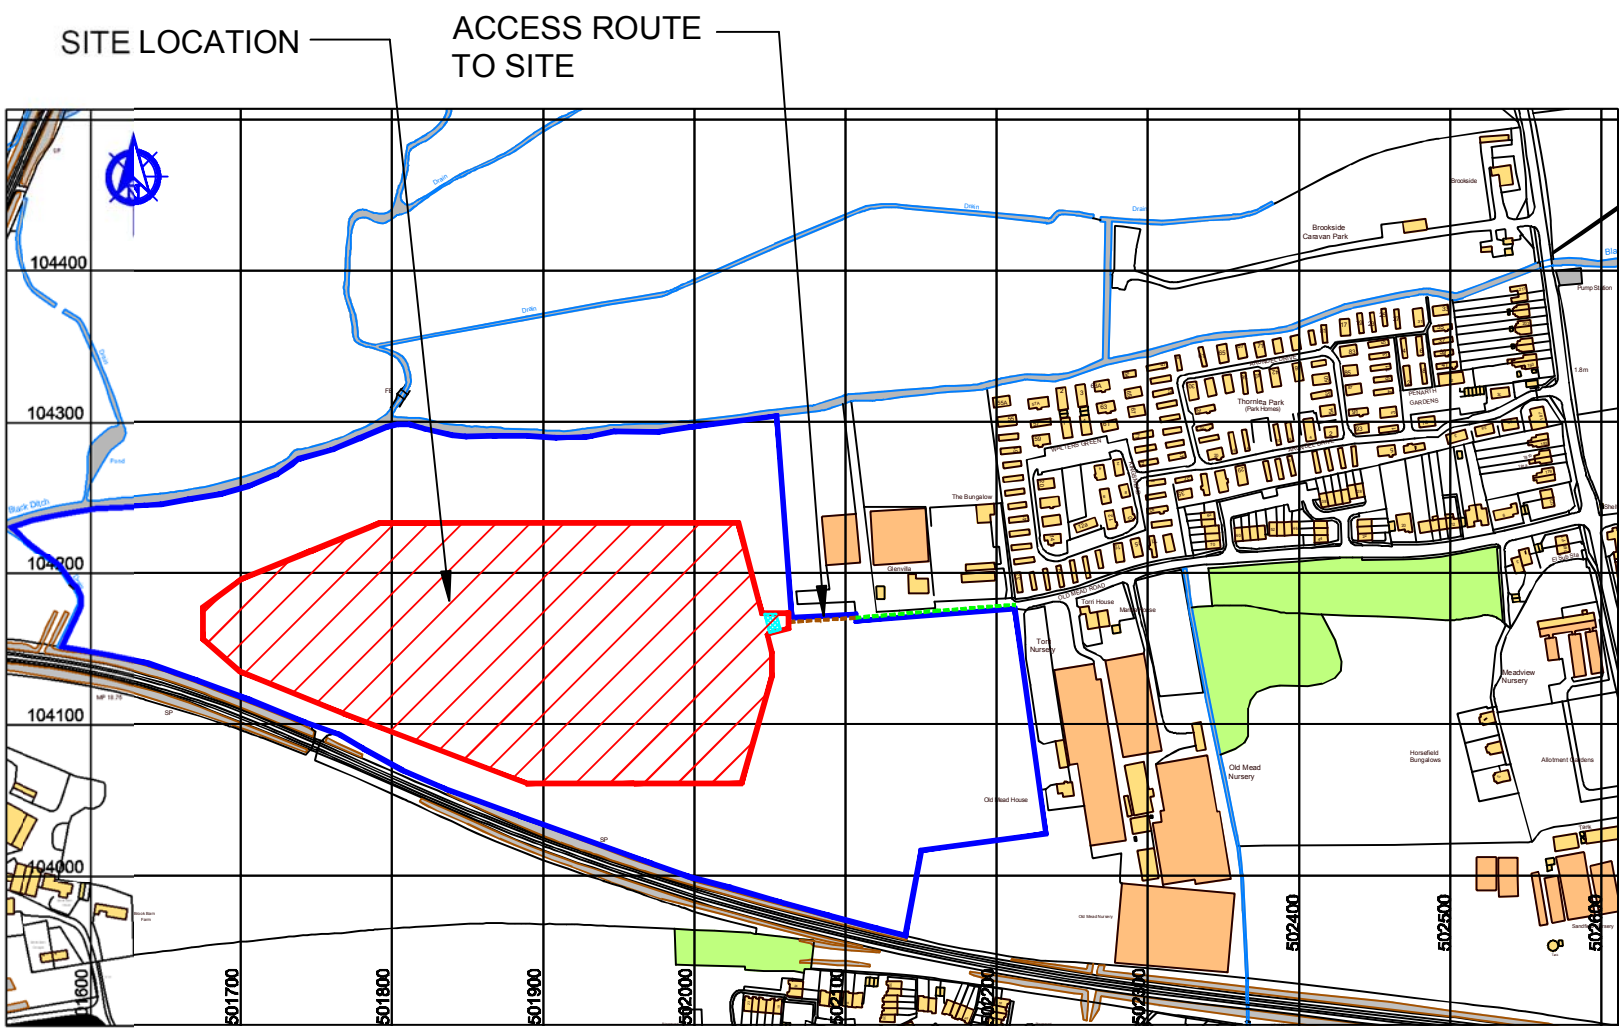

Ordnance Survey, (c) Crown Copyright 2014. All rights reserved. Licence number 100022432

BLOCK PLAN - SCALE 1:5000

— Site Boundary
— Landowner Boundary

Installer Details Anesco Ltd, The Green, Easter Park, Benyon Road, Reading, RG7 2PQ Tel: 0845 894 4444	Comments	Revision	Description			Revised By	Approved By	Date	Installation Address Brookbarn Farm Courtwick Lane, Wick, Littlehampton, West Sussex. BN17 7PE	Project		BROOKBARN FARM PROPOSED PV LAYOUT		 complete energy services	
		A	Issued For comment			PJB		25/11/2014		Title		LOCATION MAPS			
		B	Site Amended			RK		11/12/2014		Drawing No.		001065_100	Rev.		B
	Scale See drawing	Drawn By PJB	Checked By	Signed by PM	Date Checked	Page 1 of 1	Sheet A3								