
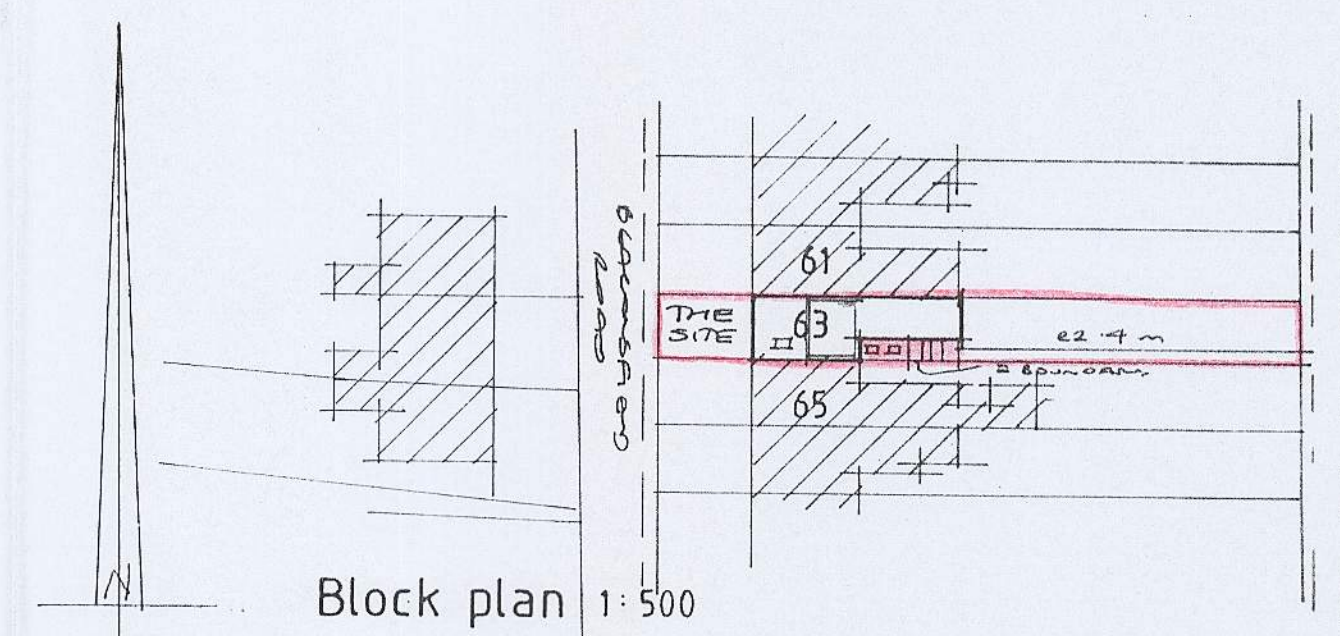
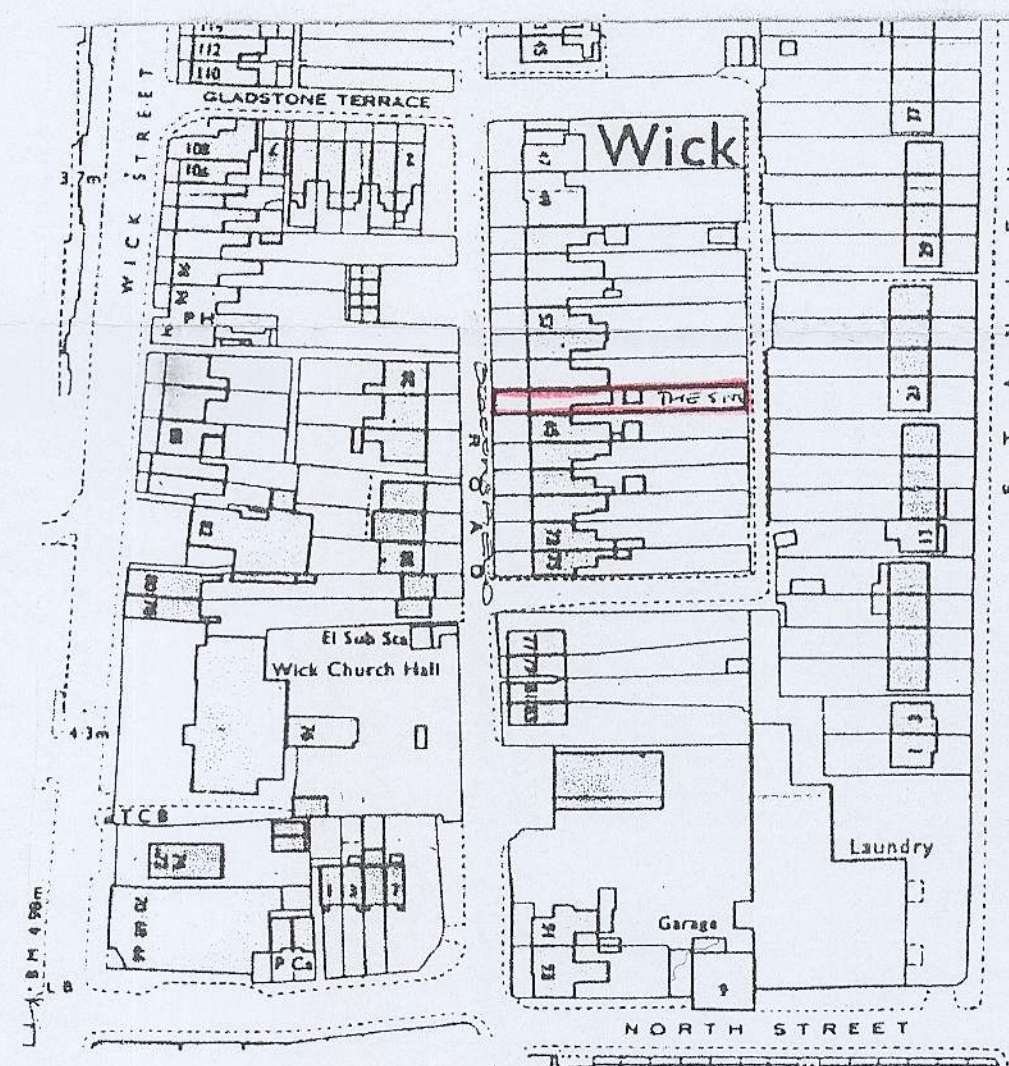


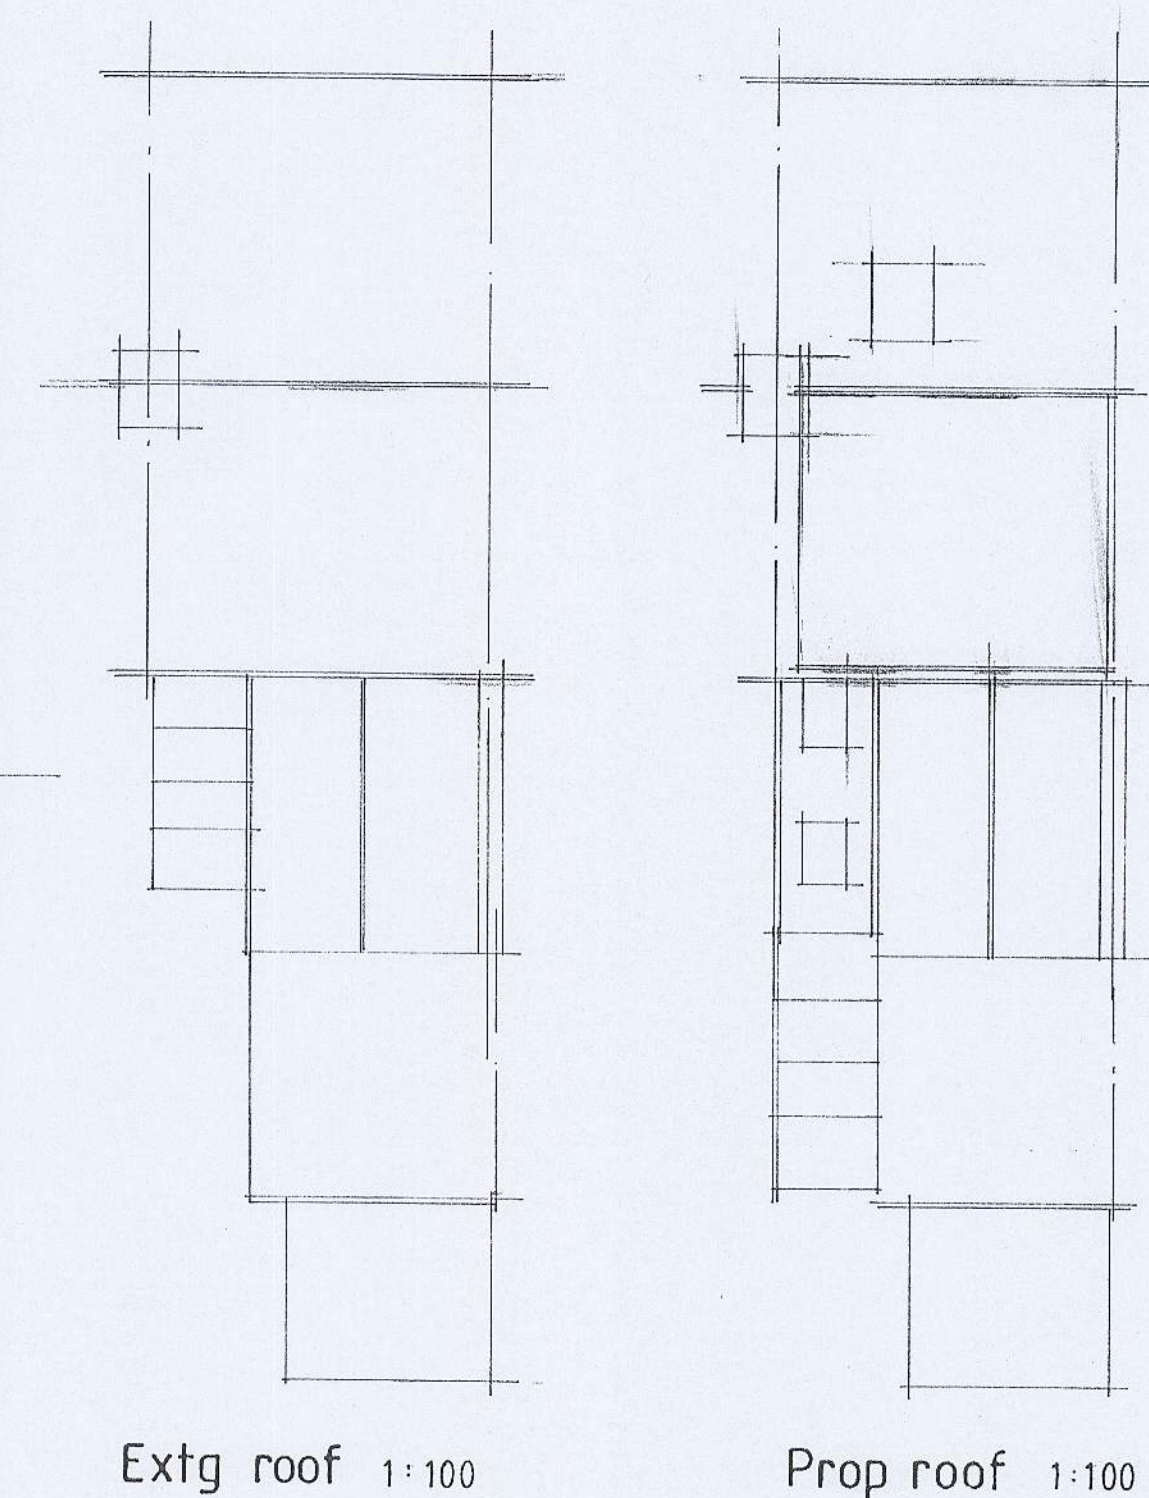

C					
B					
A					
Client		Mr & Mrs Pirrie			
Address		63 Beaconsfield Road : Littlehampton			
Drawing		EXTENSION / ROOM IN ROOF		No. 7417-1	
Scale 1:50 1:100 1:250 1:500		Drawn <i>28</i>		Date <i>10/10</i>	

AJ SALTER & SON
Architectural Technicians
and Surveyors
50 WINDSOR ROAD, WORTHING,
WEST SUSSEX, BN11 2LY
Tel/Fax: (01903 209496)
E-mail: ajsalterandson@hotmail.com