


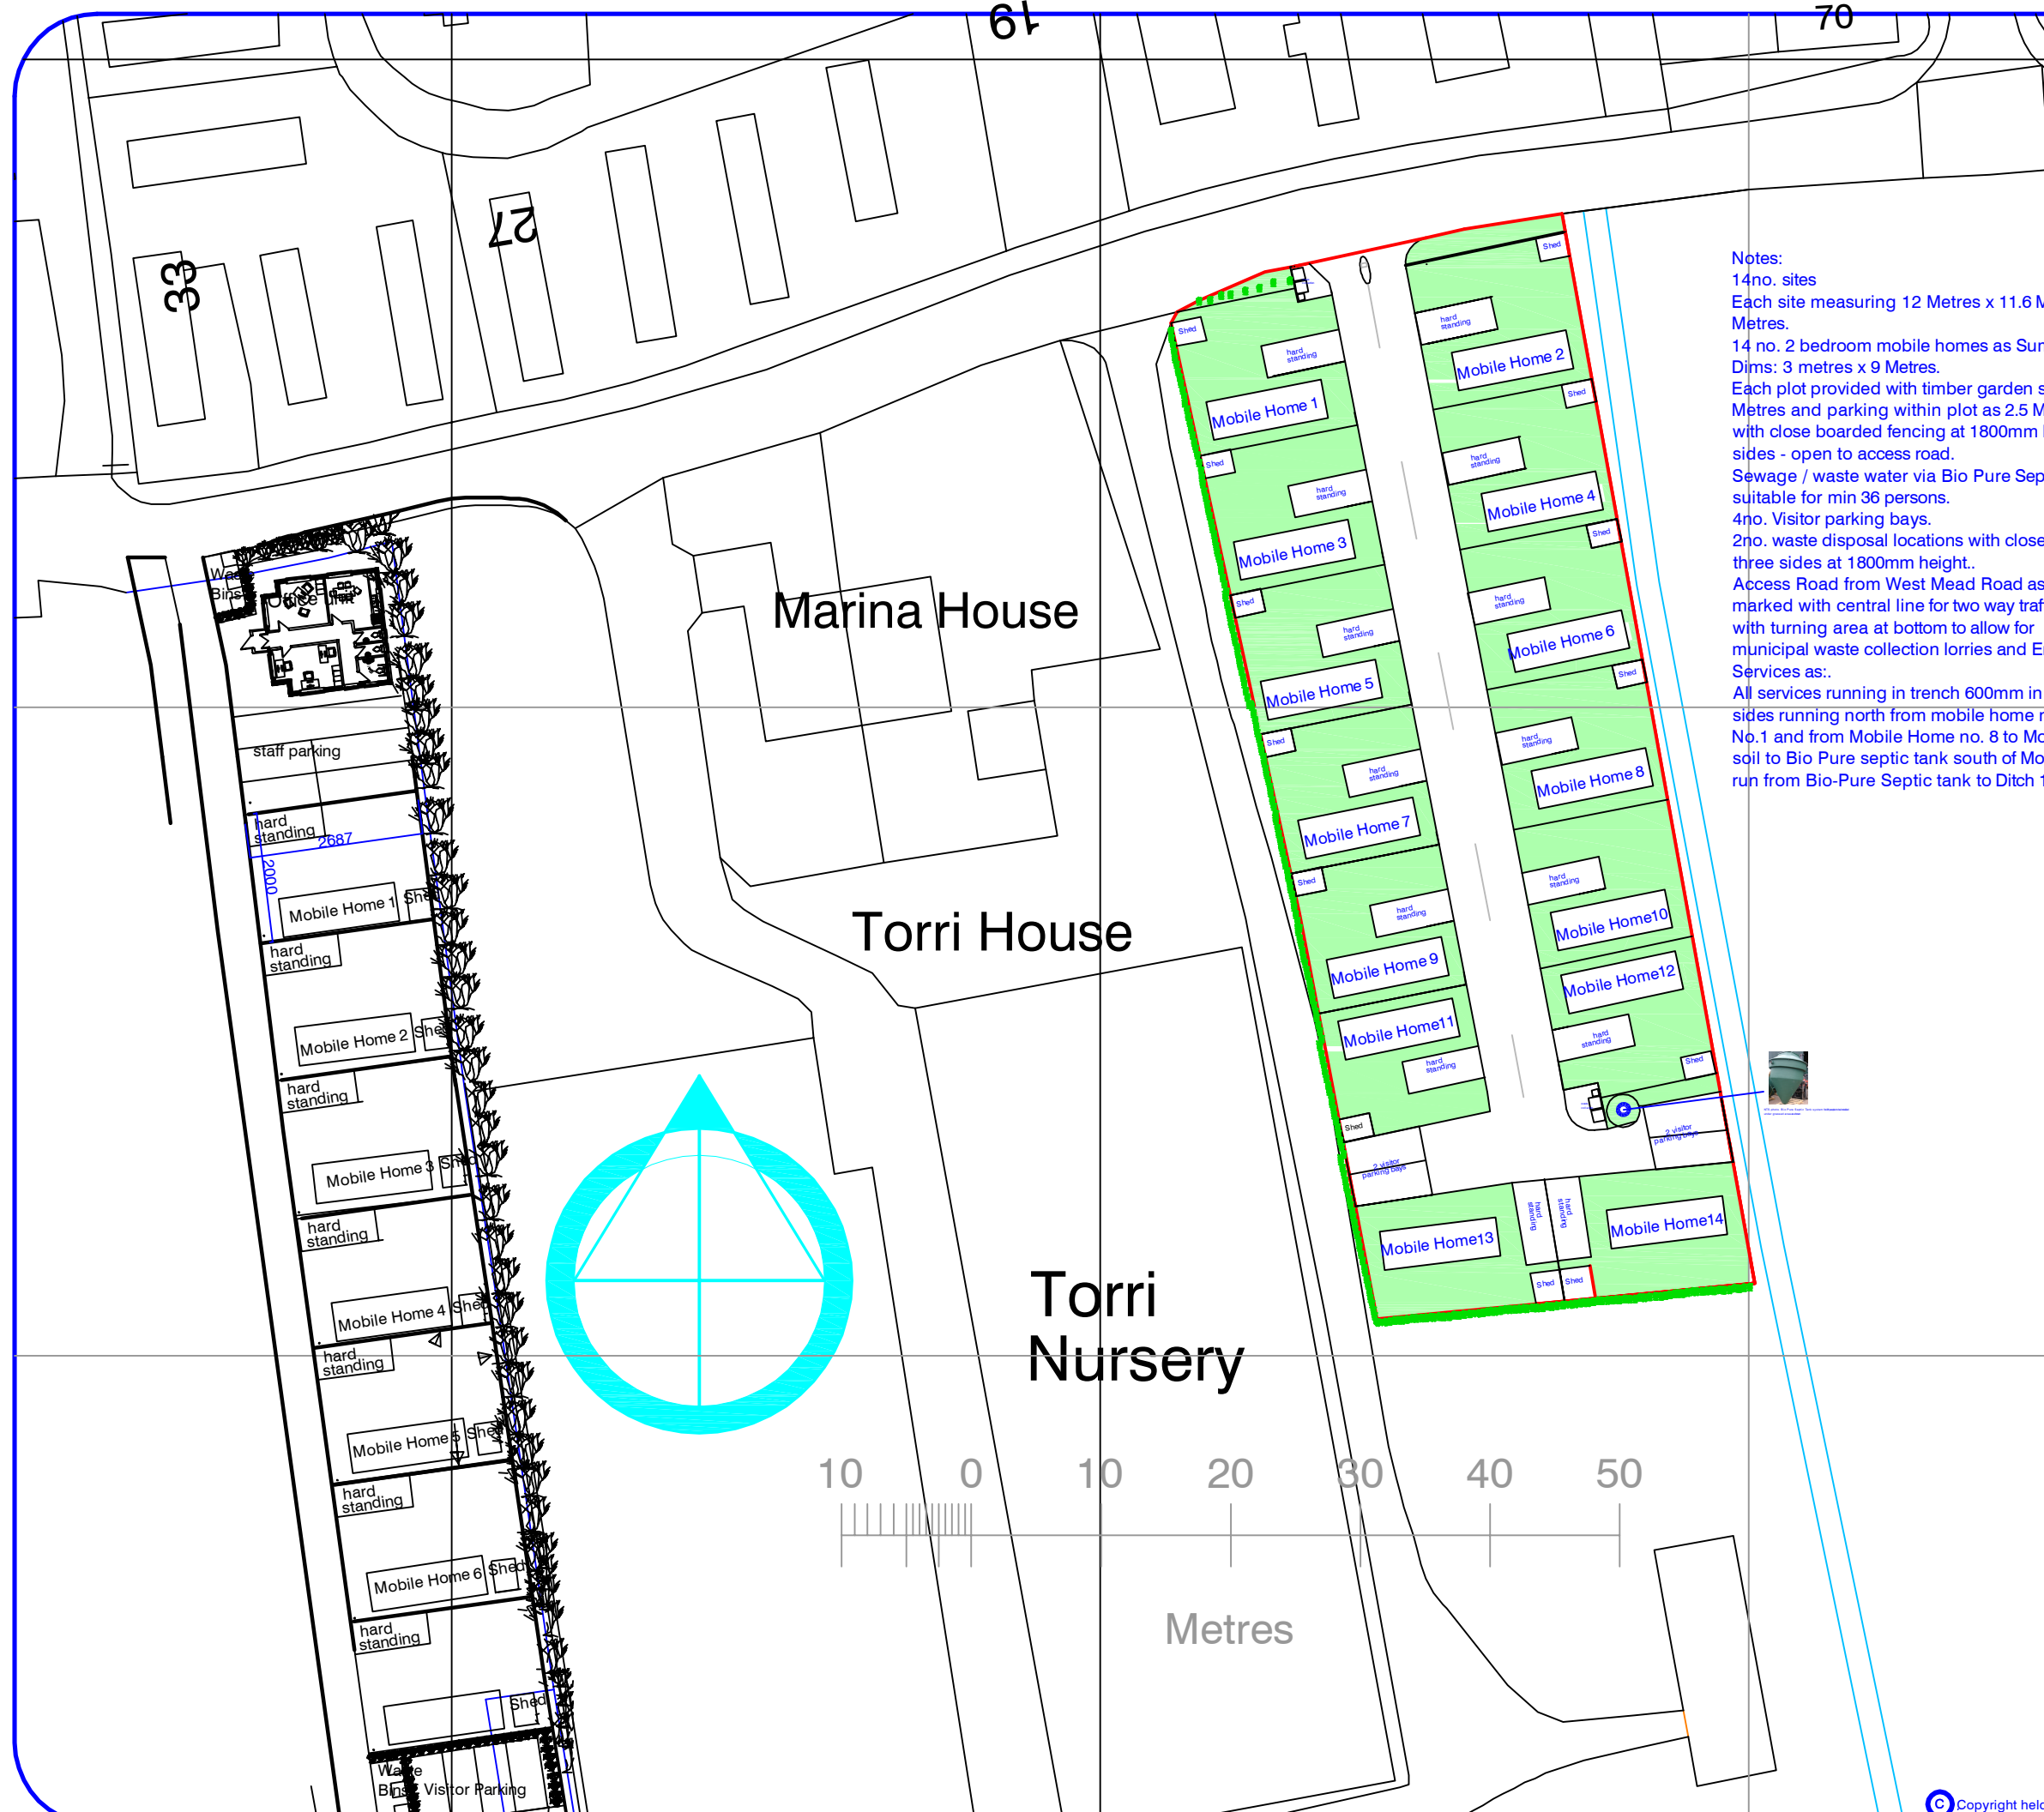

Notes:
14no. sites
Each site measuring 12 Metres x 11.6 Metres = 140 Sq. Metres.
14 no. 2 bedroom mobile homes as Summer Breeze by ABI.
Dims: 3 metres x 9 Metres.
Each plot provided with timber garden shed 1.8 Metres x 2.4 Metres and parking within plot as 2.5 Metres x 6 metres, and with close boarded fencing at 1800mm height around three sides - open to access road.
Sewage / waste water via Bio Pure Septic tank treatment unit suitable for min 36 persons.
4no. Visitor parking bays.
2no. waste disposal locations with close boarded fence around three sides at 1800mm height.
Access Road from West Mead Road as 5.8 Metres width marked with central line for two way traffic with turning area at bottom to allow for municipal waste collection lorries and Emergency Vehicles Services as:
All services running in trench 600mm in from fencing both sides running north from mobile home no. 7 to Mobile Home No.1 and from Mobile Home no. 8 to Mobile home No.2 and soil to Bio Pure septic tank south of Mobile Home No. 6. Out run from Bio-Pure Septic tank to Ditch 10 metres east.

General Notes

No.	Revision/Issue	Date

Michael Smith Designers in Architecture
The Barn, Hill House, Rye Road, Newenden, Kent TN18 9PL
Tel: 01797252250 Mob: 0741035302
E: msd2016@btinternet.com
www.msda.co.uk

Guiseppe Molica-Franco Esq.,
Old Mead House
Site: Land to East of Tori House
West Mead Road,
Wick
LITTLEHAMPTON
BN17 7PU

Site Plan	
Date	November 2017
Scale	1 : 500 @ A3
Sheet	MJS/11-2017/ PL47-02