



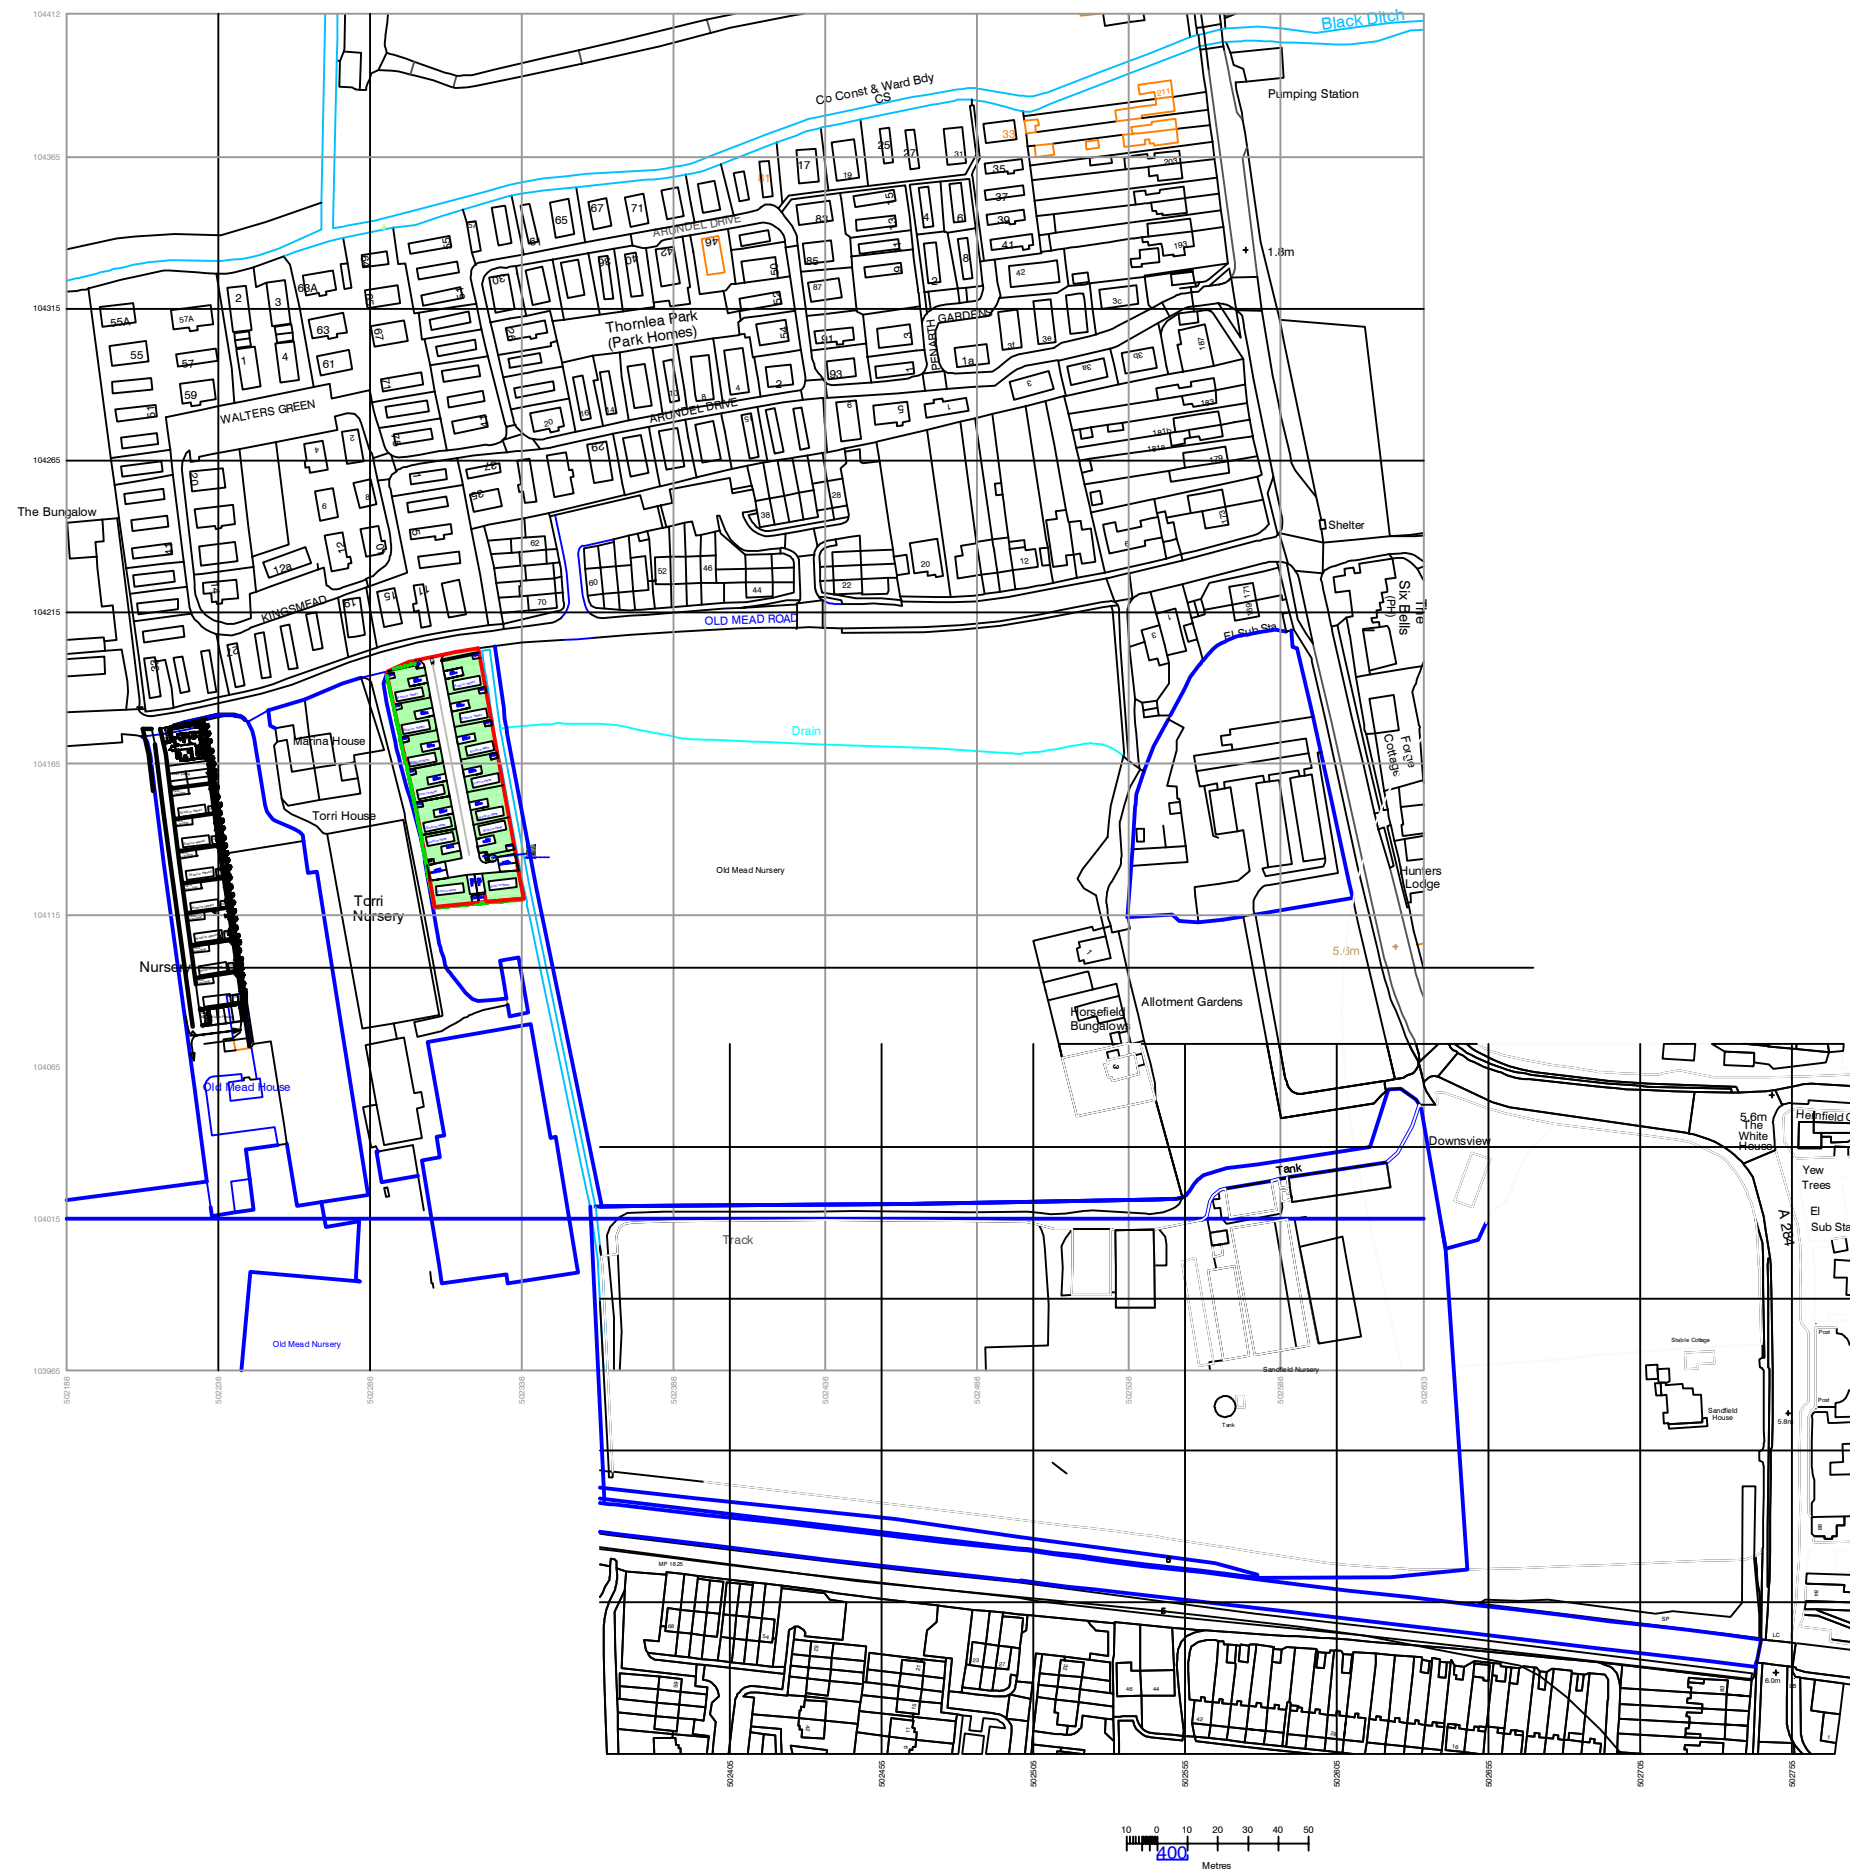

A.
Area amended to show in blue
outline of other property owned
or controlled by Giuseppe
Molic-Franco. The site is
outlined in red.
MJS 8 December 2017

No.	Revision/Issue	Date

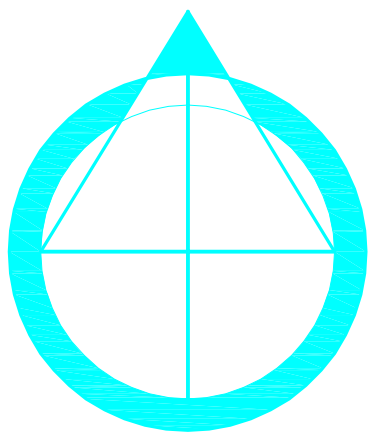

*Giuseppe Molic-Franco Esq.,
Old Mead House
Site: Land to East of Tori House
West Mead Road,

Wick
LITTLEHAMPTON
BN17 7PU*

Location Plan		Sheet
Date	November 2017	MJS/11-2017/ PL47-01A
Scale	1 : 2500 @ A3	