




SW-S1 to Outfall
Scale= H 1:1000, V 1:200

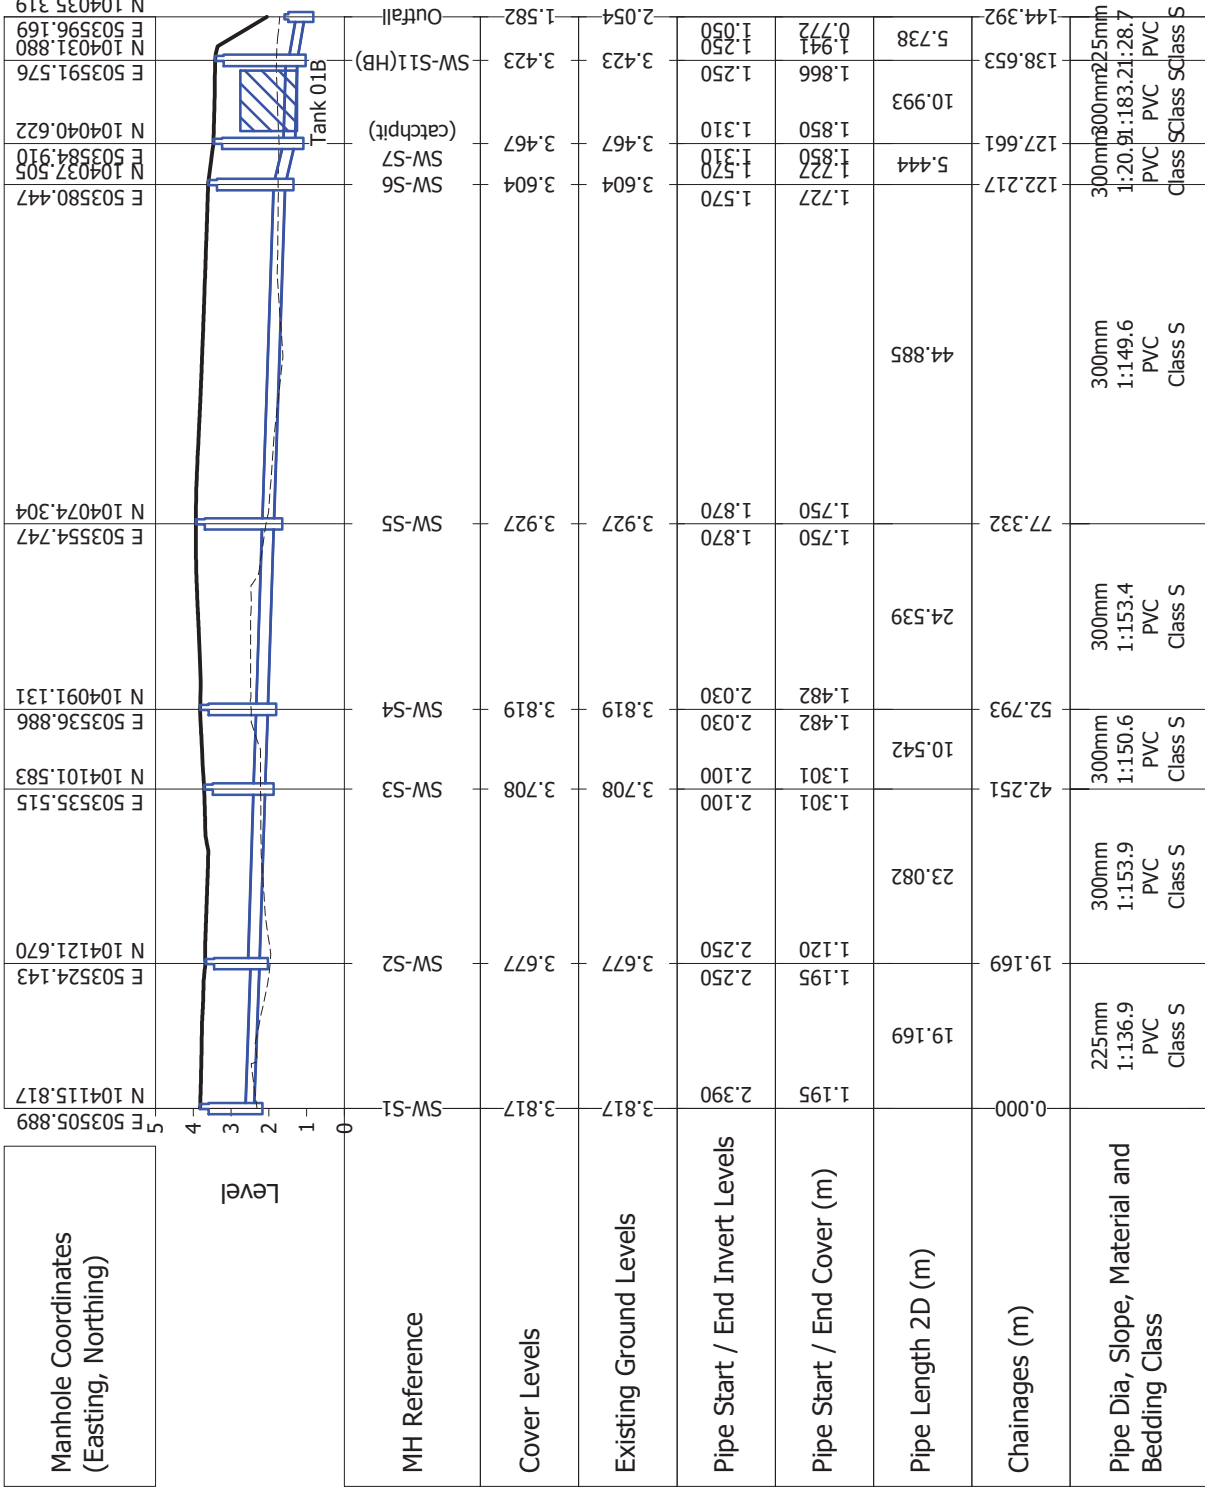


SW-S8 to SW-S11(HB)
Scale= H 1:1000, V 1:200

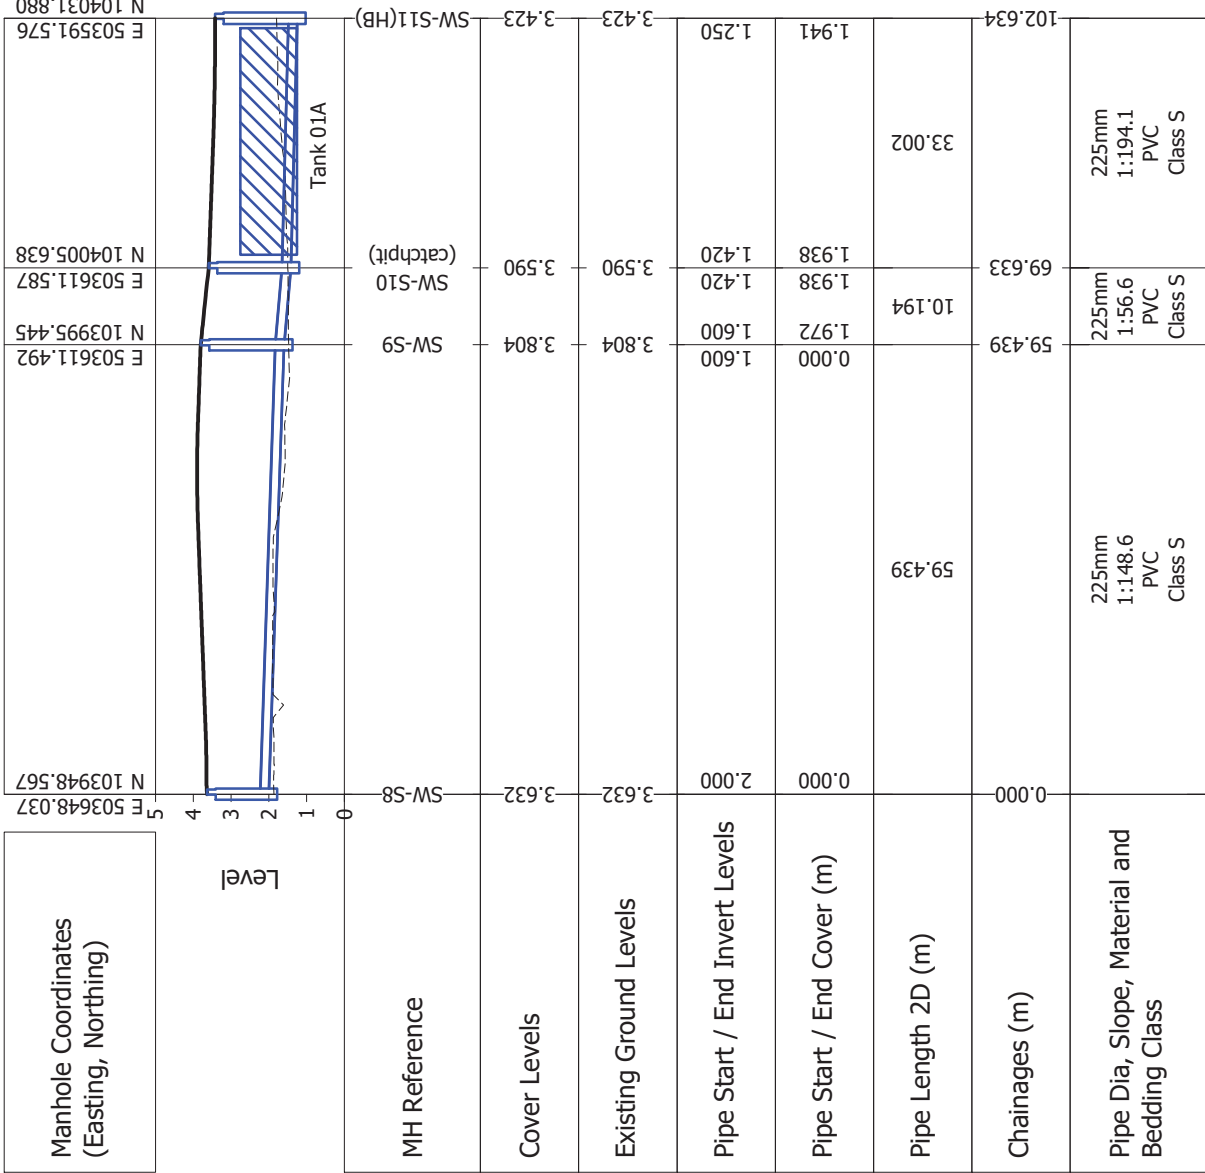

SW-N1 to SW07
Scale= H 1:1000, V 1:200

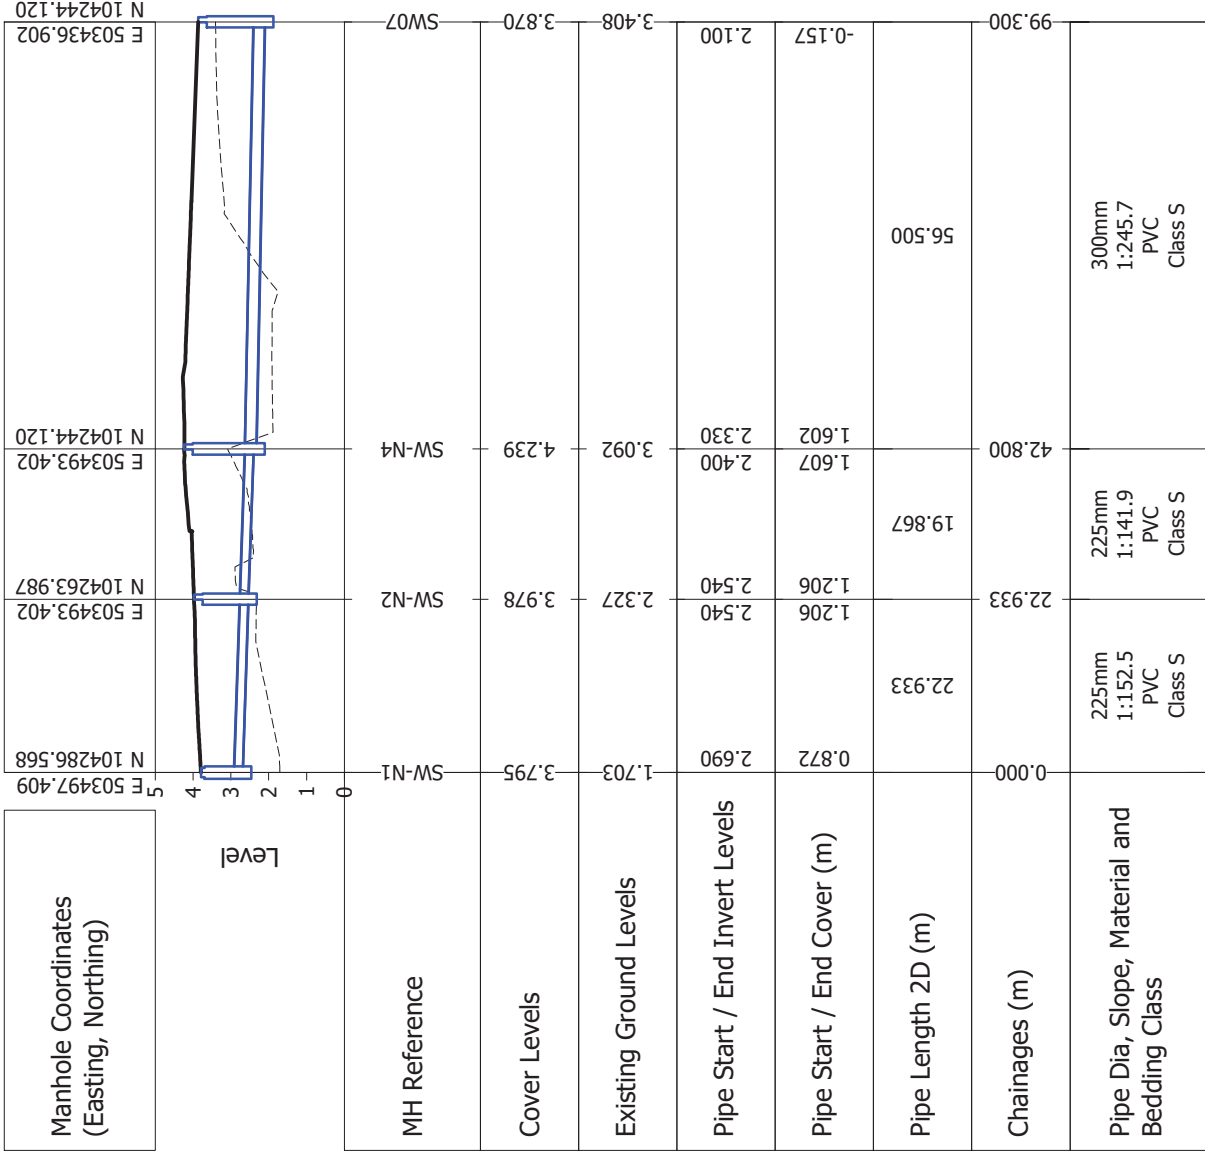

SW-N3 to SW-N4
Scale= H 1:1000, V 1:200

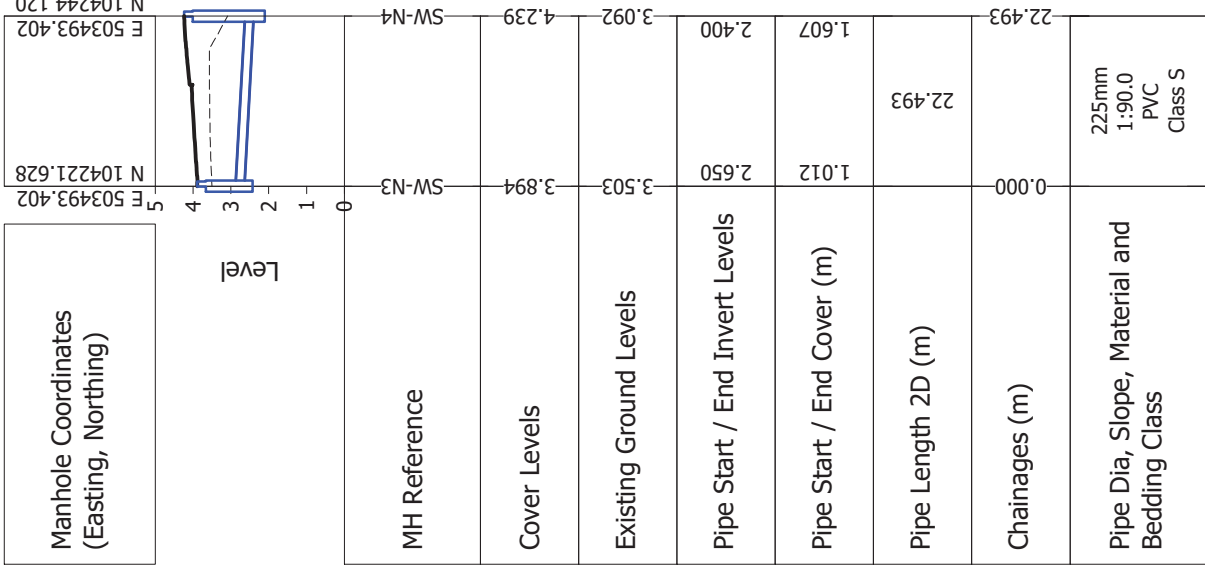

© Mayer Brown Limited Copyright. The drawings, information and data recorded in this document (the information) is the property of Mayer Brown. This document and the information are solely for the use of the client and are not to be used for any other purpose. Mayer Brown Limited and its employees make no representation, undertakes no duty and accepts no responsibilities to any third party who may use or rely upon this document or the information.

A2 ORIGINAL

© Crown copyright, all rights reserved, 2021. Licence number 0100031673.	
KEY	
---	EXISTING GROUND PROFILE
—	PROPOSED ROAD PROFILE
==	SURFACE WATER SEWER PROFILE

NOTES:

- This drawing is not to be scaled.
- The drawing is to be read in conjunction with Mayer Brown "Drainage General Arrangement" drawing series PHLITTLE-P4-20.
- This drawing is to be read in conjunction with all other relevant engineering and landscaping drawings. Any discrepancies are to be reported to the engineer immediately for clarification.

FOR INFORMATION
NOT FOR CONSTRUCTION

P2	Manhole references adjusted and long sections updated. (IC)	SF	01/09/21
P1	Initial Issue. (TC)	SF	04/06/20

rev.	amendment	checked	date
------	-----------	---------	------



Mayer Brown Limited
Littlegate, One Mall Road, Woking, Surrey, GU22 8AR
Telephone 01483 750 508 Fax 01483 750 437
wokingoffice@mayerbrown.co.uk www.mayerbrown.co.uk

client	PERSIMMON HOMES THAMES VALLEY		
project	PHASE 4 LITTLEHAMPTON		
Scale	drawn by	checked by	
H=1:1000 V=200	TC	SF	
date	cad file		
JUNE 2020	40.DWG		
title	PROPOSED SURFACE WATER DRAINAGE LONGITUDINAL SECTIONS		
Mayer Brown Limited jobcode		suitability	revision
		-	P2
drawing number			

PHLITTLE-P4-40-1