ARUN DISTRICT COUNCIL:LU/389/07/

Hargreaves
Rustington House, Worthing Road, Rustington, West Sussex, BN16 3PS
Tel No: (01903) 777777 Fax No: (01903) 777700

House & Garage
Plot 163 The Poplars ,Pre Approval Under LU/171/06
Former HRI Site Worthing Road, Littlehampton.
1:2500 LOCATION PLAN

job no.	drawing no.	rev.
023 999	LPL 163	

scale	drawn by	date
1;2500	AS	18/10/07

CAD File: v:\

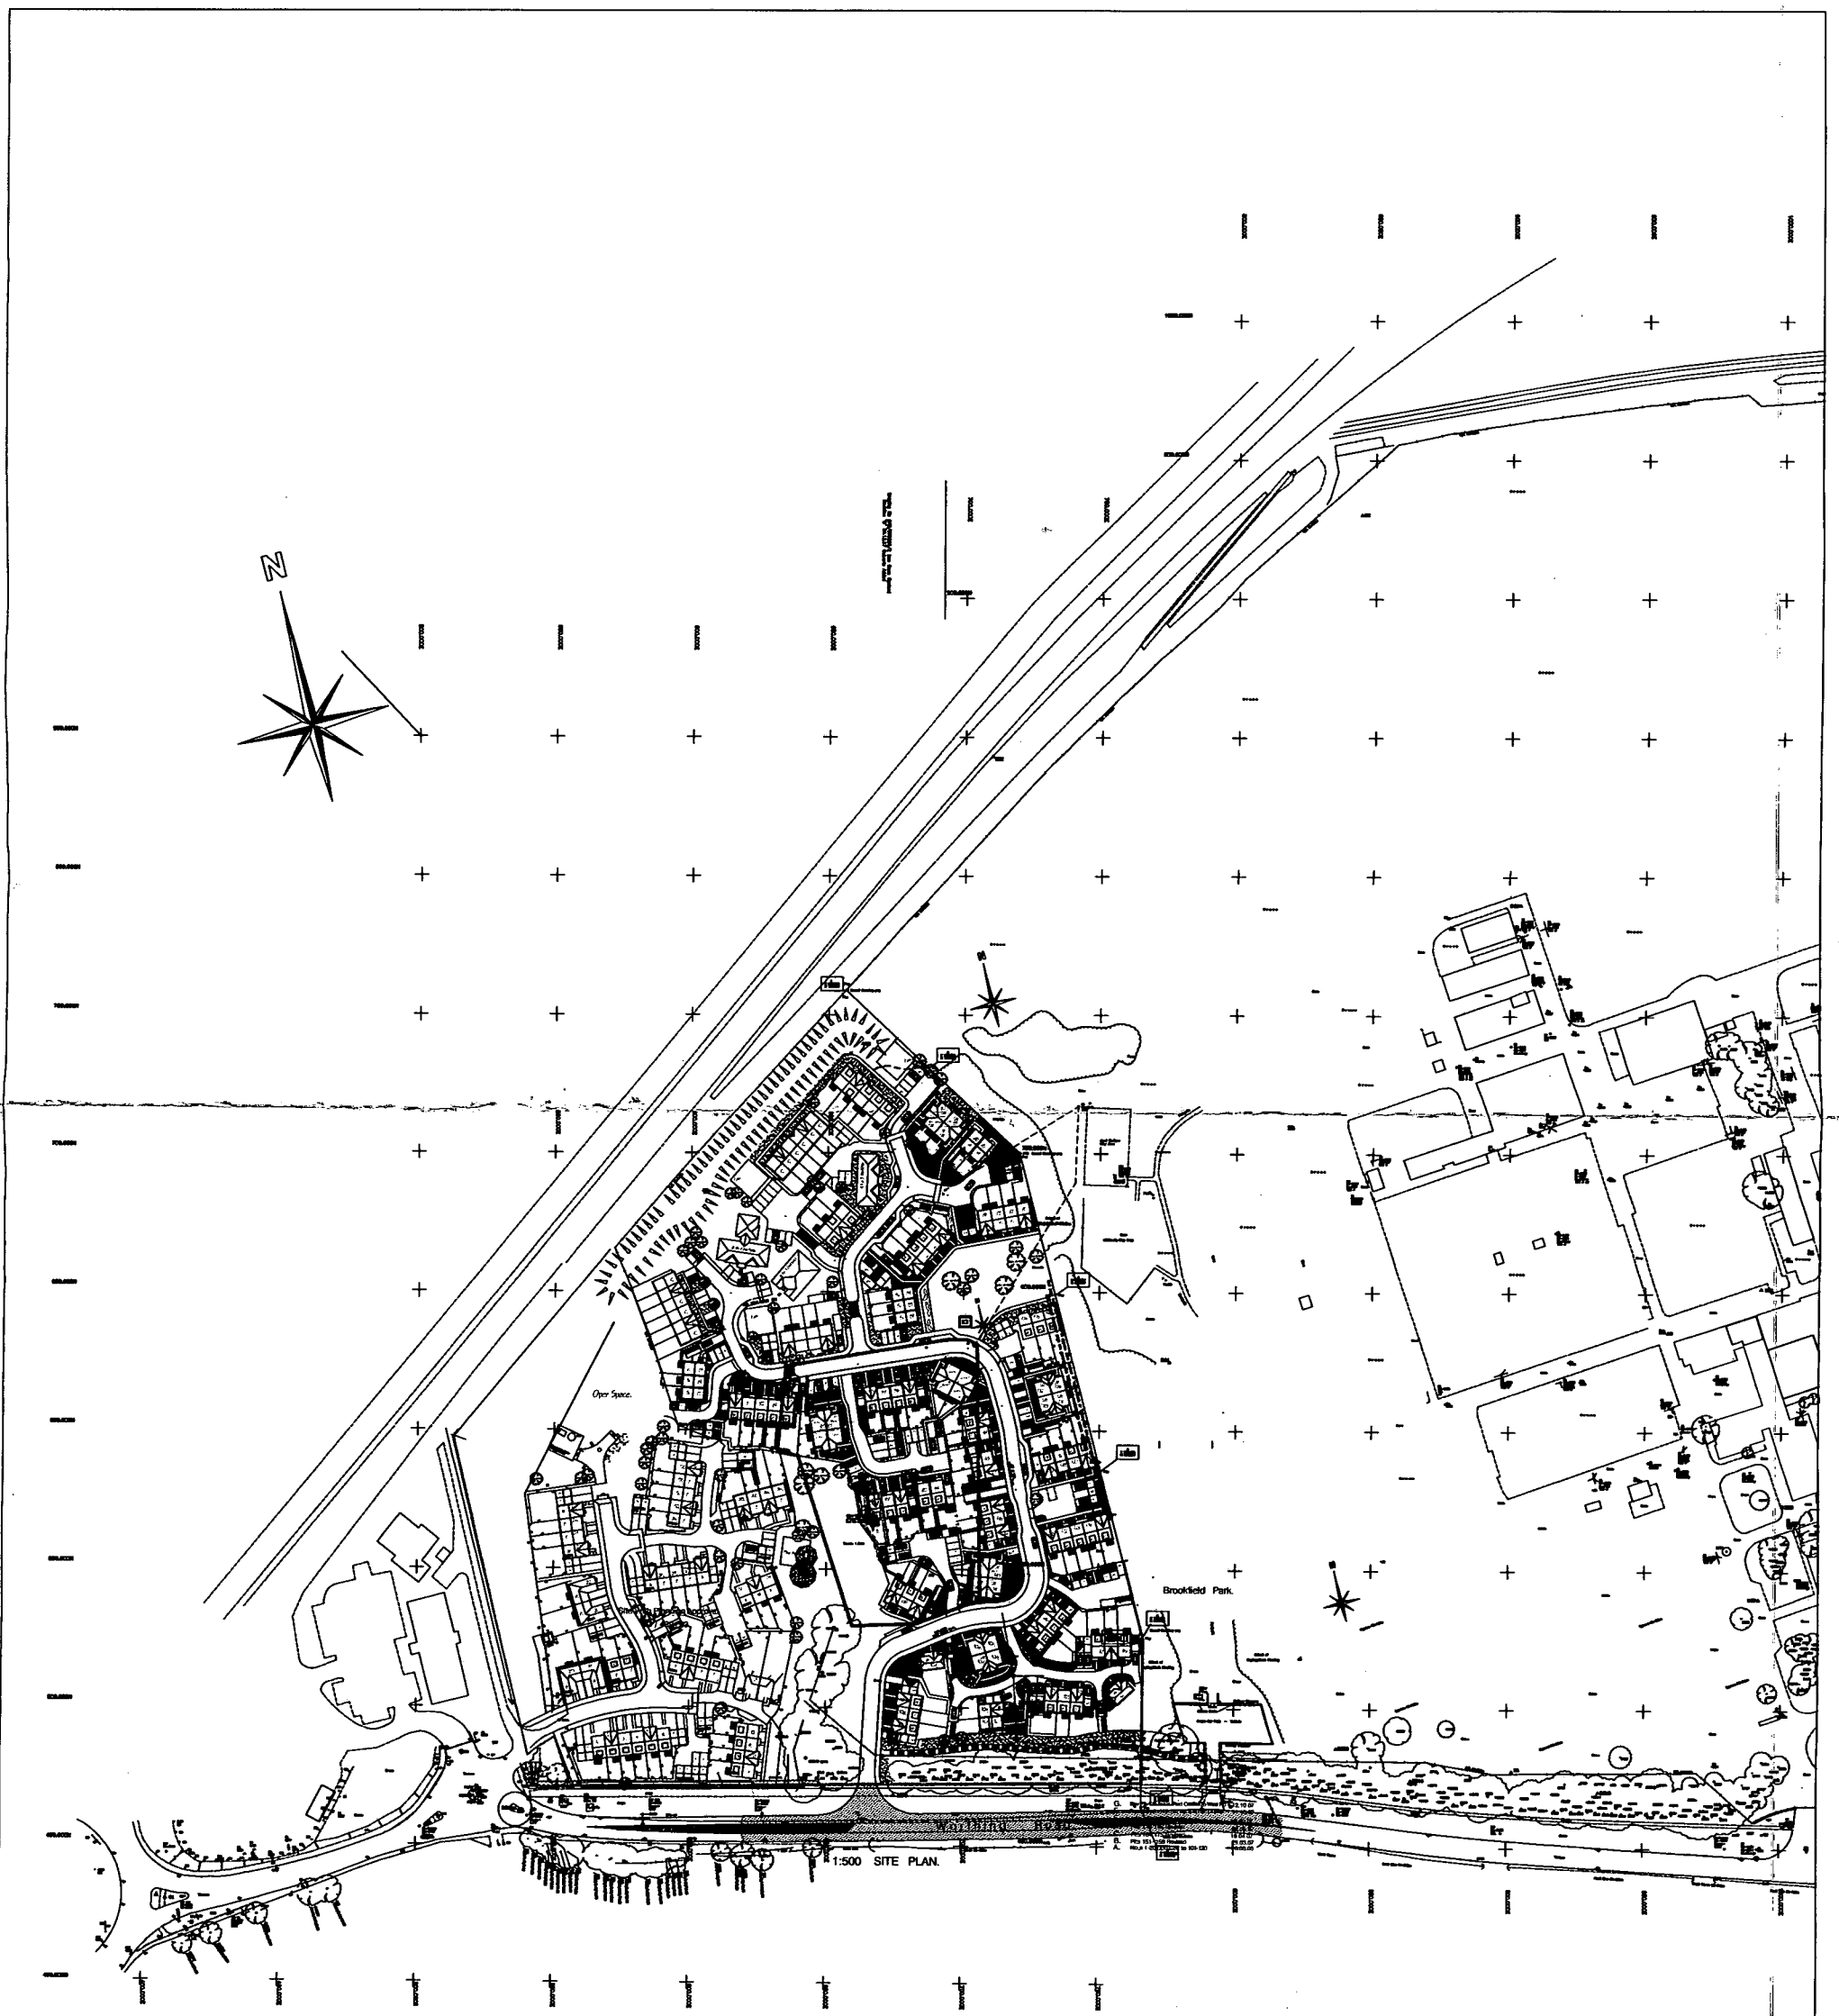

V:\Littlehampton\The Poplars\8 Acre Site\Sales\Land Reg & Sales Extract Plots 147-167 Oct 2007.dwg, Model, 19/10/2007 15:55:40,
ISO A3 - 297 x 420 mm. (portrait), 1:2500