ARUN DISTRICT COUNCIL:LU/390/06/ 12/01/2007
Superseded 15/02/07

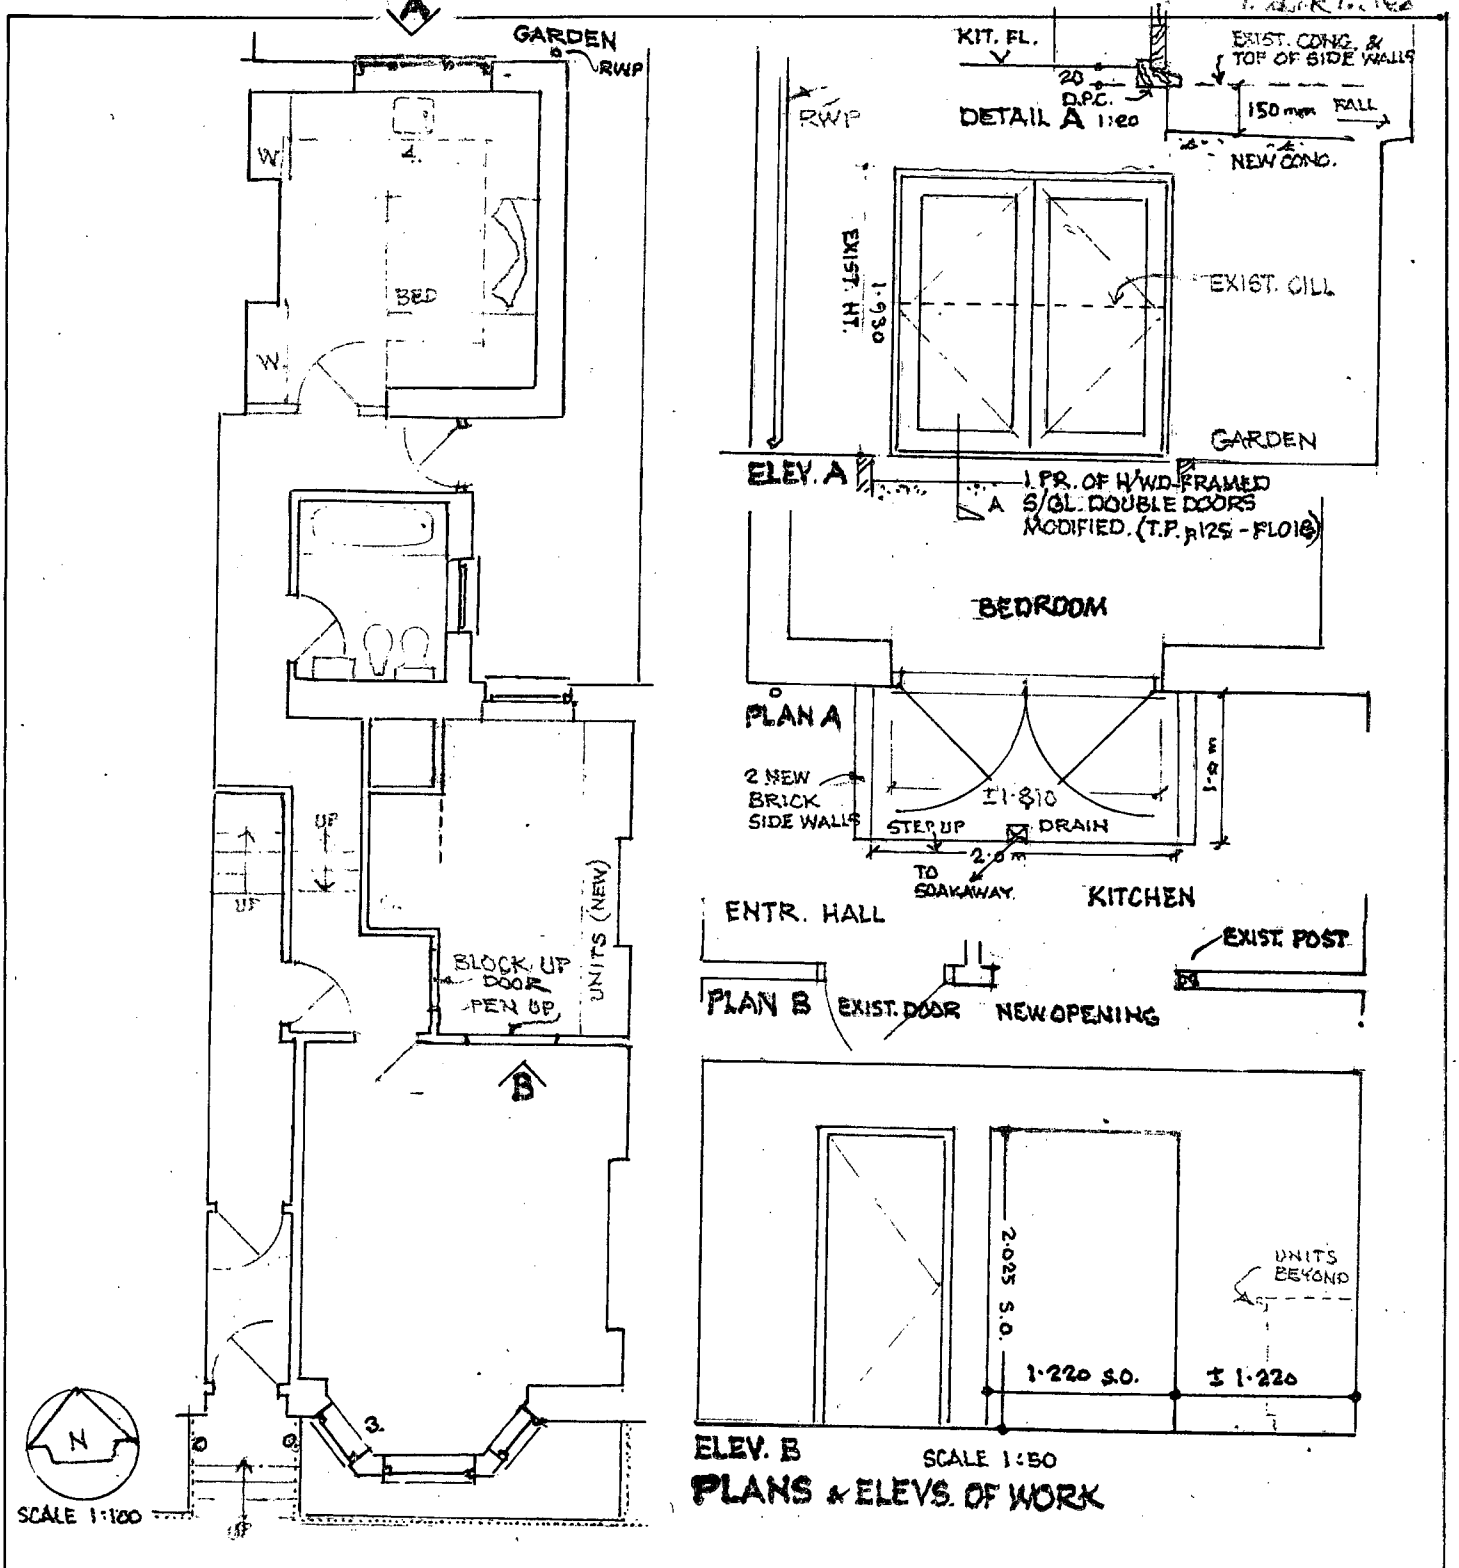

PLANS & ELEVS. OF WORK

Gr. Fl. PLAN of 22, SOUTH TERR. LITTLEHAMPTON, BN17 5PA

NOTES:

1. CUT OUT 2·0 × 1·0 m CONC. SLAB AT REAR AND CAST NEW WITH DRAIN TO SOAKAWAY.
2. BUILD 2 NEW BRICK DWARF WALLS AT SIDES
3. FREE & DEC. 3 PRS. OF DOUBLE HUNG SASHES CLEAN PULLIES & RE-CORD
4. REMOVE ALL KITCHEN UNITS

ARUN DISTRICT COUNCIL
No. LU 390 06
RECEIVED

Dwg. No ST/1/06 12.1.07

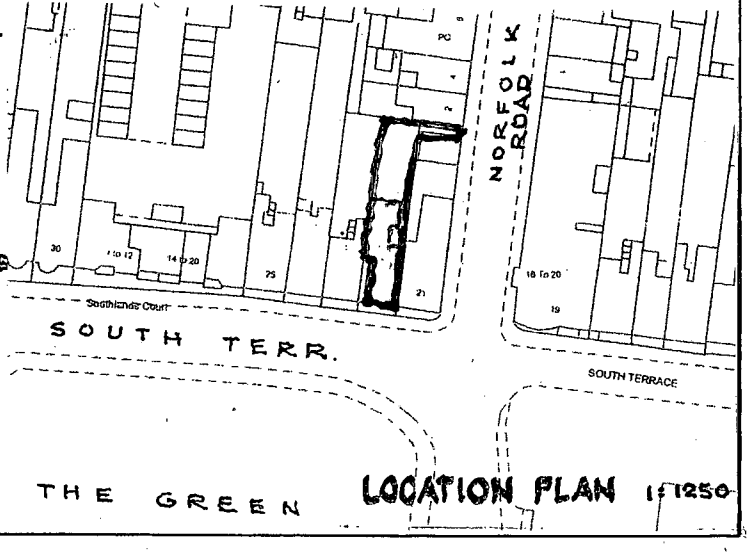

LOCATION PLAN 1:1250