


## PLANS & ELEVS. OF WORK

## Gr. FL. PLAN of 22, SOUTH TERR. LITTLEHAMPTON, BN17 5PA

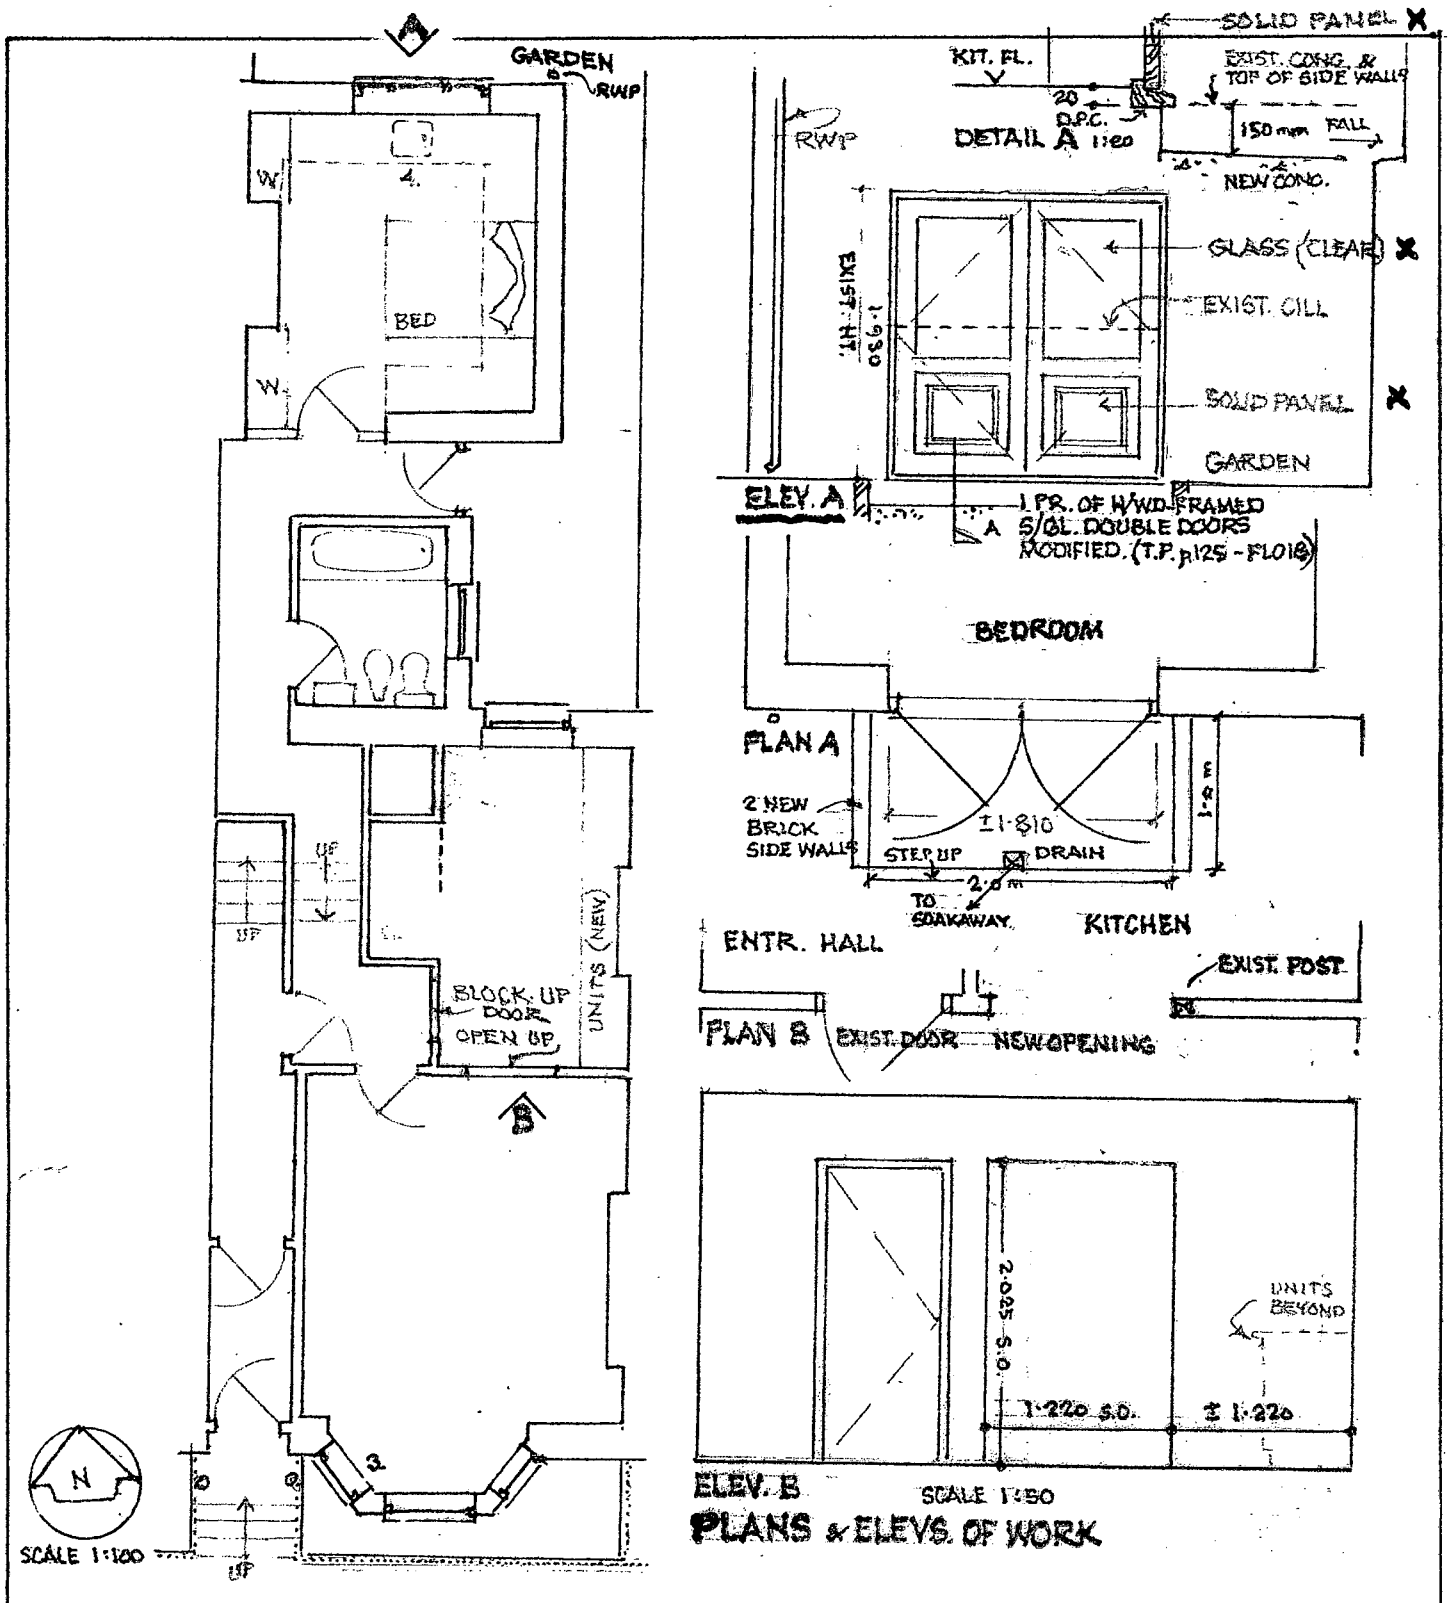


NOTES:

1. CUT OUT 2-0 x 1-0 m CONC. SLAB AT REAR AND CAST NEW WITH DRAIN TO SOAKAWAY.
2. BUILD 2 NEW BRICK DWARF WALLS AT SIDES
3. FREE & DEC. 3 PRS. OF DOUBLE HUNG SASHES CLEAN PULLIES & RE-CORDING
4. REMOVE ALL KITCHEN UNITS

No. LU 390 06

Dwg. No ST/1/06 **SUBSTITUTION**

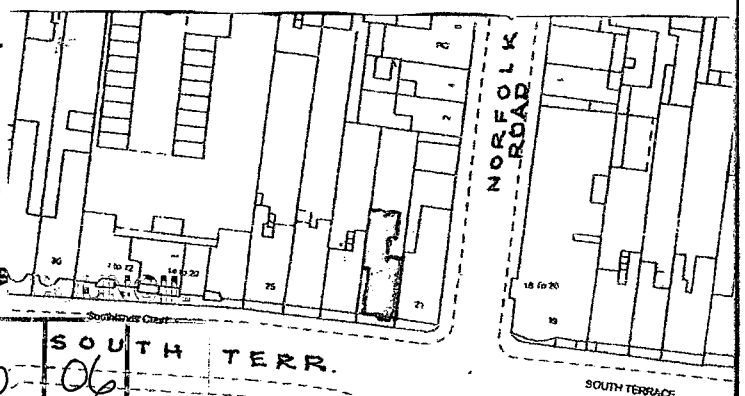REV. A. GARDEN DOORS REDESIGNED.

RECEIVED 15-2-07

LOCATION PLAN 1:1250