
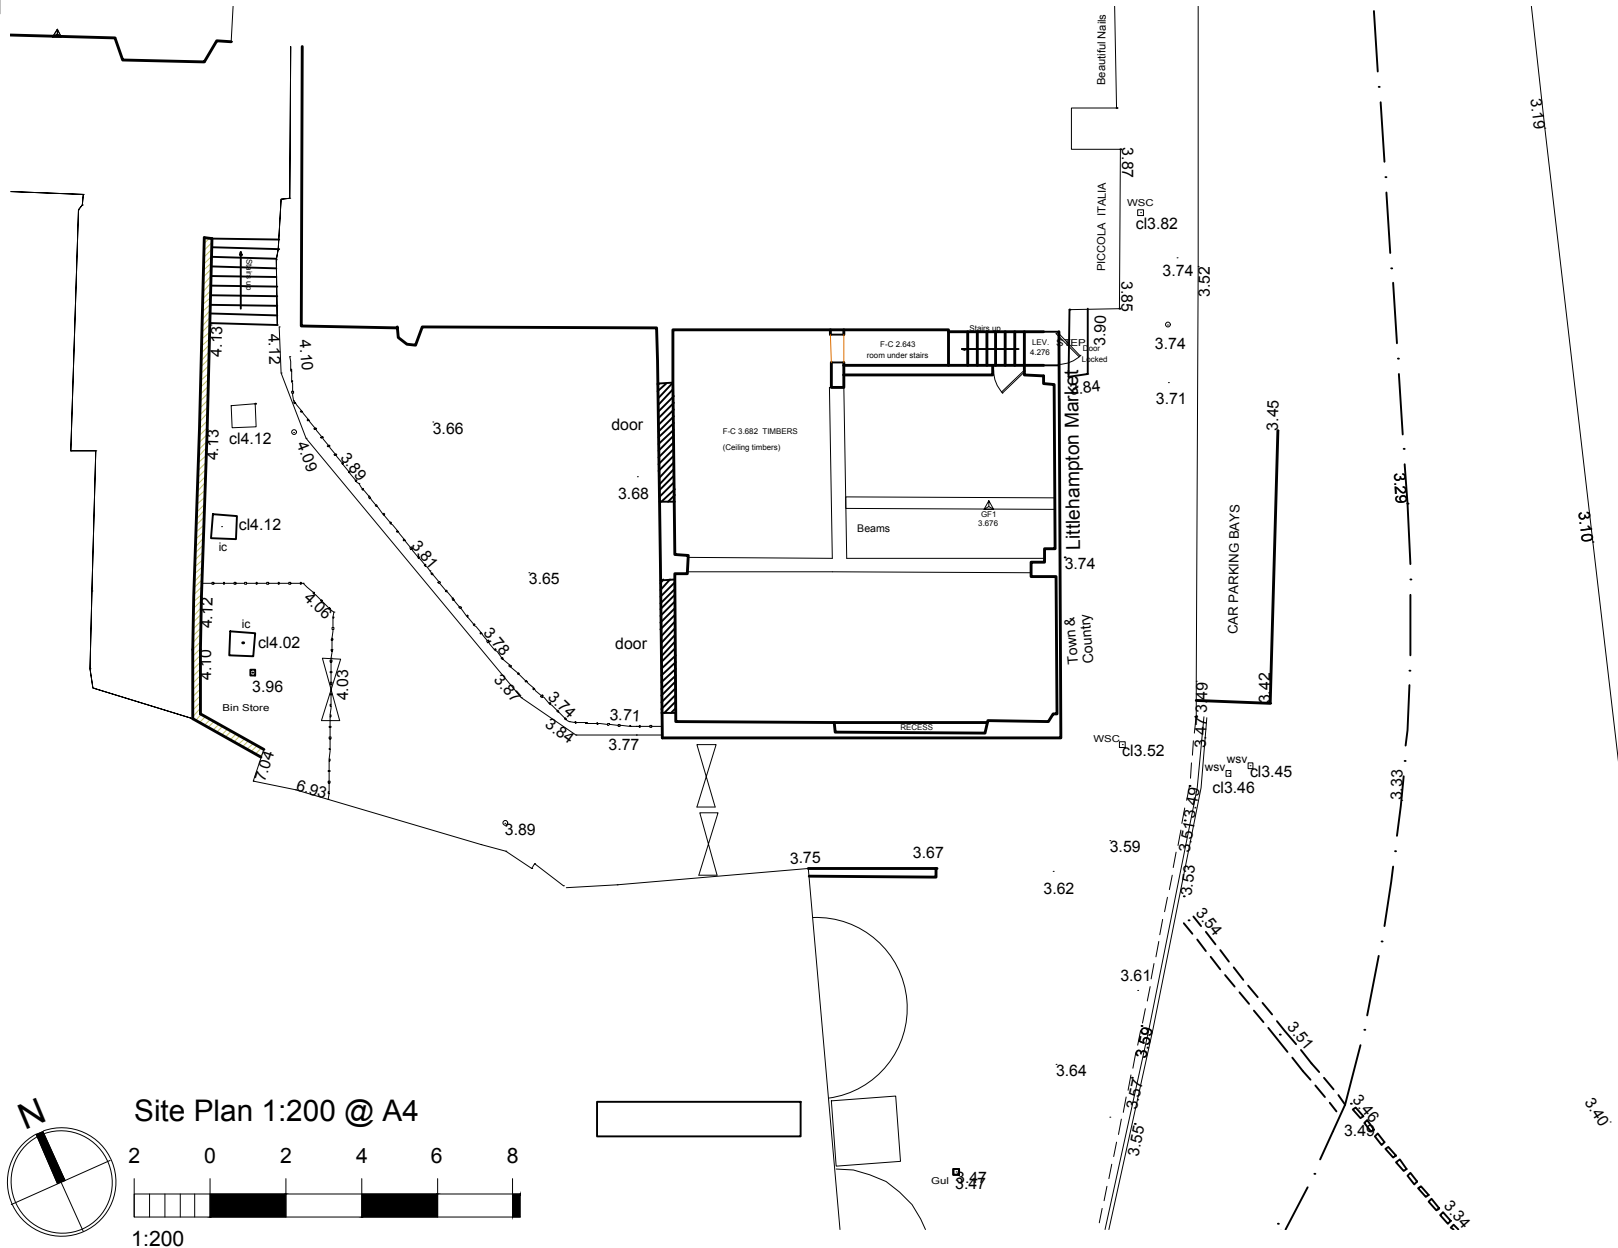
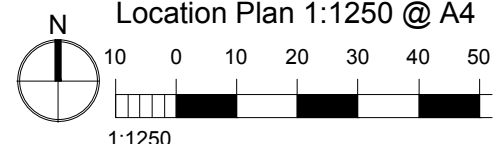


- Notes
1. This drawing is the copyright of MH Architects Ltd
 2. Do not scale this drawing except for Local Authority planning purposes
 3. All dimensions must be checked on site by the contractor prior to commencement of the works.

Rev.	Revision	By	Date	Check	Date
------	----------	----	------	-------	------

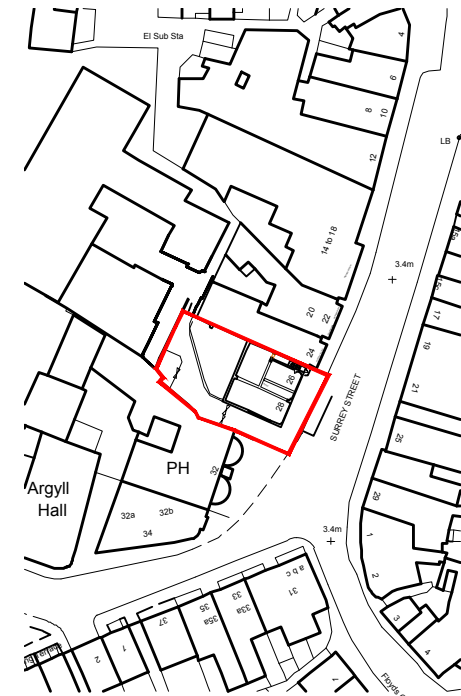

Client
The Hyde Group

Job title
**Development At
26/28 Surrey Street
Littlehampton, BN17 SBG**

Drawing title
Site Location Plan

Drawn JK	Date Sep 17	Checked CJP	Date Sep 17	Scale at A4 1:200 & 1:1250
Job N°: 15-122	Drawing N°: 001			Rev. P3
Status				

PLANNING APPLICATION

Ground Floor | Bicentennial Building
Southern Gate | Chichester
West Sussex | PO19 8E2

T: 01243 774748
E: admin@mharchitects.co.uk
www.mharchitects.co.uk

Limited Company
Registered in England No. 1994233

