




TODDINGTON PARK, LITTLEHAMPTON

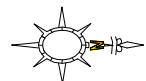



50m

St Nicholas Church



Persimmon Homes Thames Valley
Persimmon Homes, Kestel Road,
Cambridge, Surrey GU15 3TD
Tel: 01276 800080

Date: 27.06.16

Toddington Lane
Littlehampton

Scale: 1:2500 @ A1
Proj No: 519-GR-L-002


Drawing Title: Illustrative Masterplan

Drawing Status: PRELIMINARY


Drawn: KJ

Rev: -

APPENDIX E: Updated Masterplan Drainage Strategy 2021

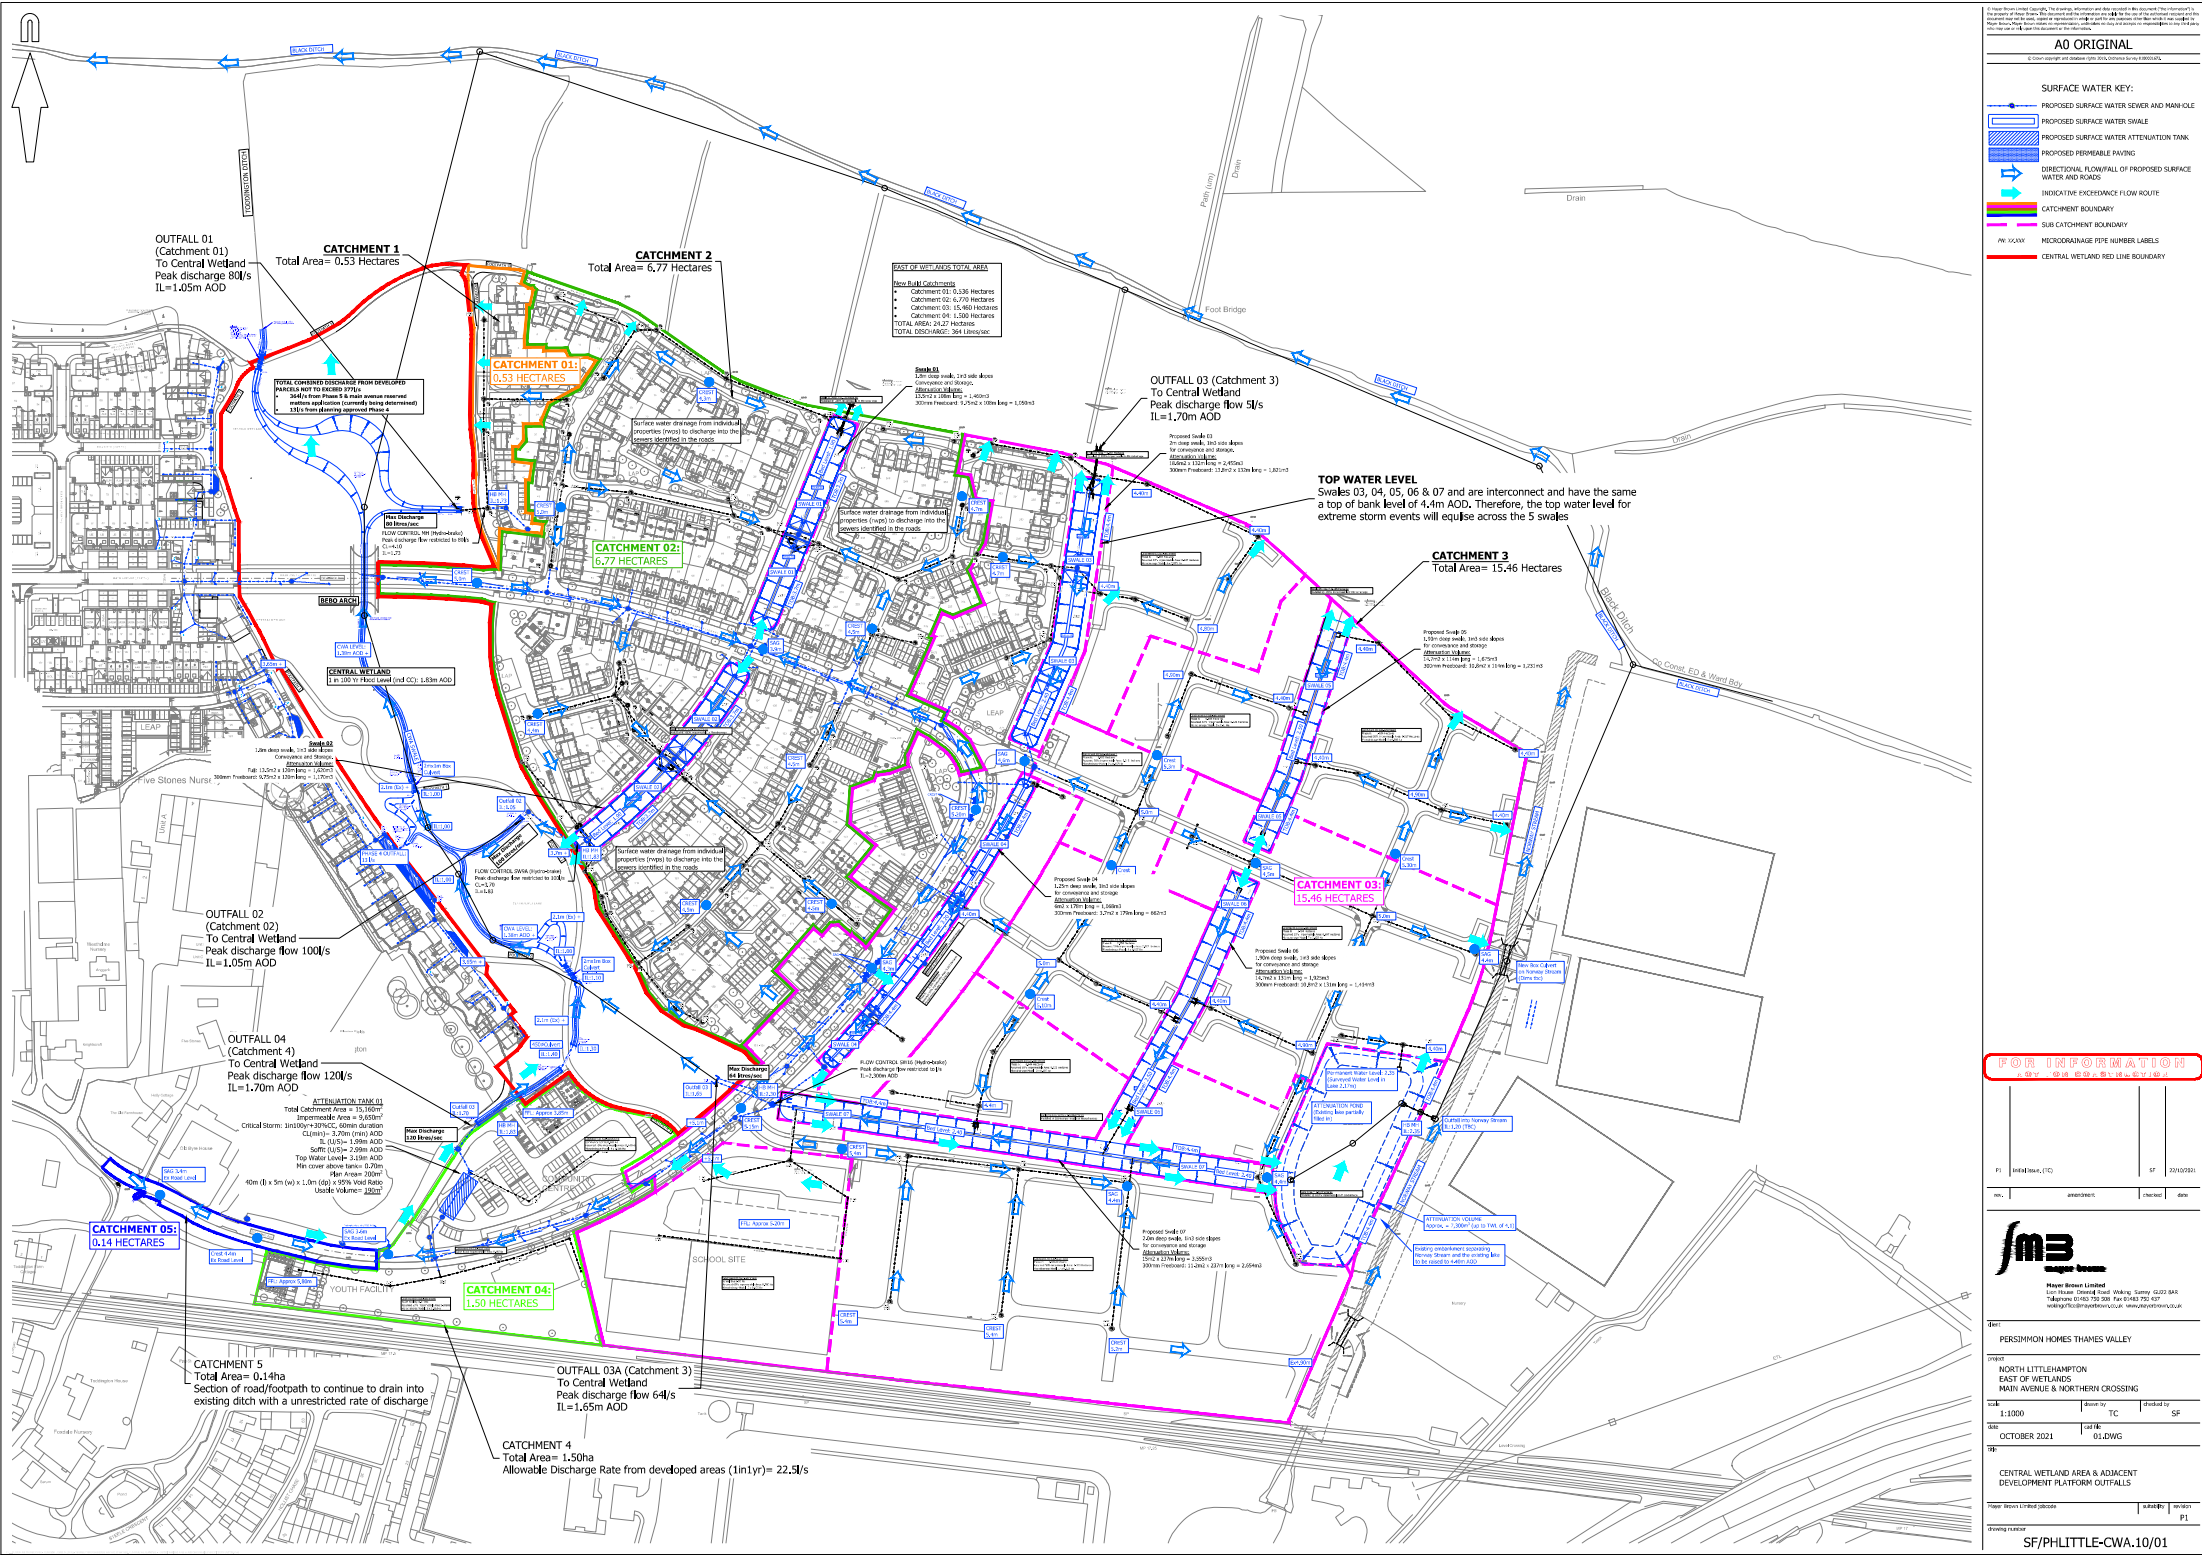

APPENDIX F: Pre-Demolition Topographic Survey & Drainage Catchment

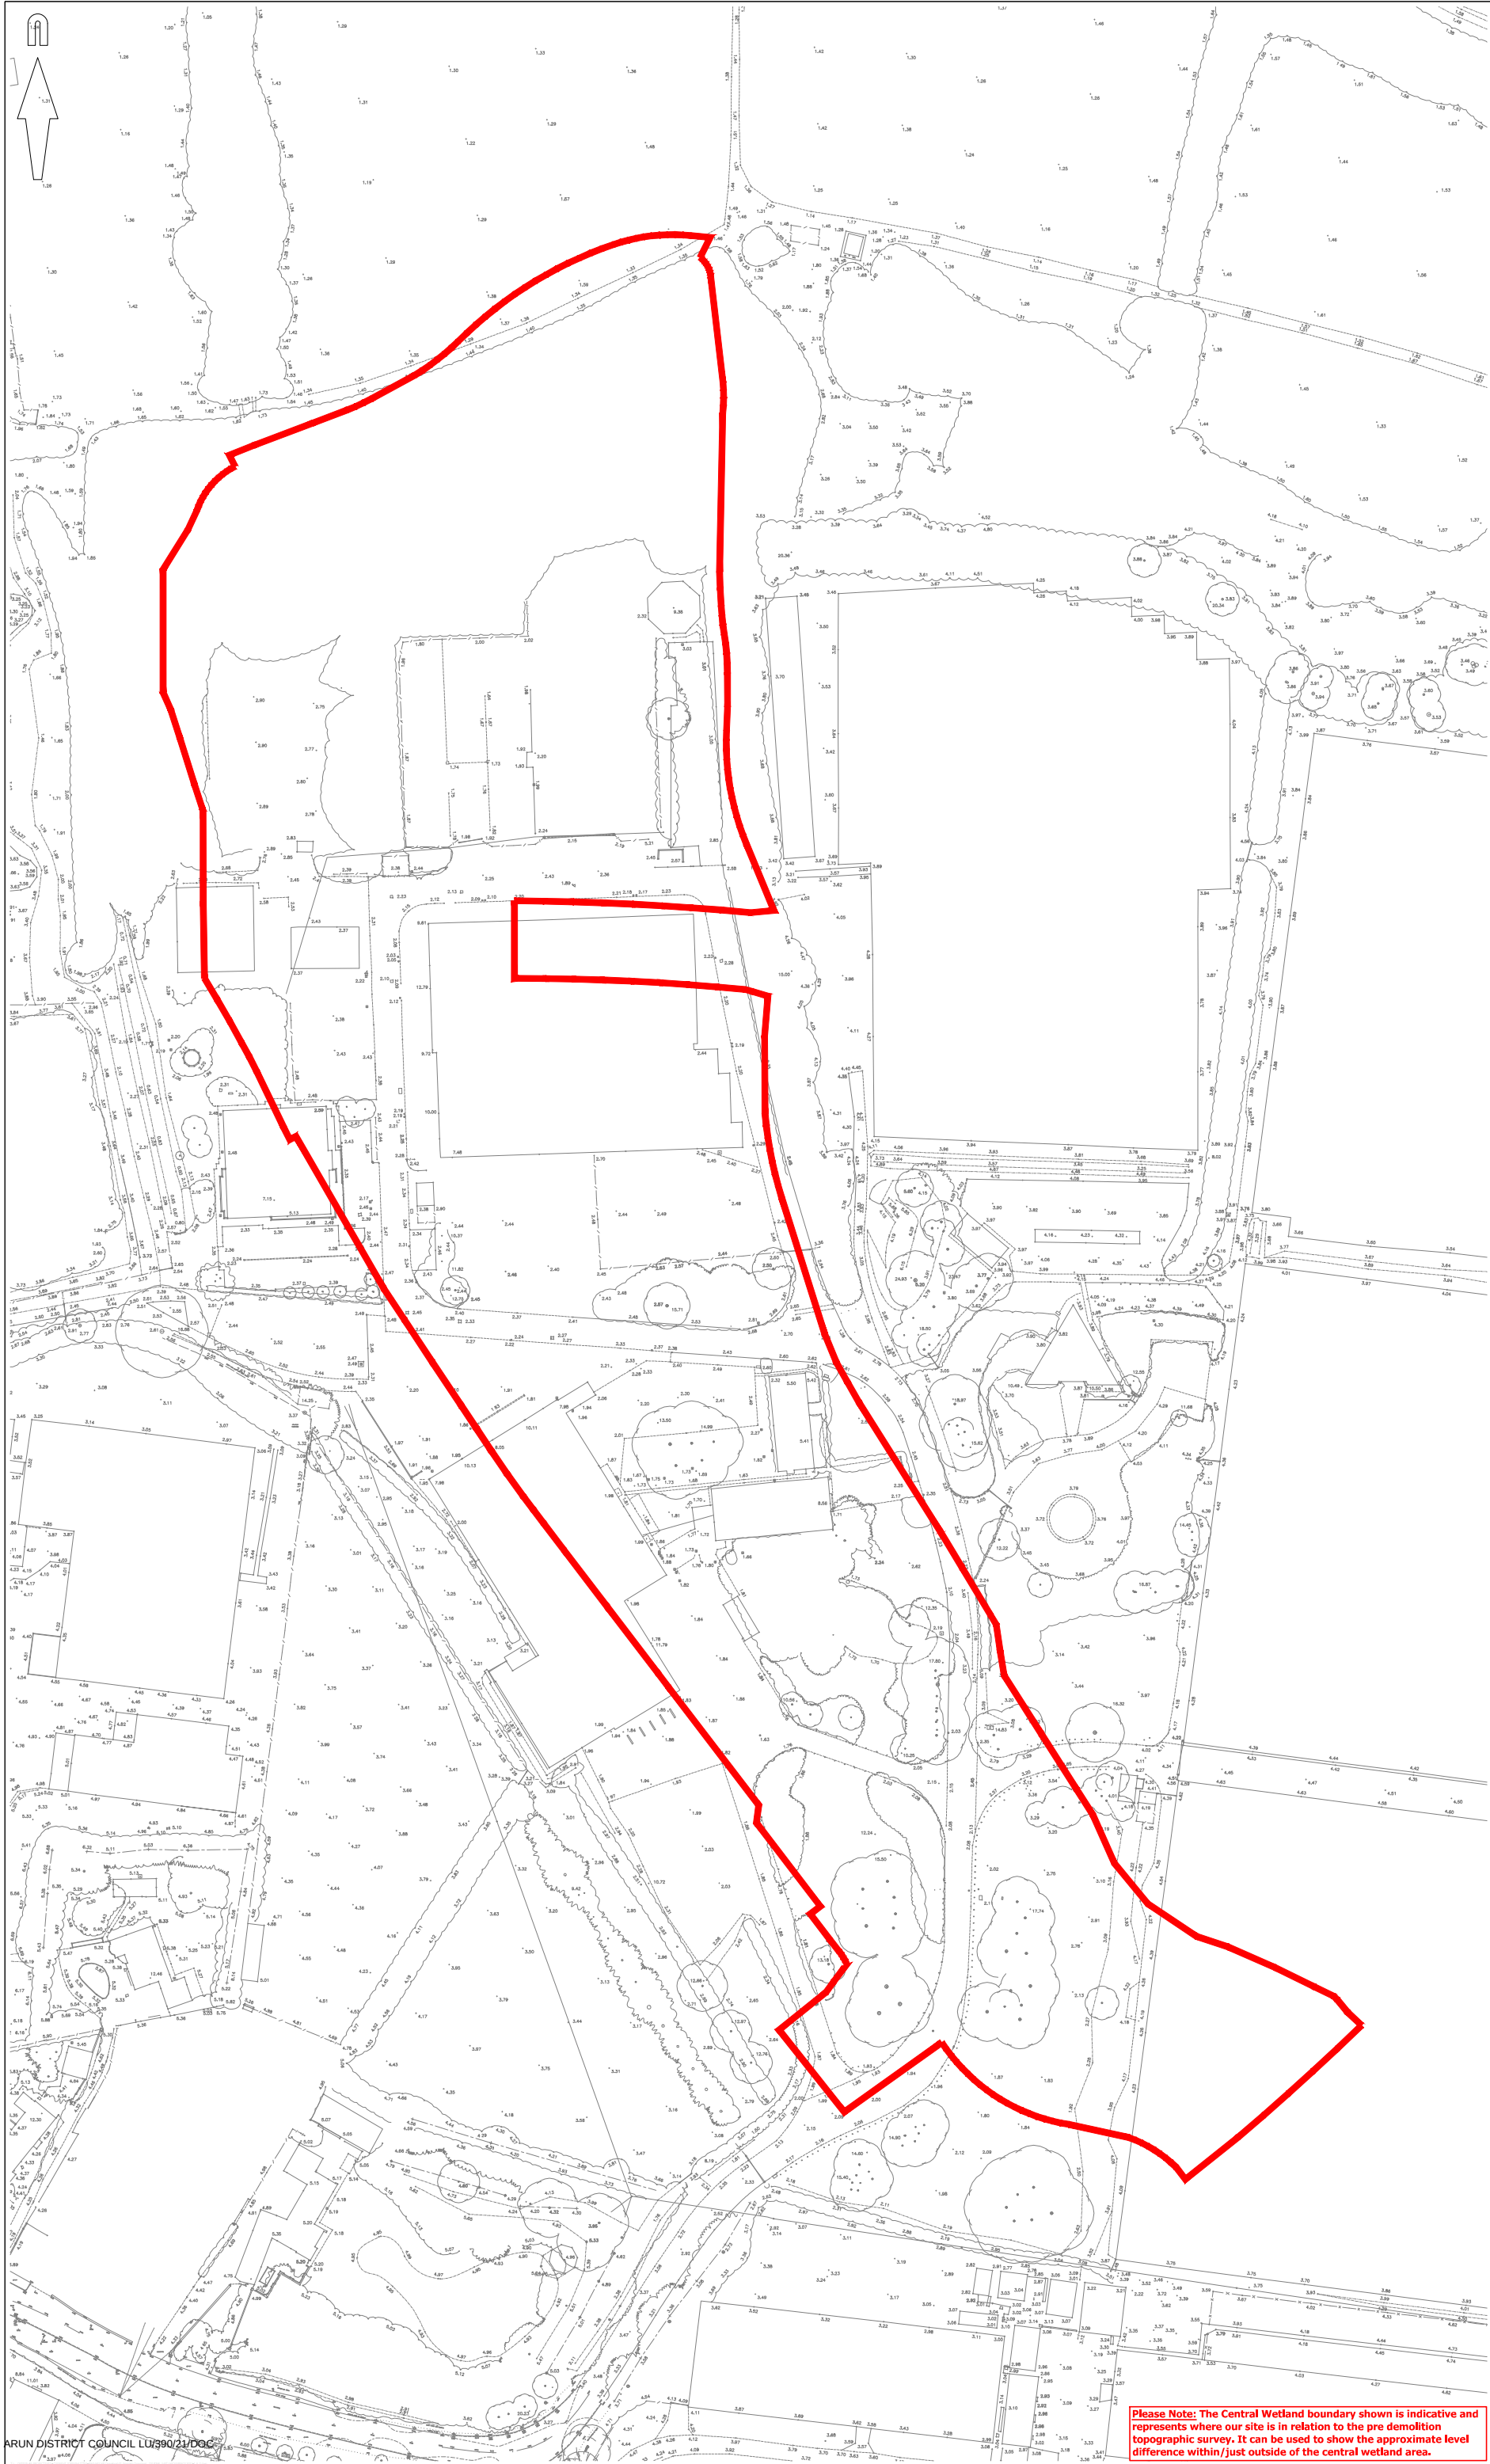

© Mayer Brown Limited Copyright. The drawings, information and data recorded in this document (This Information) is the property of Mayer Brown. This document and its contents are made available to you as part of the authorized project and this document may not be used, copied or reproduced in whole or part for any purposes other than which it was supplied by Mayer Brown. Mayer Brown makes no representation, warranties, or covenants as to the accuracy or completeness of any data or any other information appearing in this document or the information.

AO ORIGINAL

© Crown copyright and database right 2012, Ordnance Survey 100003073.

KEY:

PROPOSED CENTRAL WETLAND RED LINE BOUNDARY

FOR INFORMATION

00 01 02 

P1	Initial Issue, (TC)	SF	21/10/2021
rev.	amendment	checked	date

Mayer Brown
Mayer Brown Limited
List House, Oriental Road, Woking, Surrey, GU22 8AR
Telephone 01483 750 508 Fax 01483 750 437
woking@mbmayerbrown.co.uk www.mayerbrown.co.uk

Client: **PERSIMMON HOMES THAMES VALLEY**

Project: **NORTH LITTLEHAMPTON
EAST OF WETLANDS
MAIN AVENUE & NORTHERN CROSSING**

Scale: 1:500
Drawn by: TC
Checked by: SF


Date: OCTOBER 2021
File: MBSK211021.DWG

Title: **CENTRAL WETLAND BOUNDARY AND PRE
DEMOLITION TOPOGRAPHIC SURVEY**

Mayer Brown Limited	substanty	revision
drawing number	-	P1

MBSK211021-2

Please Note: The Central Wetland boundary shown is indicative and represents where our site is in relation to the pre demolition topographic survey. It can be used to show the approximate level difference within/just outside of the central wetland area.

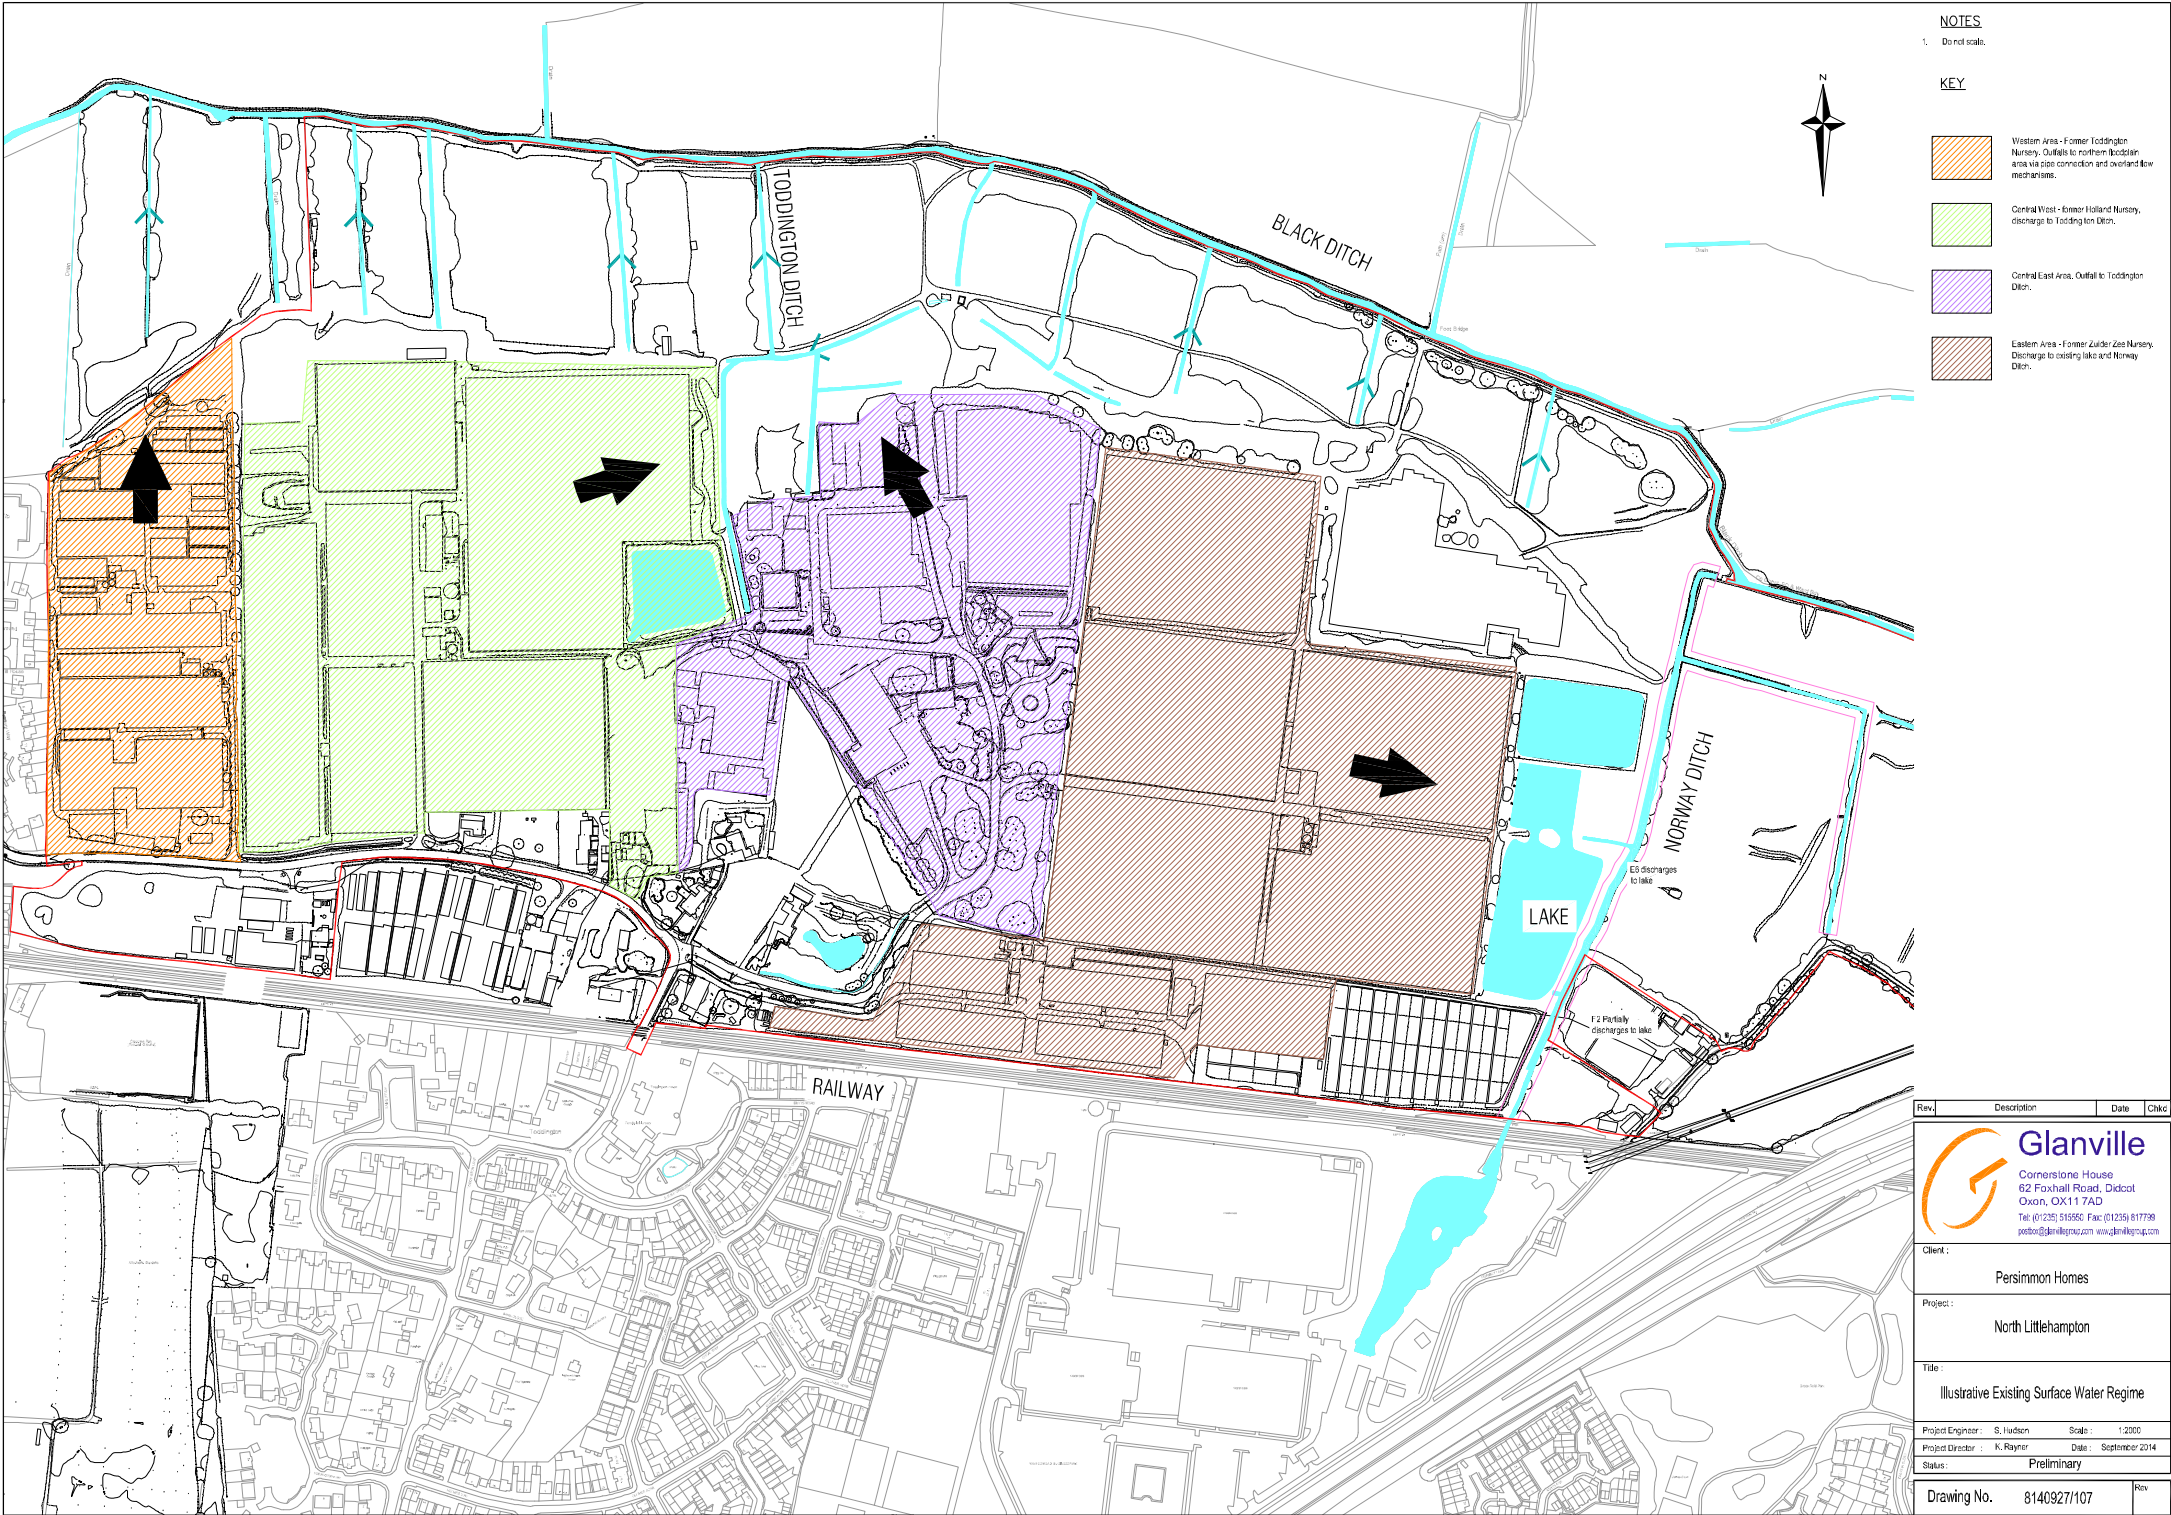

APPENDIX G: Appendix G - CWA RM Application - Levels & Drainage Plan