


WEST OF WEILANDS CATCHMENT - WATERCOURSES/HEADWALL AFFECTED

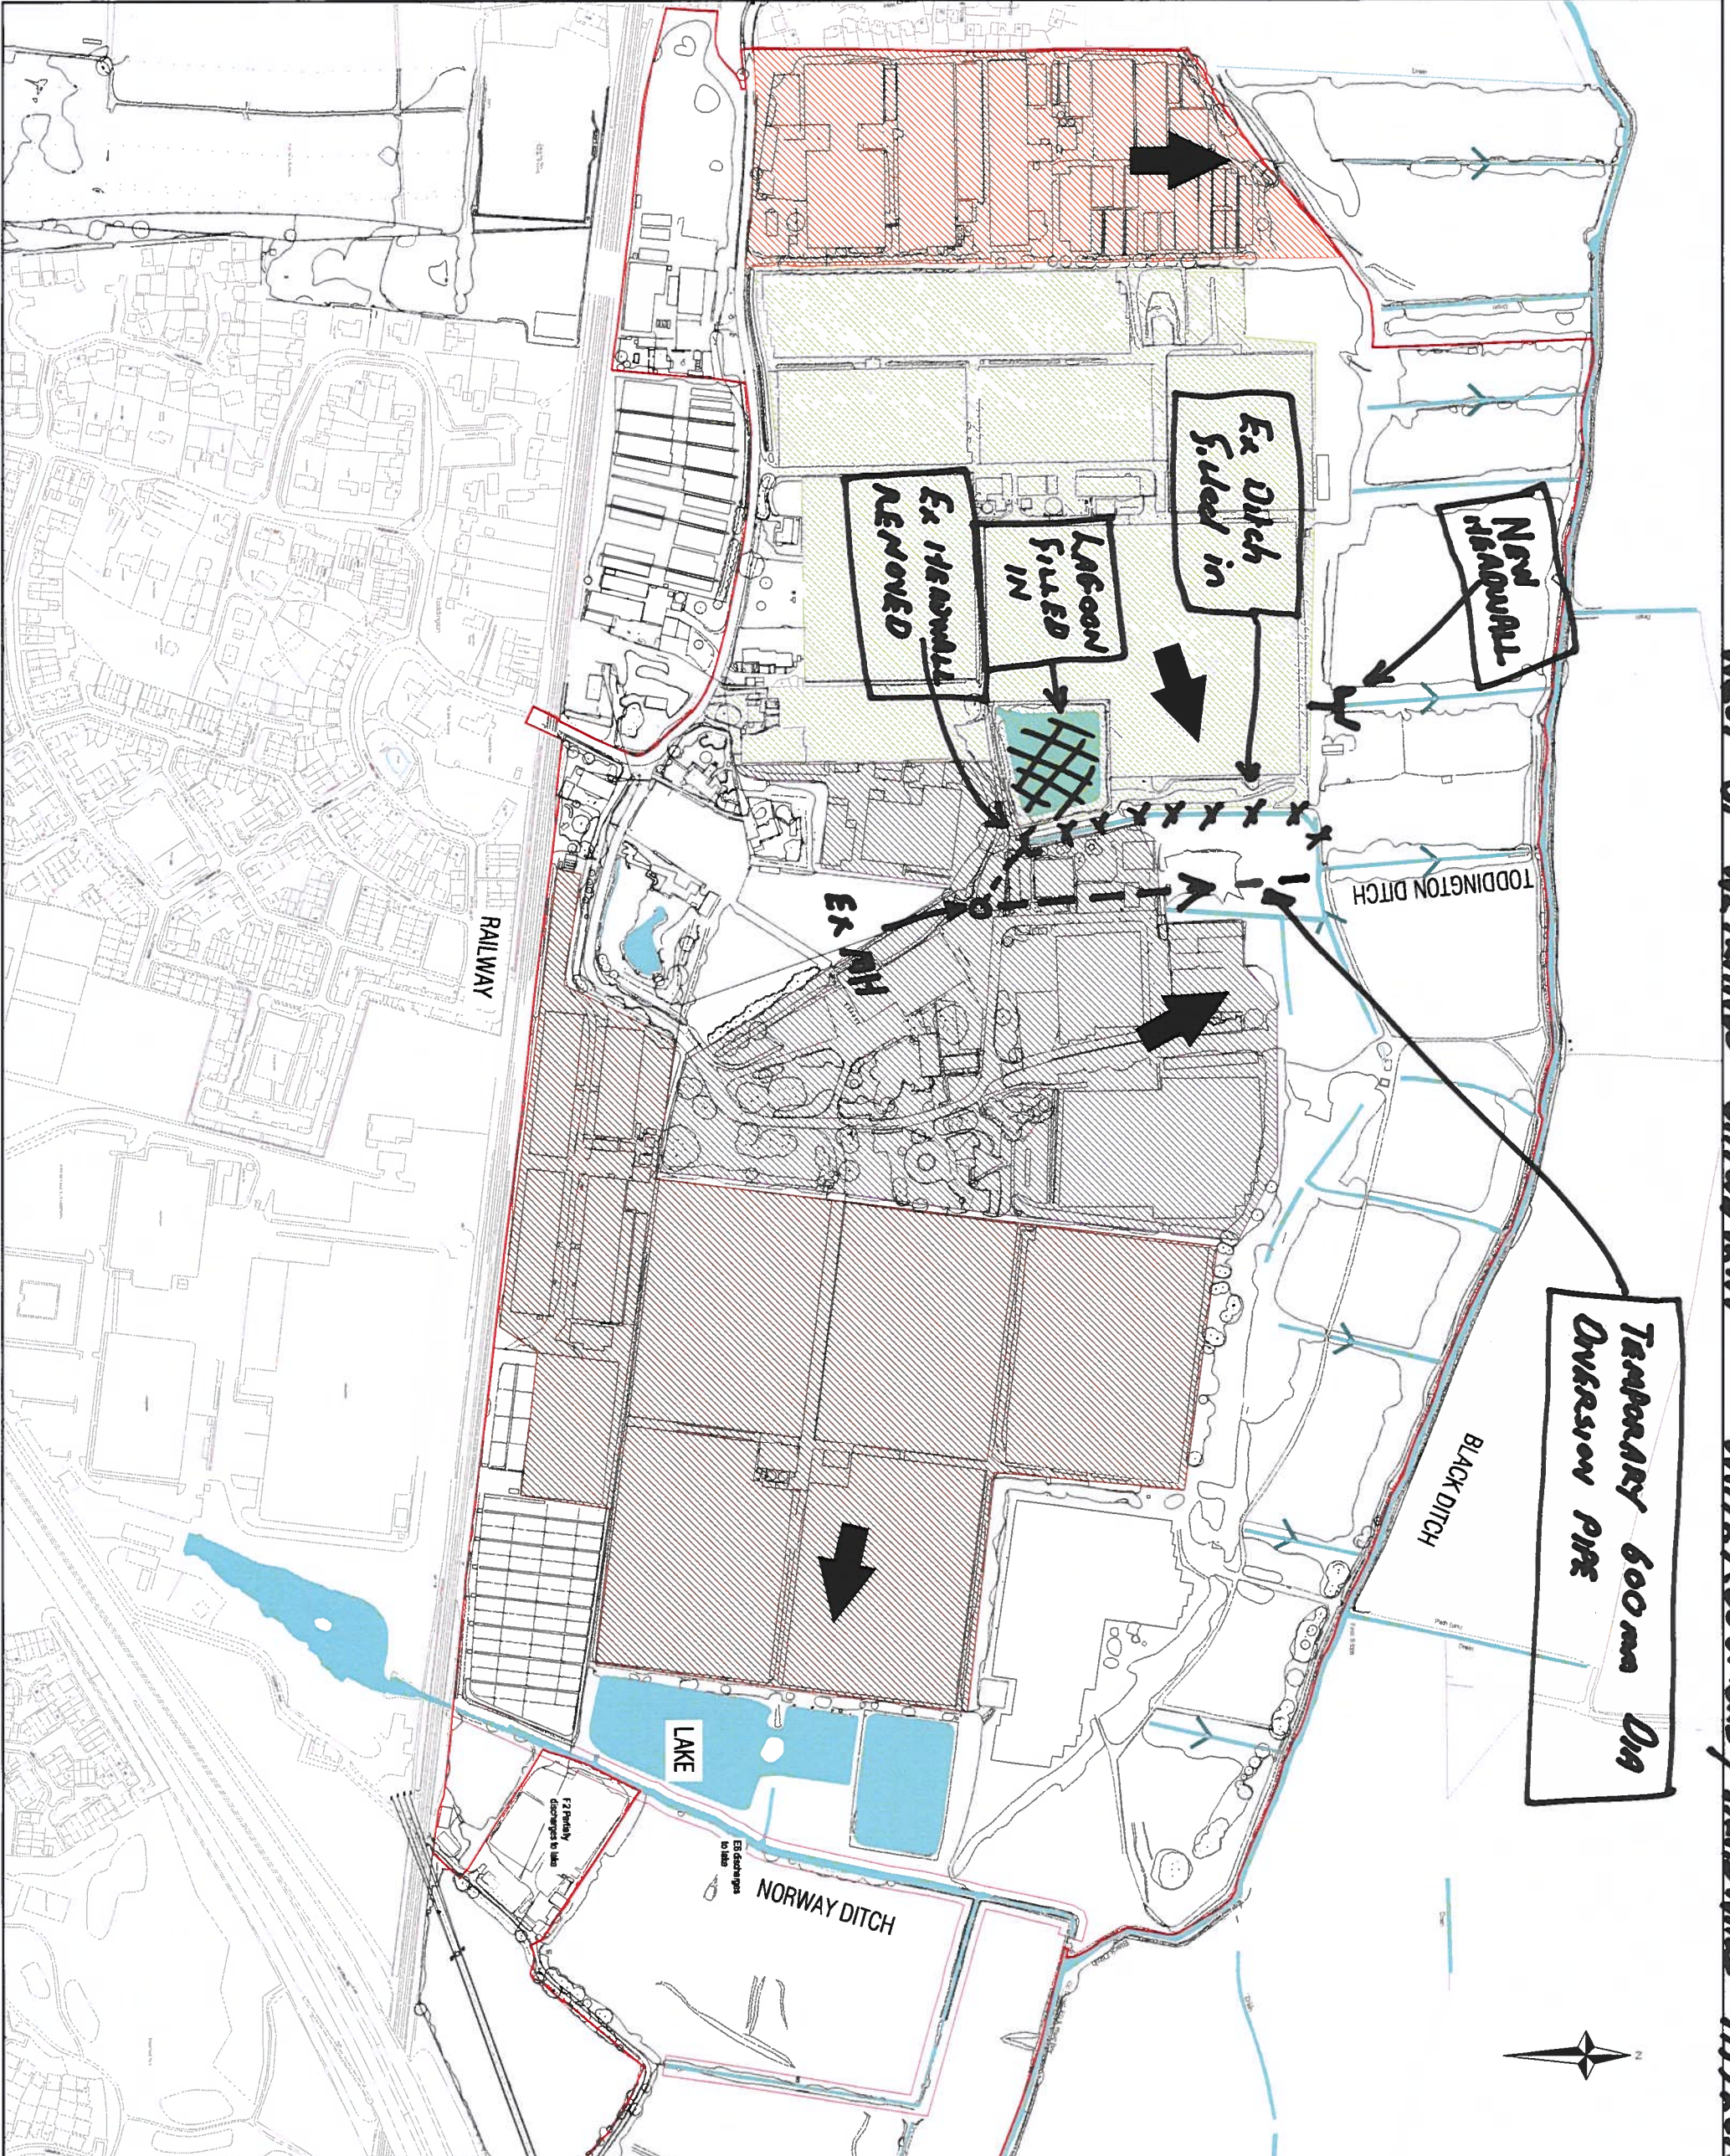

Temporary 600mm Dia
Overcrossing Pipe

NOTES
1. Do not scale

KEY

- Western Area - former Toddington Nursery. Outlets to northern location area via pipe connection and overlaid low mechanism.
- Central West - former Island Nursery. Discharge to Toddington Ditch.
- Central East Area - Ditch to Toddington Ditch.
- Eastern Area - former Zander Zoo Nursery. Discharge to existing lake and Norway Ditch.

Item	Description	Date	Chkd



Glanville
Coneston House
62 Foxhall Road, Didcot
Oxon, OX11 7AD
Tel: (01235) 516550 Fax: (01235) 817759
post@glanville.org.uk www.glanville.org.uk

Client: Persimmon Homes

Project: North Littlehampton

Title: Illustrative Existing Surface Water Regime

Project Engineer: S. Hudson **Scale:** 1:2000

Project Designer: K. Bayne **Date:** September 2014

Status: Preliminary

Drawing No. 8140827/107 **Rev**