

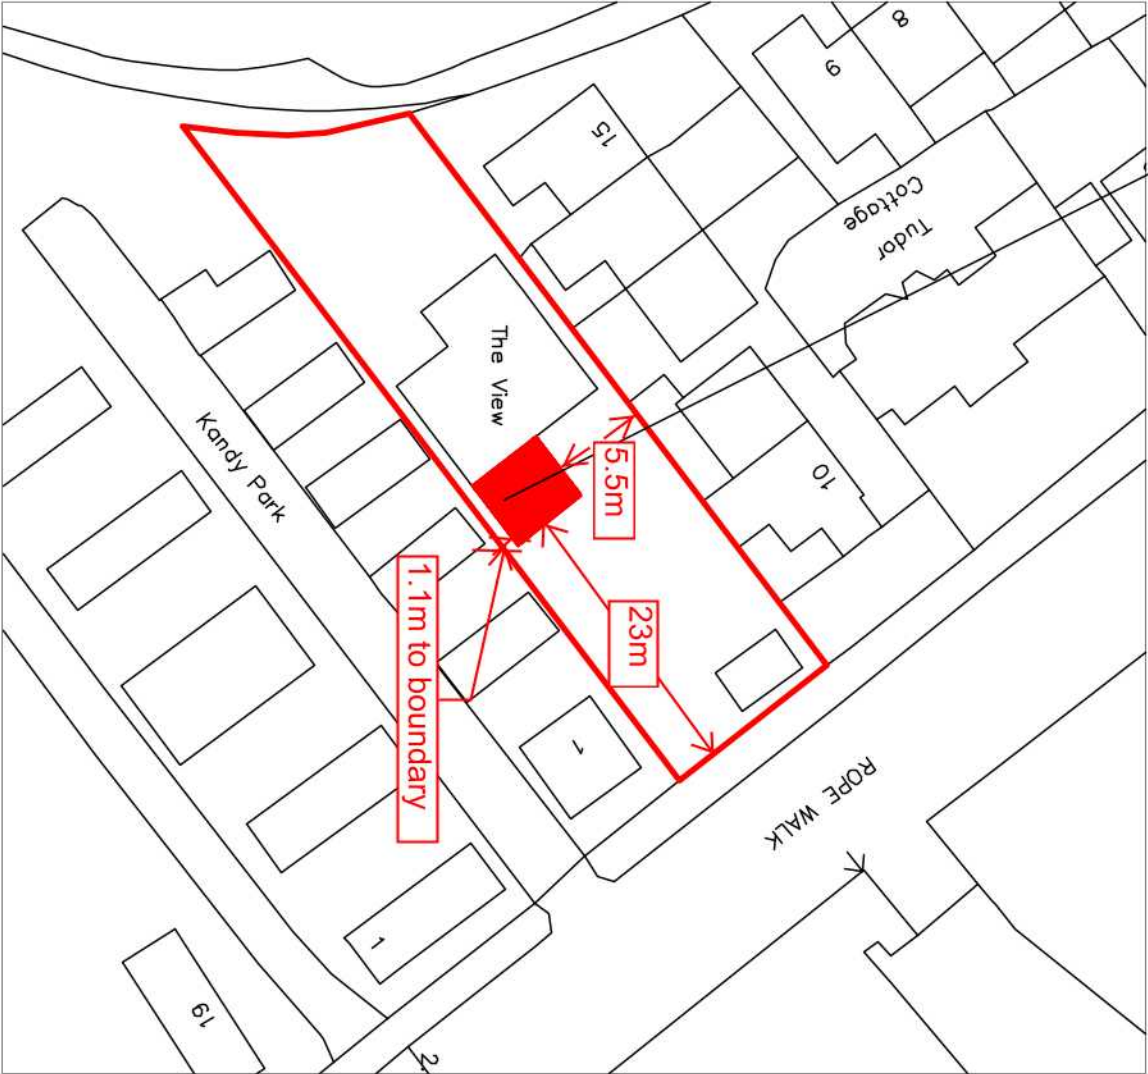
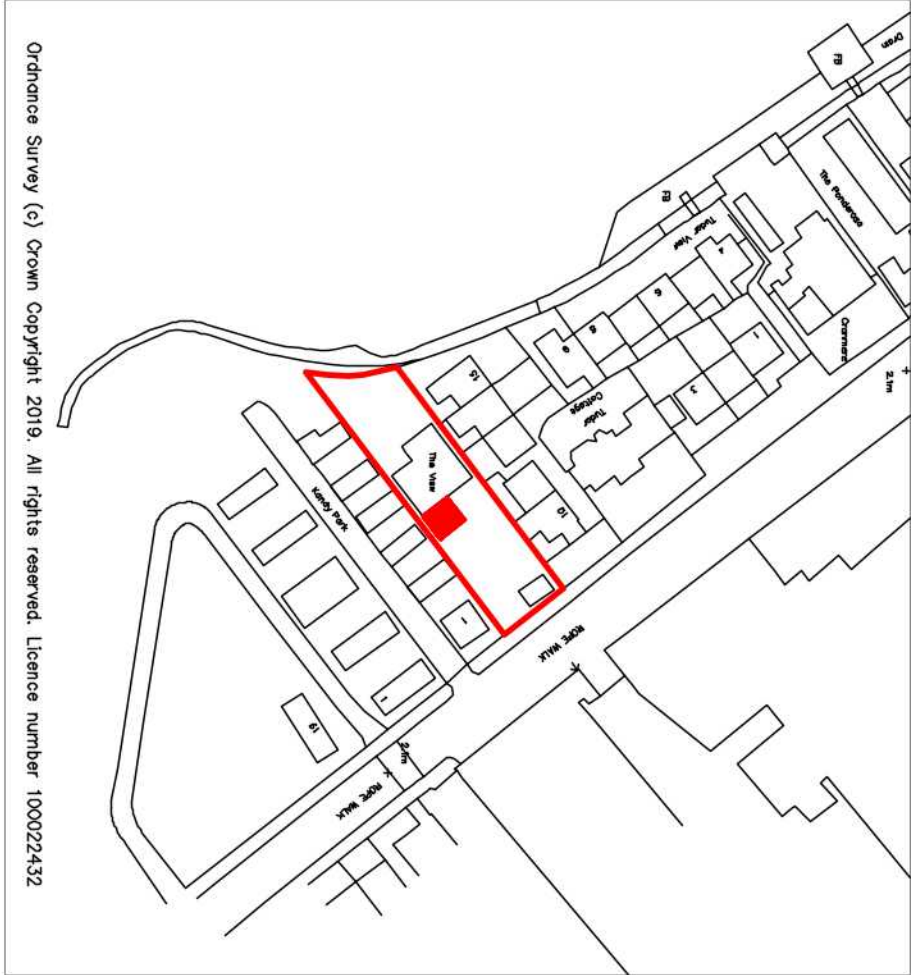




proposed works shown red

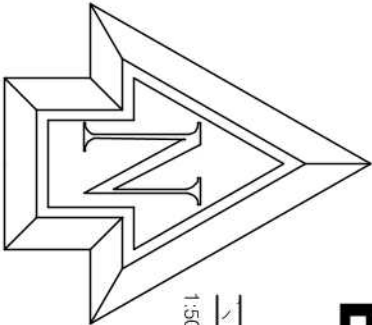

BLOCK PLAN 1:500

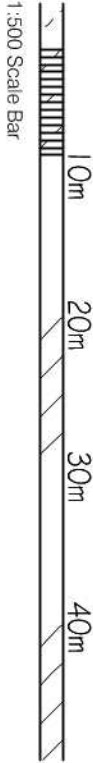

Location PLAN 1:1250

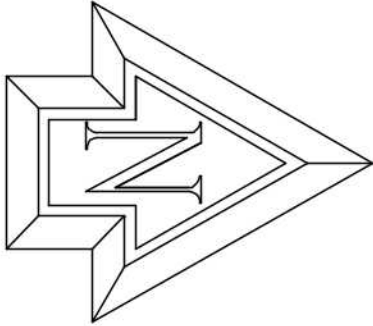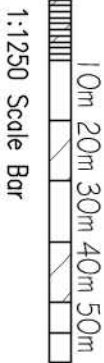

Note: All dimensions to be checked on site.

Copyright of:

BJW

Architectural & Planning Services
7 Erringham Rd
Shoreham By Sea
West Sussex
BN43 5NQ
01273 441009
07856899101
e-mail: benw@bjwarchitectural.co.uk
website: bjwarchitectural.co.uk

Project:

Proposed works at:
The View Ropewalk Littlehampton

Title:

BLOCK & Location PLAN

Client:

Scale: 1:500, 1:1250 @ A3 paper size
Date: 7.12.2021
Drawn: BJW
Dwg. No. 05

Rev'n