V 1.8

Drawing Name:	Drawing No:	16.11.22
		A
Drawing Register	001	✓
Site Location Plan	002	✓
Proposed Site Plan	215	✓
Proposed Site Elevation	265	✓

Purpose of Issue:	
Planning	✓
Detailed Design	
Construction	
As Built	

Issued by:	
Designer	✓

NOTES:

1. ALL DIMENSIONS IN MM UNLESS OTHERWISE NOTED.

REV	MODIFICATION	BY	CH	DATE
A	Issued for Planning	TJP	RWB	16.11.22

CK Hutchison Networks (UK) Limited
450 Longwater Avenue,
Green Park,
Reading,
RG30 3UR

Design Consultant & Principal Contractor:

Great British Communications
Lapwing House, Block 3 Forward Point,
Tan House Lane, Widnes, Cheshire, WA8 0SL
t. 44 (0)151 420 4128
www.gbcservices.co.uk

Site Name: CEMETARY LAKE

3UK Nominal ID: ARN22071

Address:
CEMETARY LAKE
HORSHAM ROAD
TODDINGTON
LITTLEHAMPTON
BN17 6LX

Title: 001 DRAWING REGISTER

Project: UNILATERAL SW

Purpose of Issue: PLANNING

MBNL/TM/H3G Cell ID: ARN082/88210 /BN0754

Drawing No: ARN22071_ARN082_88210 _BN0754_GA_REV_A

Issue: A

100mm
50mm
10mm

V 1.8

SITE LOCATION



Reproduced by permission of Ordnance Survey on behalf of the Controller of Her Majesty's Stationery Office
All rights reserved. © Crown Copyright licence no. 100022432


SITE AREA PLAN

0 1:50,000 1km 2



SITE PHOTOGRAPH

N

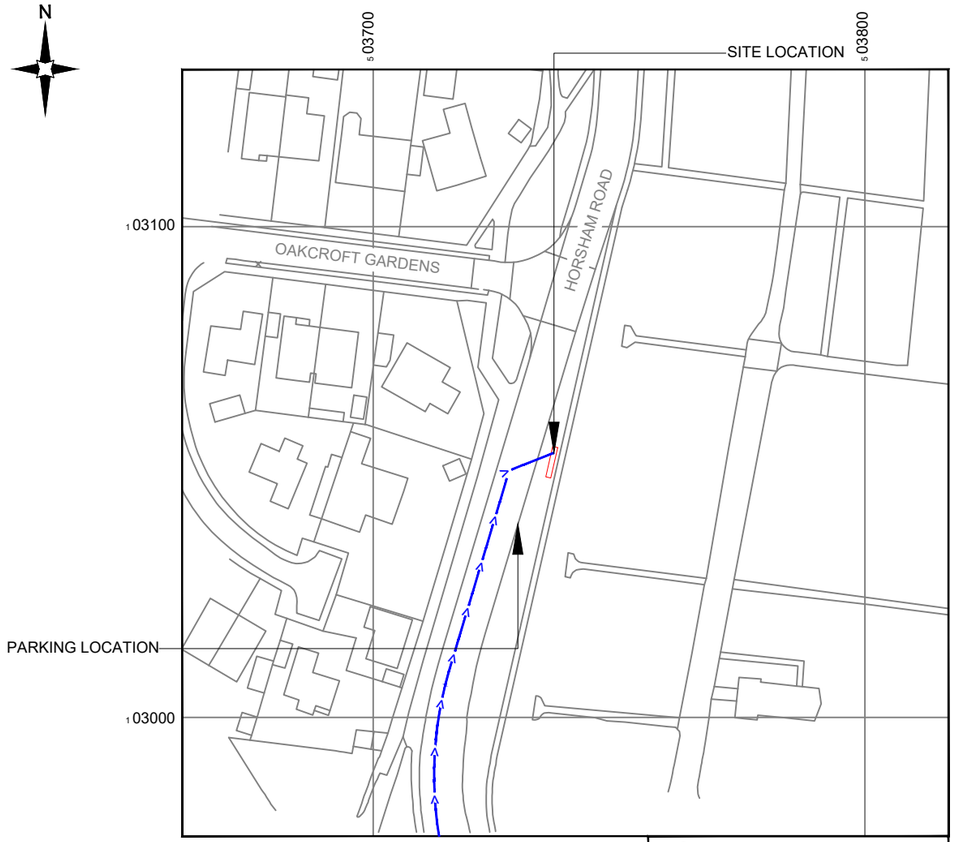

Reproduced by permission of Ordnance Survey on behalf of the Controller of Her Majesty's Stationery Office
All rights reserved. © Crown Copyright licence no. 100022432

NGR E: 503737 N: 103054

SITE LOCATION PLAN

0 1:1250 25m 50

GOOGLE MAPS QR CODE

GOOGLE MAPS - https://tinyurl.com/4x6xhdrs

STREETVIEW - https://tinyurl.com/2p9bfc2r

NOTES:

1. ALL DIMENSIONS IN MM UNLESS OTHERWISE NOTED.

Access Route To Site:

Directions To Site: -
Take A27 and A259 to Shripney Rd/A29 in West Sussex. Head south on A3(M). At junction 5, take the A27(E) exit to Brighton/Chichester/Havant/Hayling Is. At Bedhampton Roundabout, take the 2nd exit onto A27. Slight left. Merge onto Havant Bypass/A27. Continue to follow A27. At Fishbourne Roundabout, take the 3rd exit onto Chichester Bypass/A27. At Stockbridge Roundabout, take the 2nd exit and stay on Chichester Bypass/A27. At Whyke Roundabout, take the 2nd exit and stay on Chichester Bypass/A27. At Bognor Rd Roundabout, take the 3rd exit onto Bognor Rd/A259. At the roundabout, take the 2nd exit onto A259. At the roundabout, take the 1st exit onto N Bersted Bypass/A259. At the roundabout, take the 1st exit onto Rowan Way/A259. Follow A259 to Horsham Rd/B2187 in Littlehampton. At Oldlands Way Roundabout, take the 1st exit onto Shripney Rd/A29. At the roundabout, take the 3rd exit onto Charles Purley Way/Felpham Relief Rd/A259. At the roundabout, take the 2nd exit onto Flansham Ln/A259. At Bridge Rd Roundabout, take the 4th exit onto Bridge Rd/B2187. Continue to follow B2187. At the roundabout, take the 1st exit onto Arundel Rd/B2187. Continue to follow B2187. At the roundabout, take the 1st exit onto East St/B2187. Go through 1 roundabout. At the roundabout, take the 1st exit onto Horsham Rd/B2187. Destination will be on the right.

REV	MODIFICATION	BY	CH	DATE
A	Issued for Planning	TJP	RWB	16.11.22

CK Hutchison Networks (UK) Limited
450 Longwater Avenue,
Green Park,
Reading,
RG30 3UR

Design Consultant & Principal Contractor:

Great British Communications
Lapwing House, Block 3 Forward Point,
Tan House Lane, Widnes, Cheshire, WA8 0SL
t. 44 (0)151 420 4128
www.gbcservices.co.uk

Site Name: CEMETARY LAKE

3UK Nominal ID: ARN22071

Address:
CEMETARY LAKE
HORSHAM ROAD
TODDINGTON
LITTLEHAMPTON
BN17 6LX

Title: 002 SITE LOCATION PLAN

Project: UNILATERAL SW

Purpose of Issue: PLANNING


MBNL/TM/H3G Cell ID: ARN082/88210 /BN0754

Drawing No: ARN22071_ARN082_88210 _BN0754_GA_REV_A

Issue: A

100mm
50mm
10mm

V 1.8

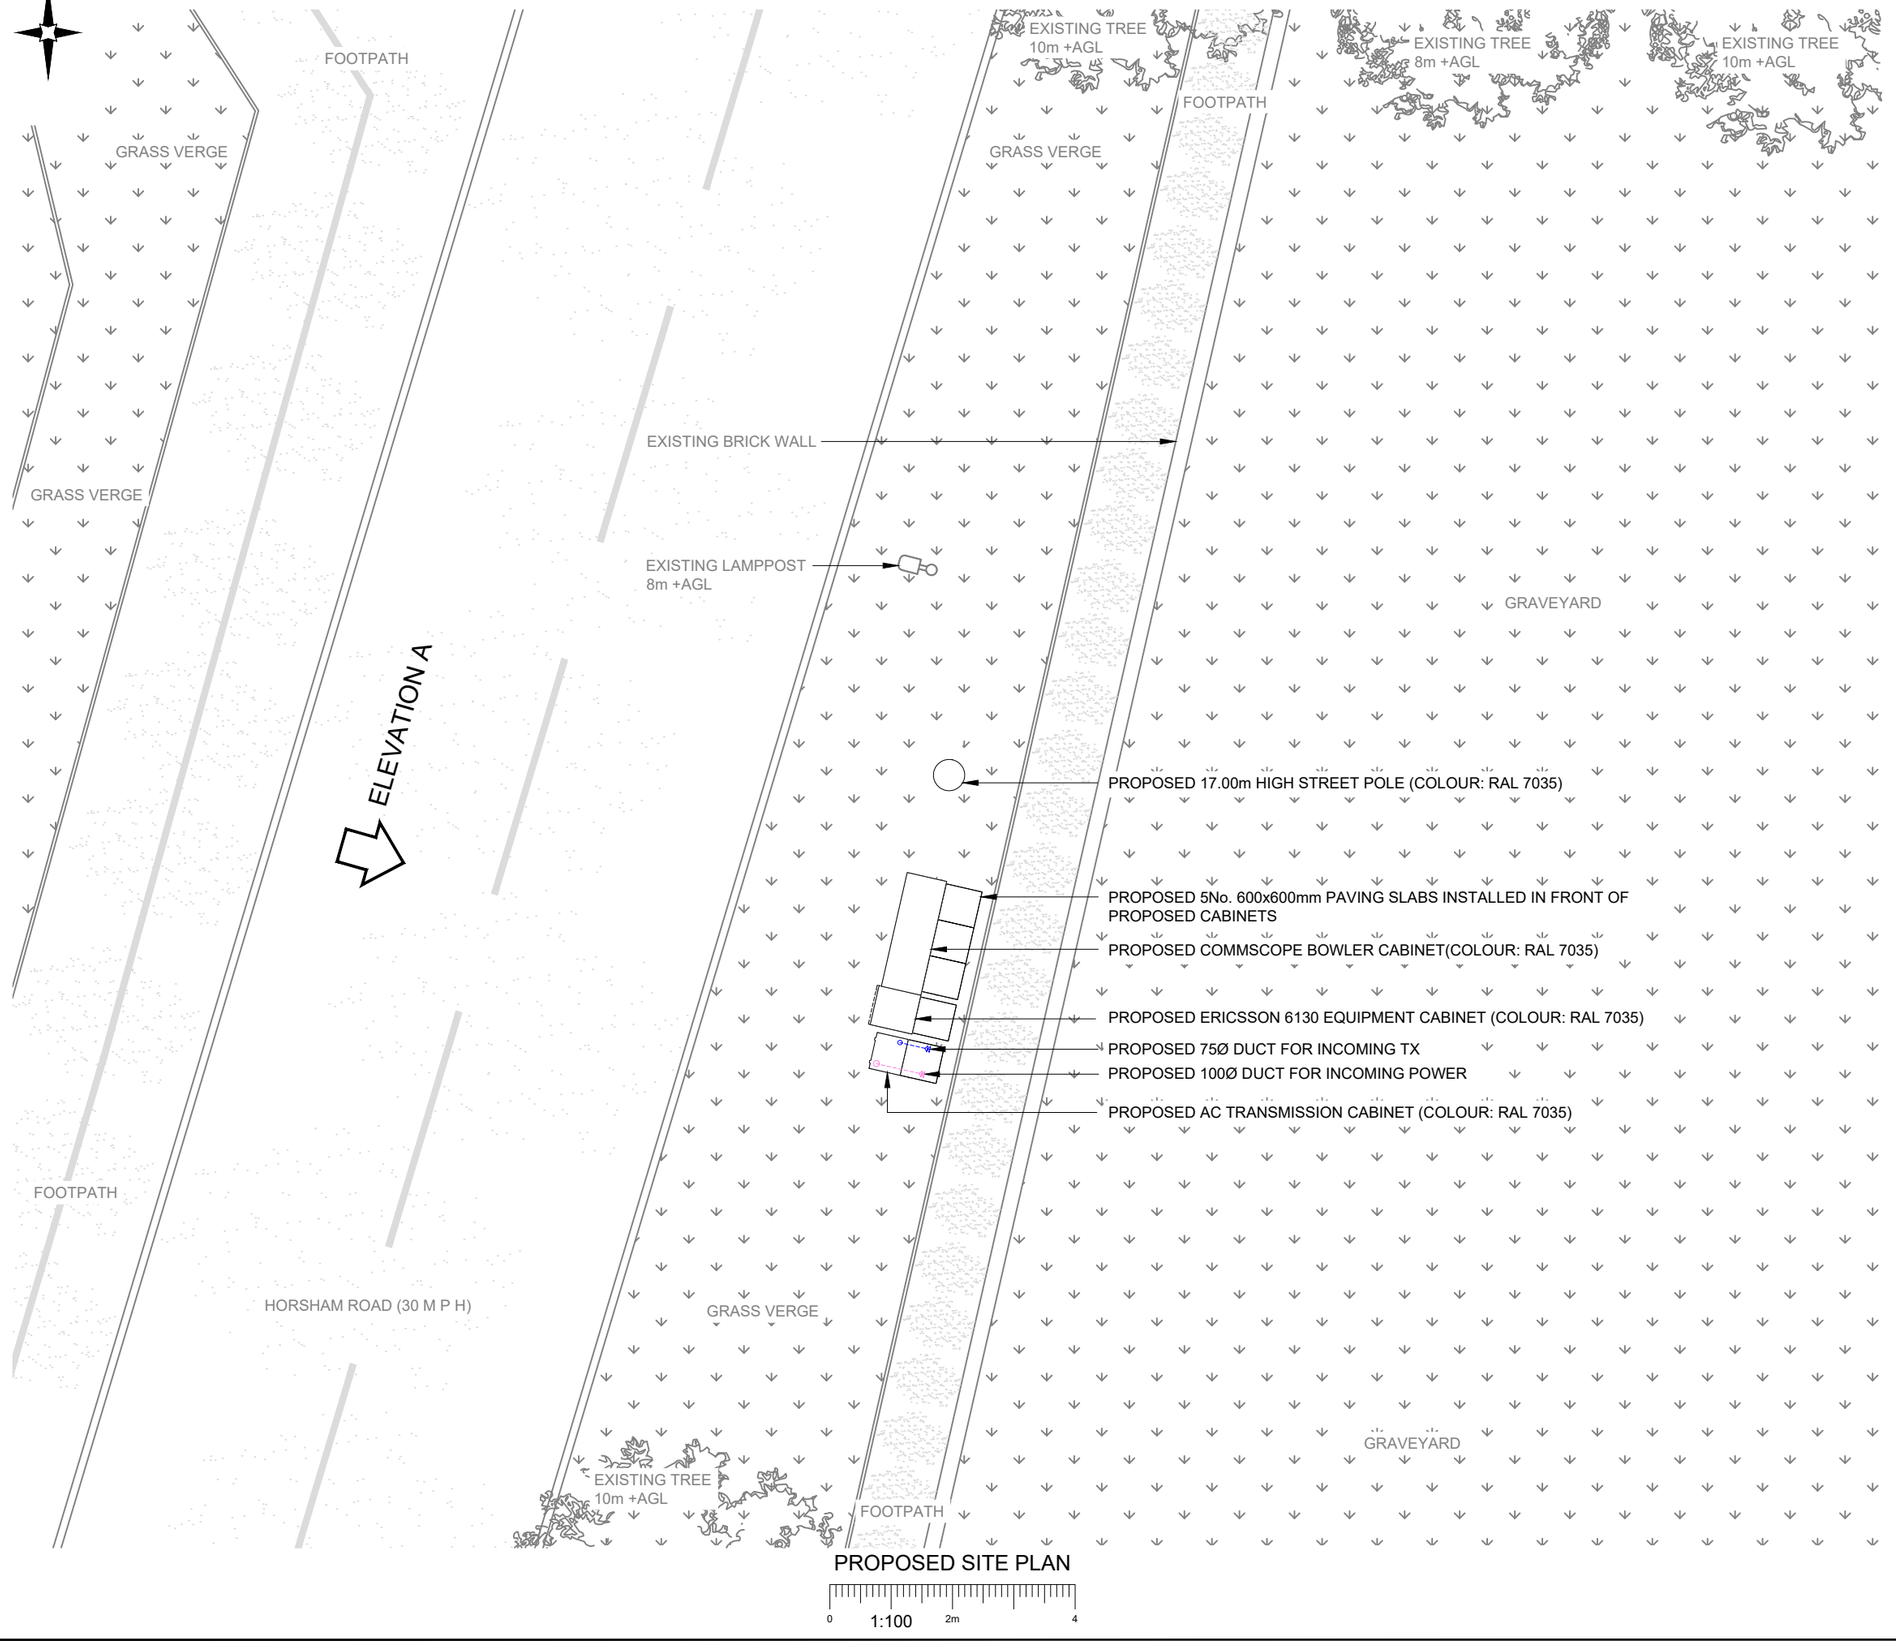

PROPOSED SITE PLAN

0 1:100 2m 4

NOTES:

1. ALL DIMENSIONS IN MM UNLESS OTHERWISE NOTED.

REV	MODIFICATION	BY	CH	DATE
A	Issued for Planning	TJP	RWB	16.11.22

CK Hutchison Networks (UK) Limited
450 Longwater Avenue,
Green Park,
Reading,
RG30 3UR

Design Consultant & Principal Contractor:

Great British Communications
Lapwing House, Block 3 Forward Point,
Tan House Lane, Widnes, Cheshire, WA8 0SL
t. 44 (0)151 420 4128
www.gbcservices.co.uk

Site Name:
CEMETARY LAKE

3UK Nominal ID:
ARN22071

Address:
CEMETARY LAKE
HORSHAM ROAD
TODDINGTON
LITTLEHAMPTON
BN17 6LX

Title:
215 PROPOSED SITE PLAN

Project:
UNILATERAL SW

Purpose of Issue:
PLANNING

MBNL/TM/H3G Cell ID:
ARN082/88210 /BN0754

Drawing No:
ARN22071_ARN082_88210 _BN0754_GA_REV_A

Issue:
A


ARUN DISTRICT COUNCIL LU/393/22/TEL

V 1.8

Antenna Aperture ID	Proposed 4G/5G Bearing
A1	0°
A2	0°
B1	120°
B2	120°
C1	240°
C2	240°

NOTES:

1. ALL DIMENSIONS IN MM UNLESS OTHERWISE NOTED.

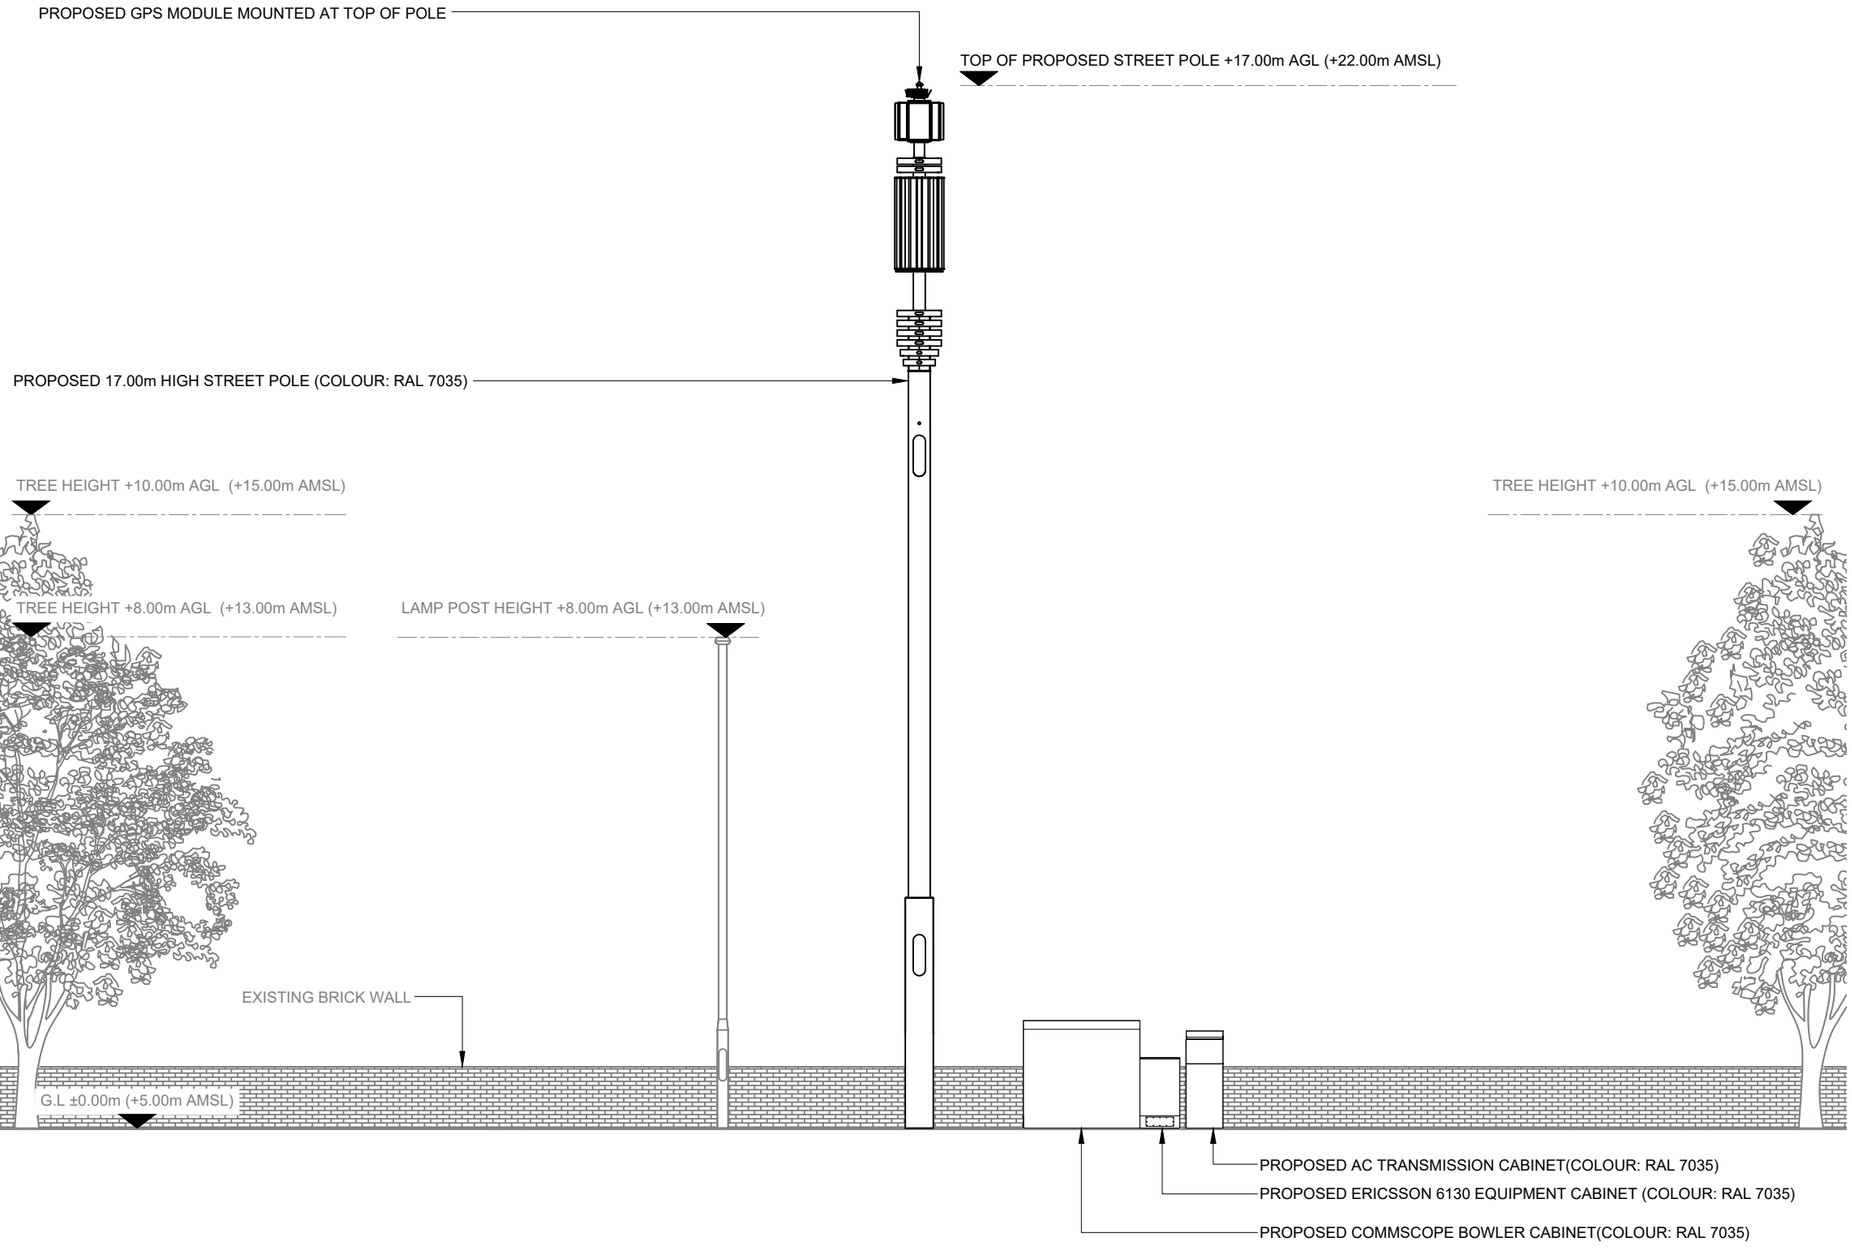

PROPOSED SITE ELEVATION A

1:100

100mm 50mm 10mm

REV	MODIFICATION	BY	CH	DATE
A	Issued for Planning	TJP	RWB	16.11.22

CK Hutchison Networks (UK) Limited
450 Longwater Avenue,
Green Park,
Reading,
RG30 3UR

Design Consultant & Principal Contractor:

Great British Communications
Lapwing House, Block 3 Forward Point,
Tan House Lane, Widnes, Cheshire, WA8 0SL
t. 44 (0)151 420 4128
www.gbcservices.co.uk

Site Name: CEMETARY LAKE

3UK Nominal ID: ARN22071

Address:
CEMETARY LAKE
HORSHAM ROAD
TODDINGTON
LITTLEHAMPTON
BN17 6LX

Title: 265 PROPOSED SITE ELEVATION

Project: UNILATERAL SW

Purpose of Issue: PLANNING

MBNL/TM/H3G Cell ID: ARN082/88210 /BN0754

Drawing No: ARN22071_ARN082_88210 _BN0754_GA_REV_A

Issue: A

ARUN DISTRICT COUNCIL LU/393/22/TEL