

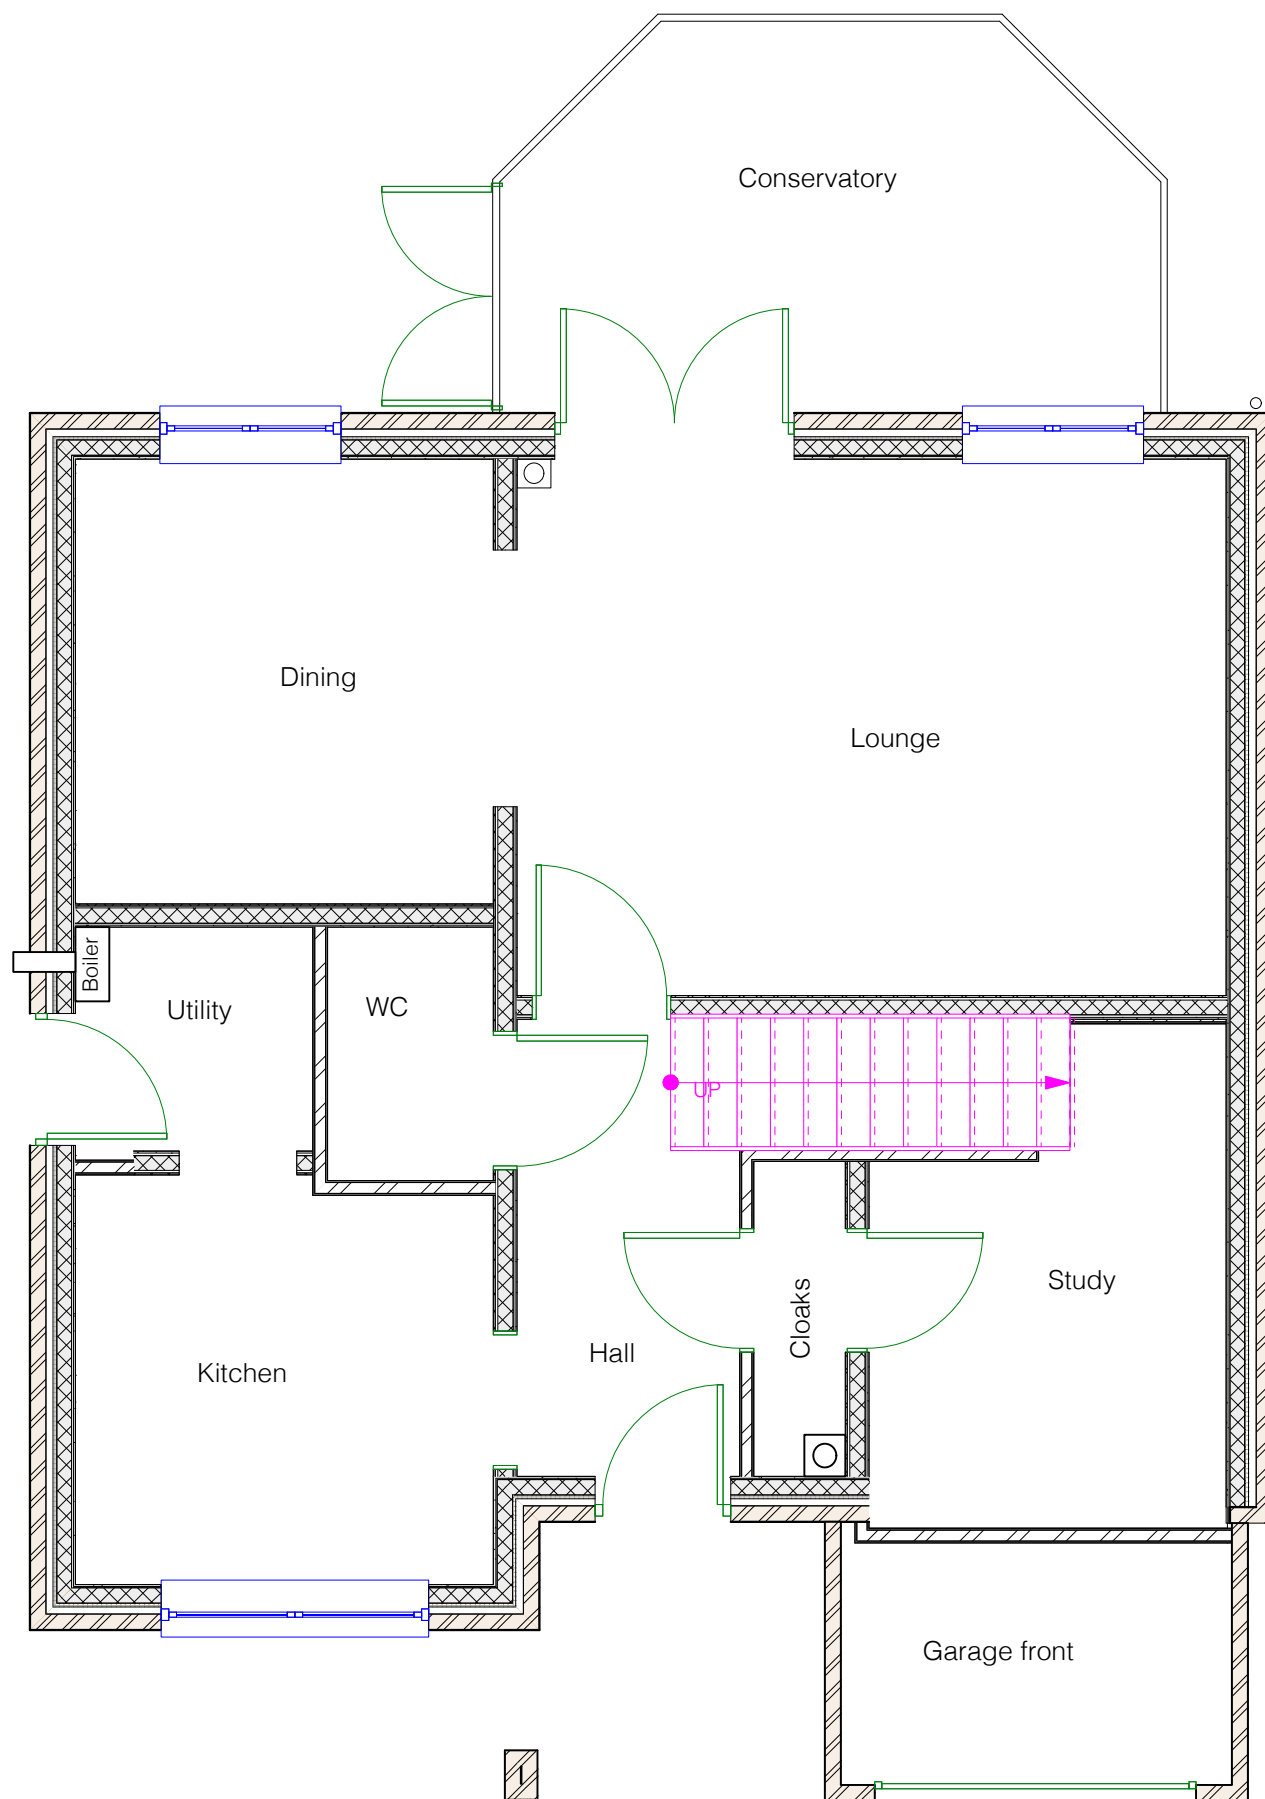
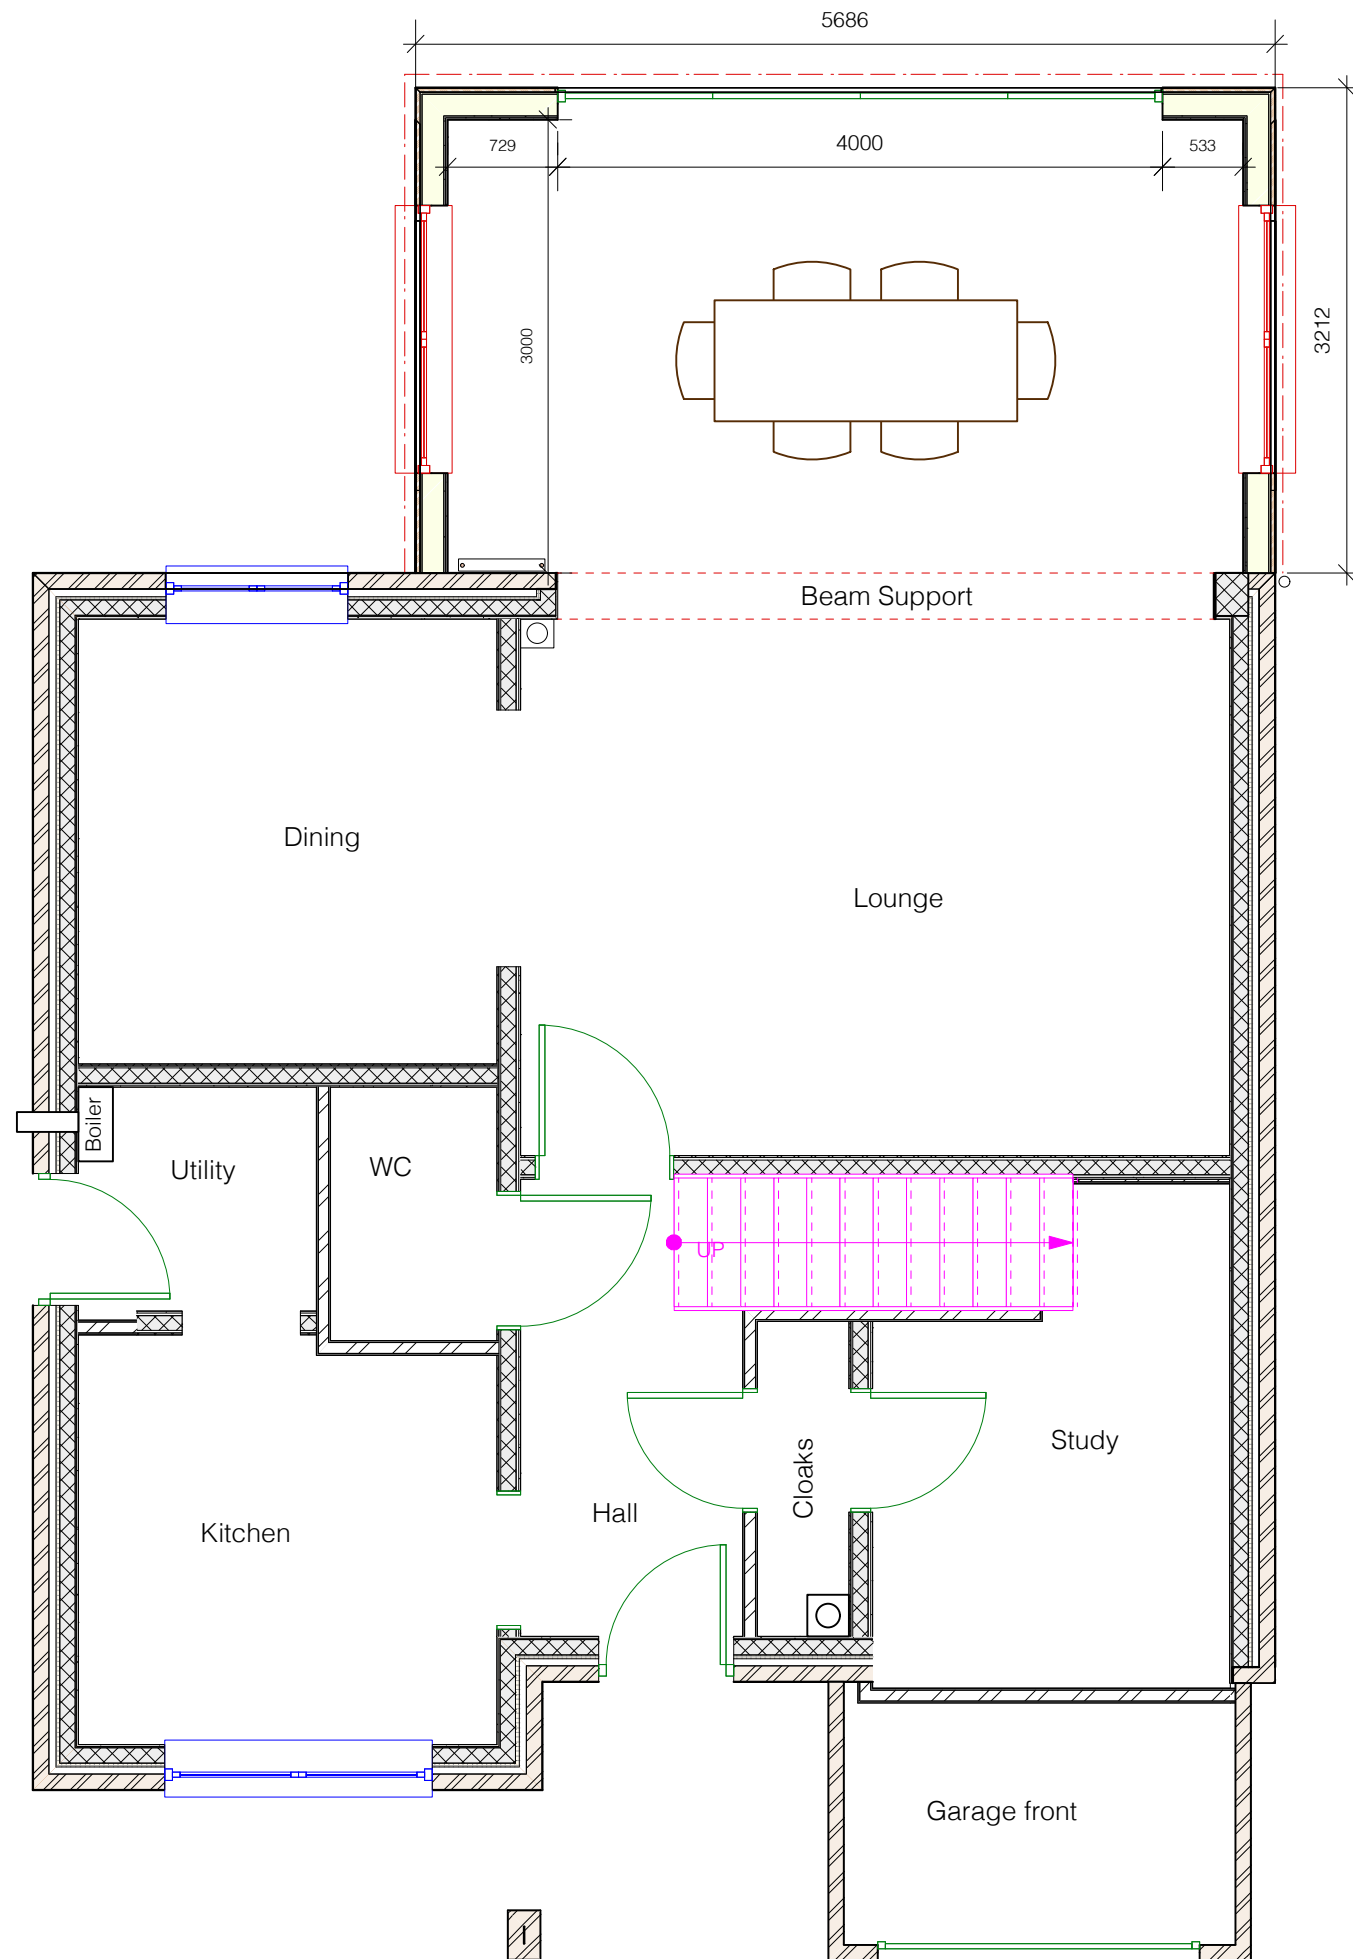


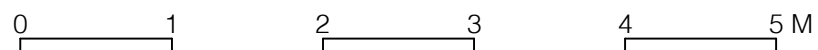


EXISTING GROUND FLOOR

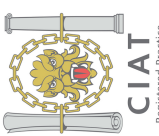


PROPOSED GROUND FLOOR


 PB PROPERTIES the design to build on	Paul Maggs MCIAI <i>Hazelwood, Harbours Road, West Chilington RH20 2LG</i> Tel: 01798 813298 paul@pbproperties.co.uk www.pbproperties.co.uk		Client: Mr A Musk Site Address: 18 Columbine Way Littlehampton BN17 6UX		Project Title: Rear single storey extension to replace existing conservatory	Scales: 1:50 Plan No. D 1114/01
	 CIAT Registered Practice		Date: Nov 2014		Drawings produced using Vectorworks CAD. Only written dimensions to be respected. Copyright protected to PB Properties	

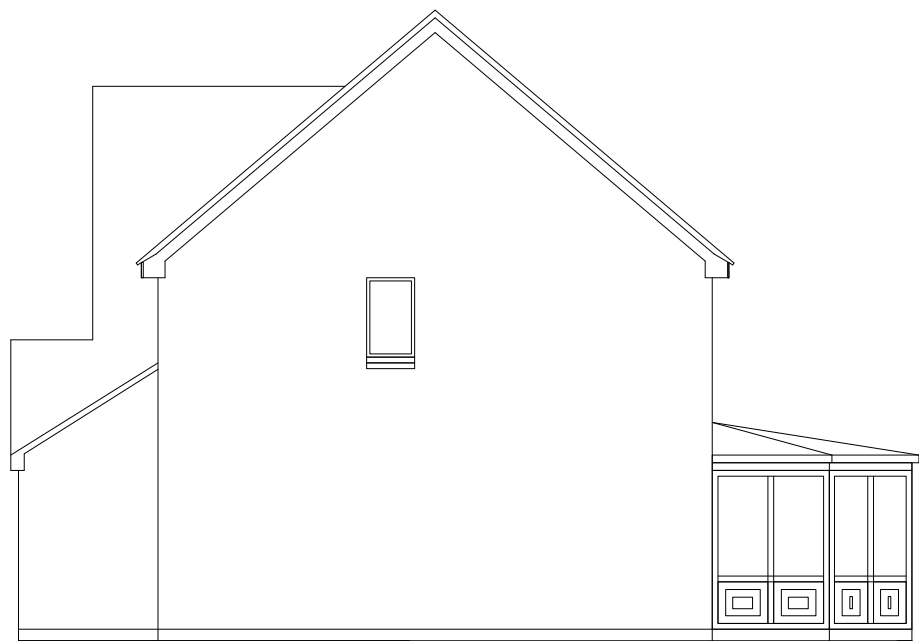

SOUTH


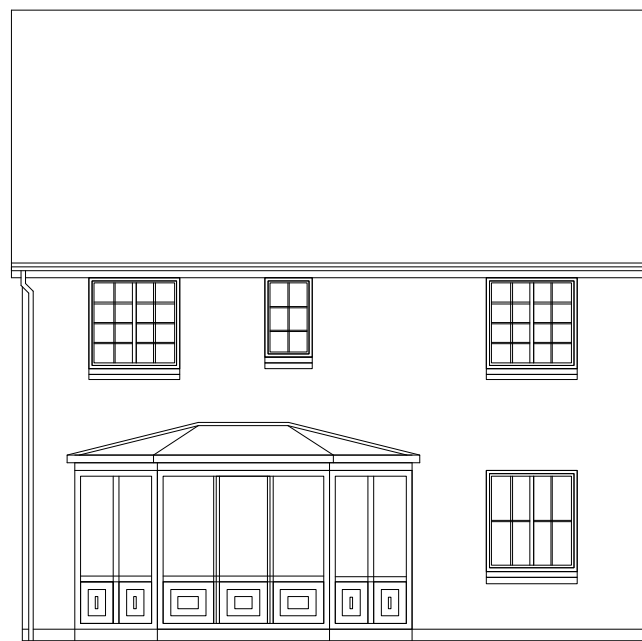


EAST

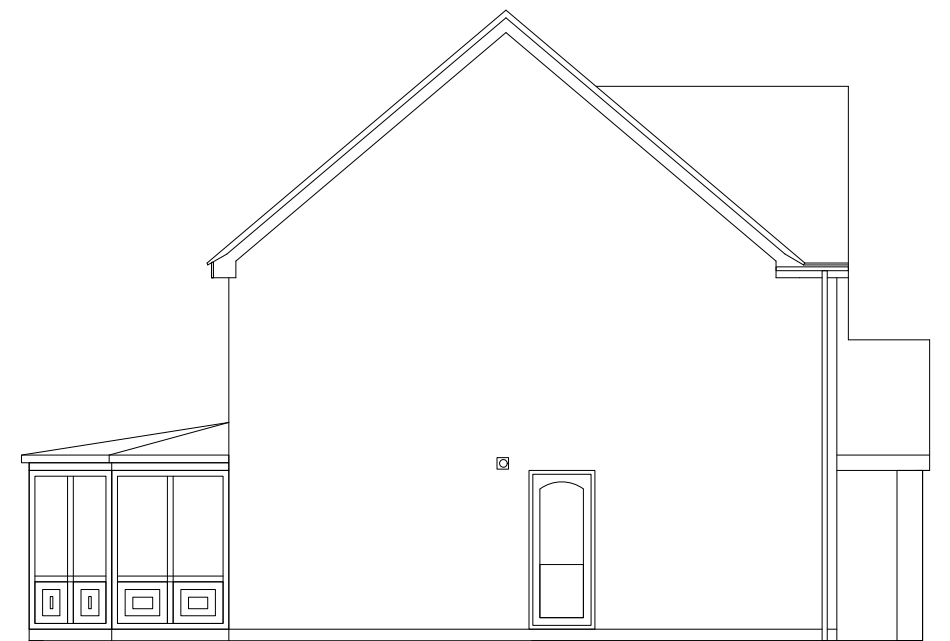

NORTH


EXISTING ELEVATIONS

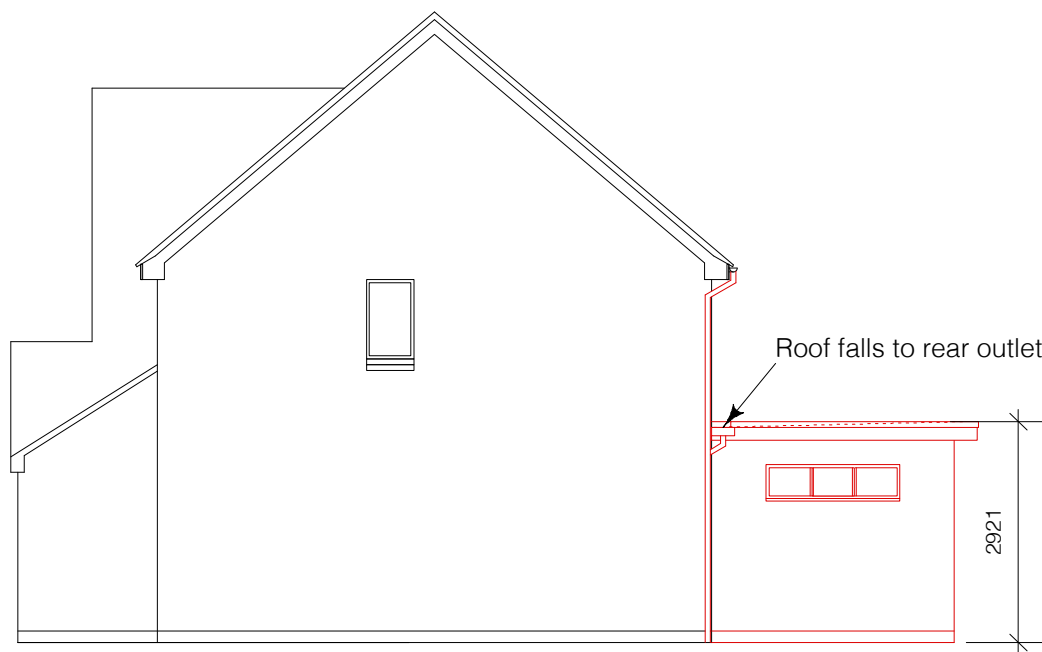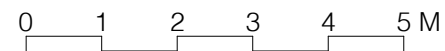

SOUTH




EAST

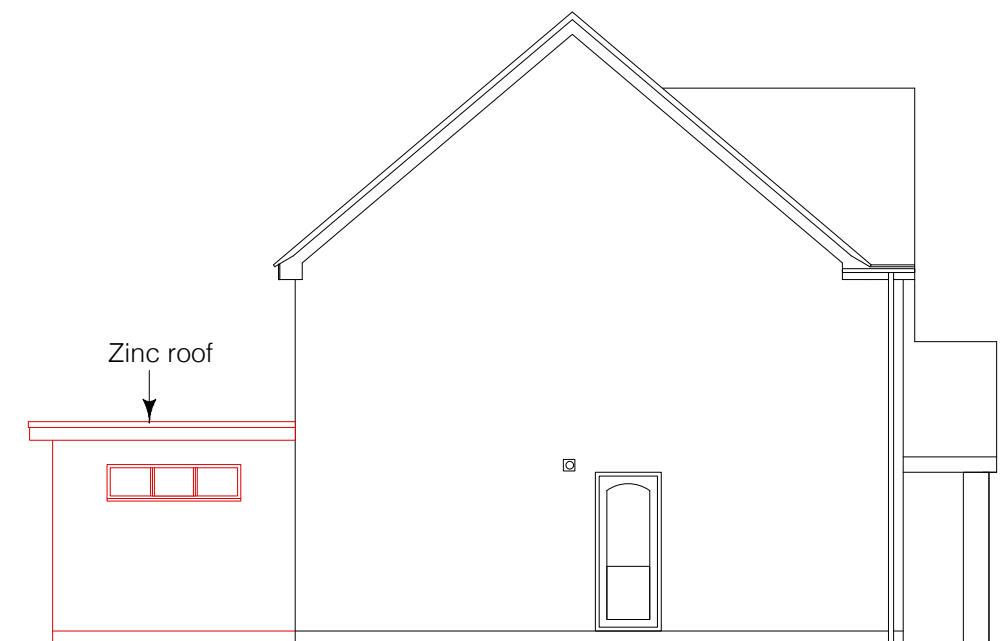

NORTH

Proposed ELEVATIONS
New works lined in Red

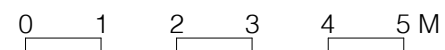

Paul Maggs MCIAT
Hazelwood, Harbolets Road,
West Chiltington RH20 2LG
Tel: 01798 813298
paul@pbproperties.co.uk
www.pbproperties.co.uk

Client: Mr A Musk
Site Address:
18 Columbine Way
Littlehampton
BN17 6UX


Project Title:
Rear single storey extesnion to
replace existing conservatory

Date: Nov 2014


Scales:
1:100

Plan No. D 1114/02

Drawings produced using Vectorworks CAD. Only
written dimensions to be respected.
Copyright protected to PB Properties

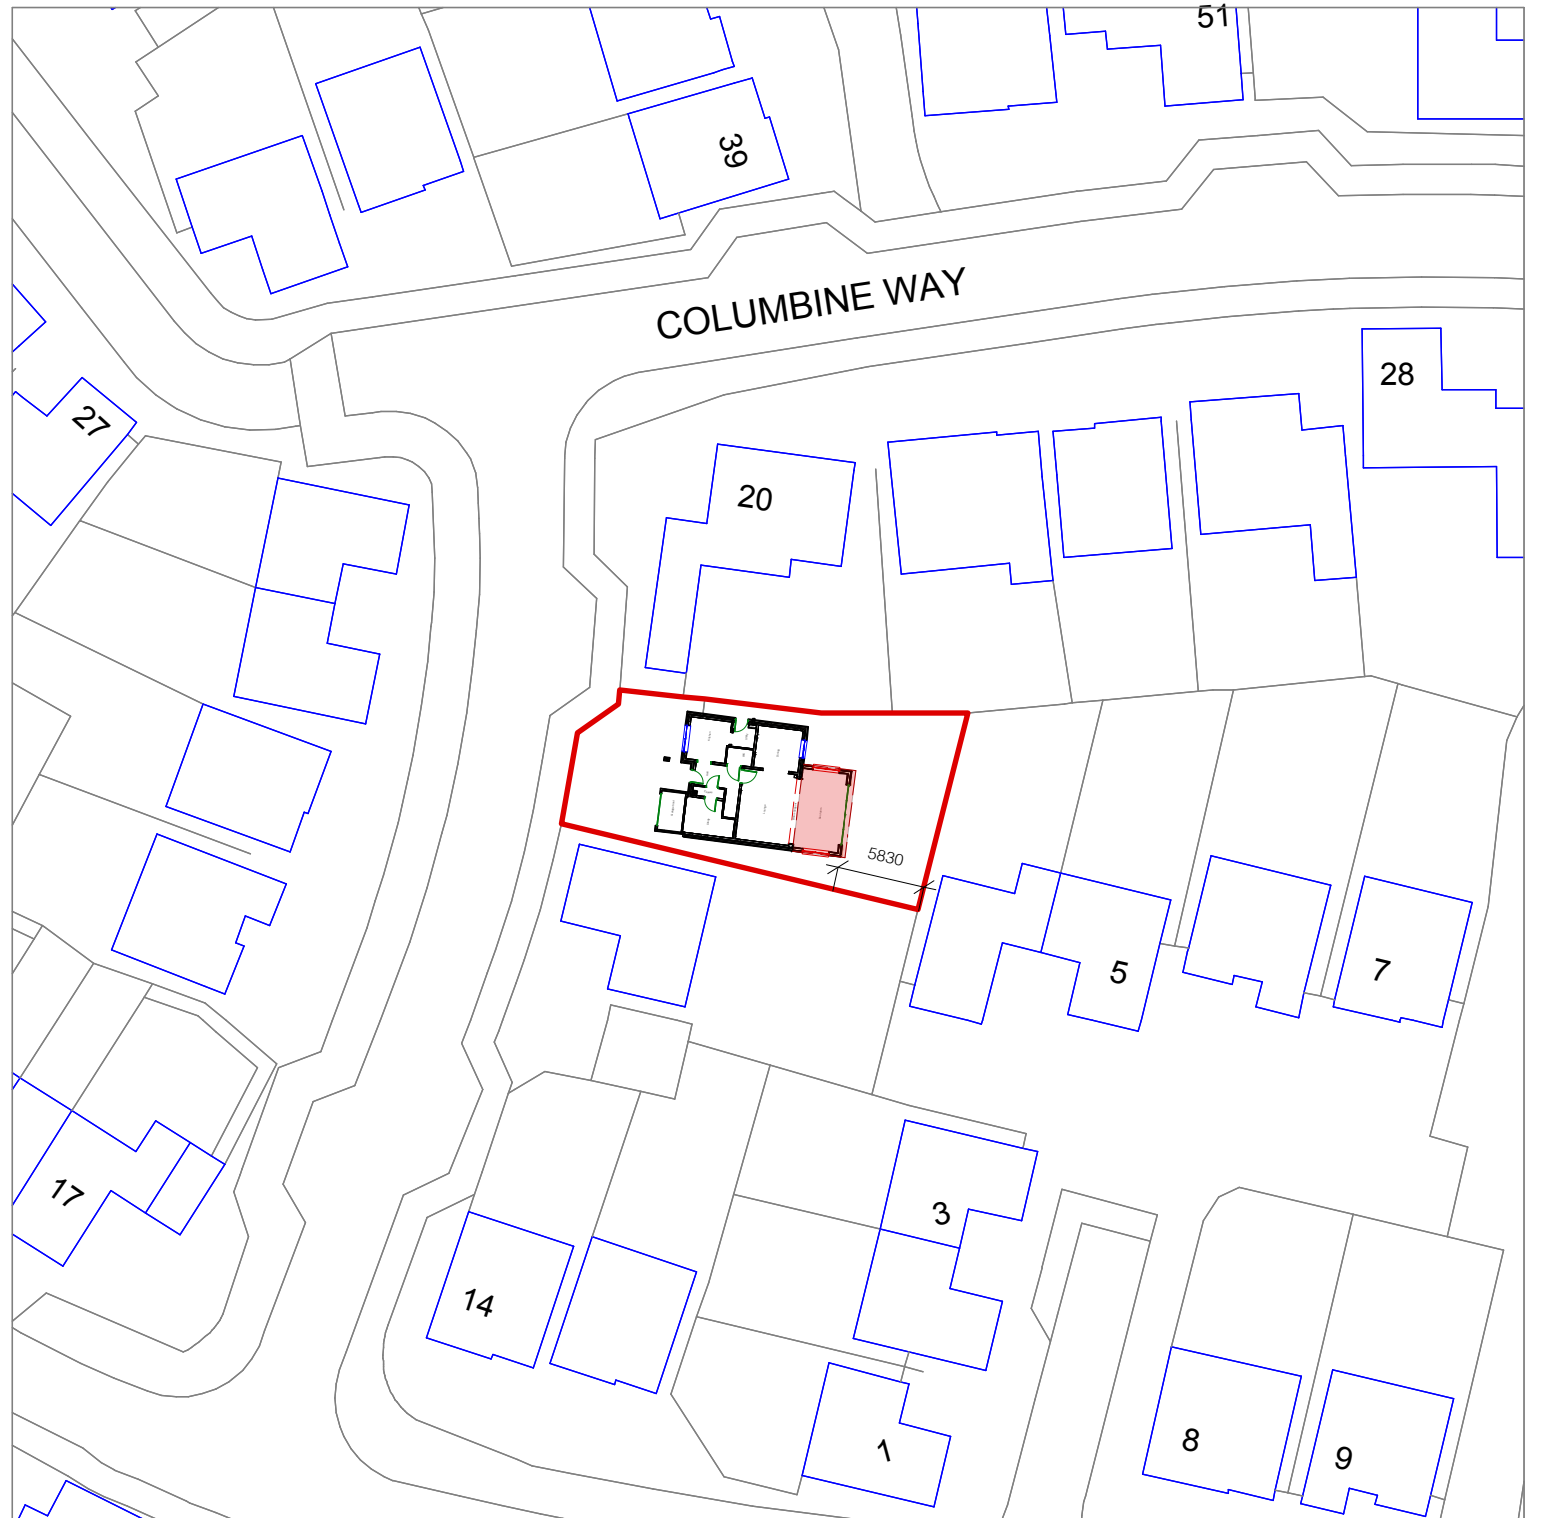


0 5 10 15 20 25 M Block Plan 1:500

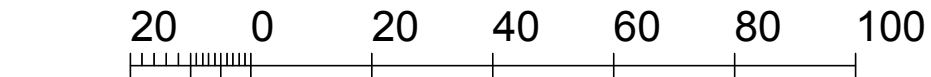

Metres

Licence no OI 782941
Scale 1:1250

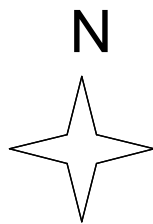

Paul Maggs MCIAT
Hazelwood, Harbolets Road,
West Chiltington RH20 2LG
Tel: 01798 813298
paul@pbproperties.co.uk
www.pbproperties.co.uk

Client: Mr A Musk

Site Address:
18 Columbine Way
Littlehampton
BN17 6UX

Project Title:
Rear single storey extesnion to
replace existing conservatory

Date: Nov 2014

Scales:
1:1250, 1:500

Plan No. D 1114/03

Drawings produced using Vectorworks CAD. Only
written dimensions to be respected.
Copyright protected to PB Properties