


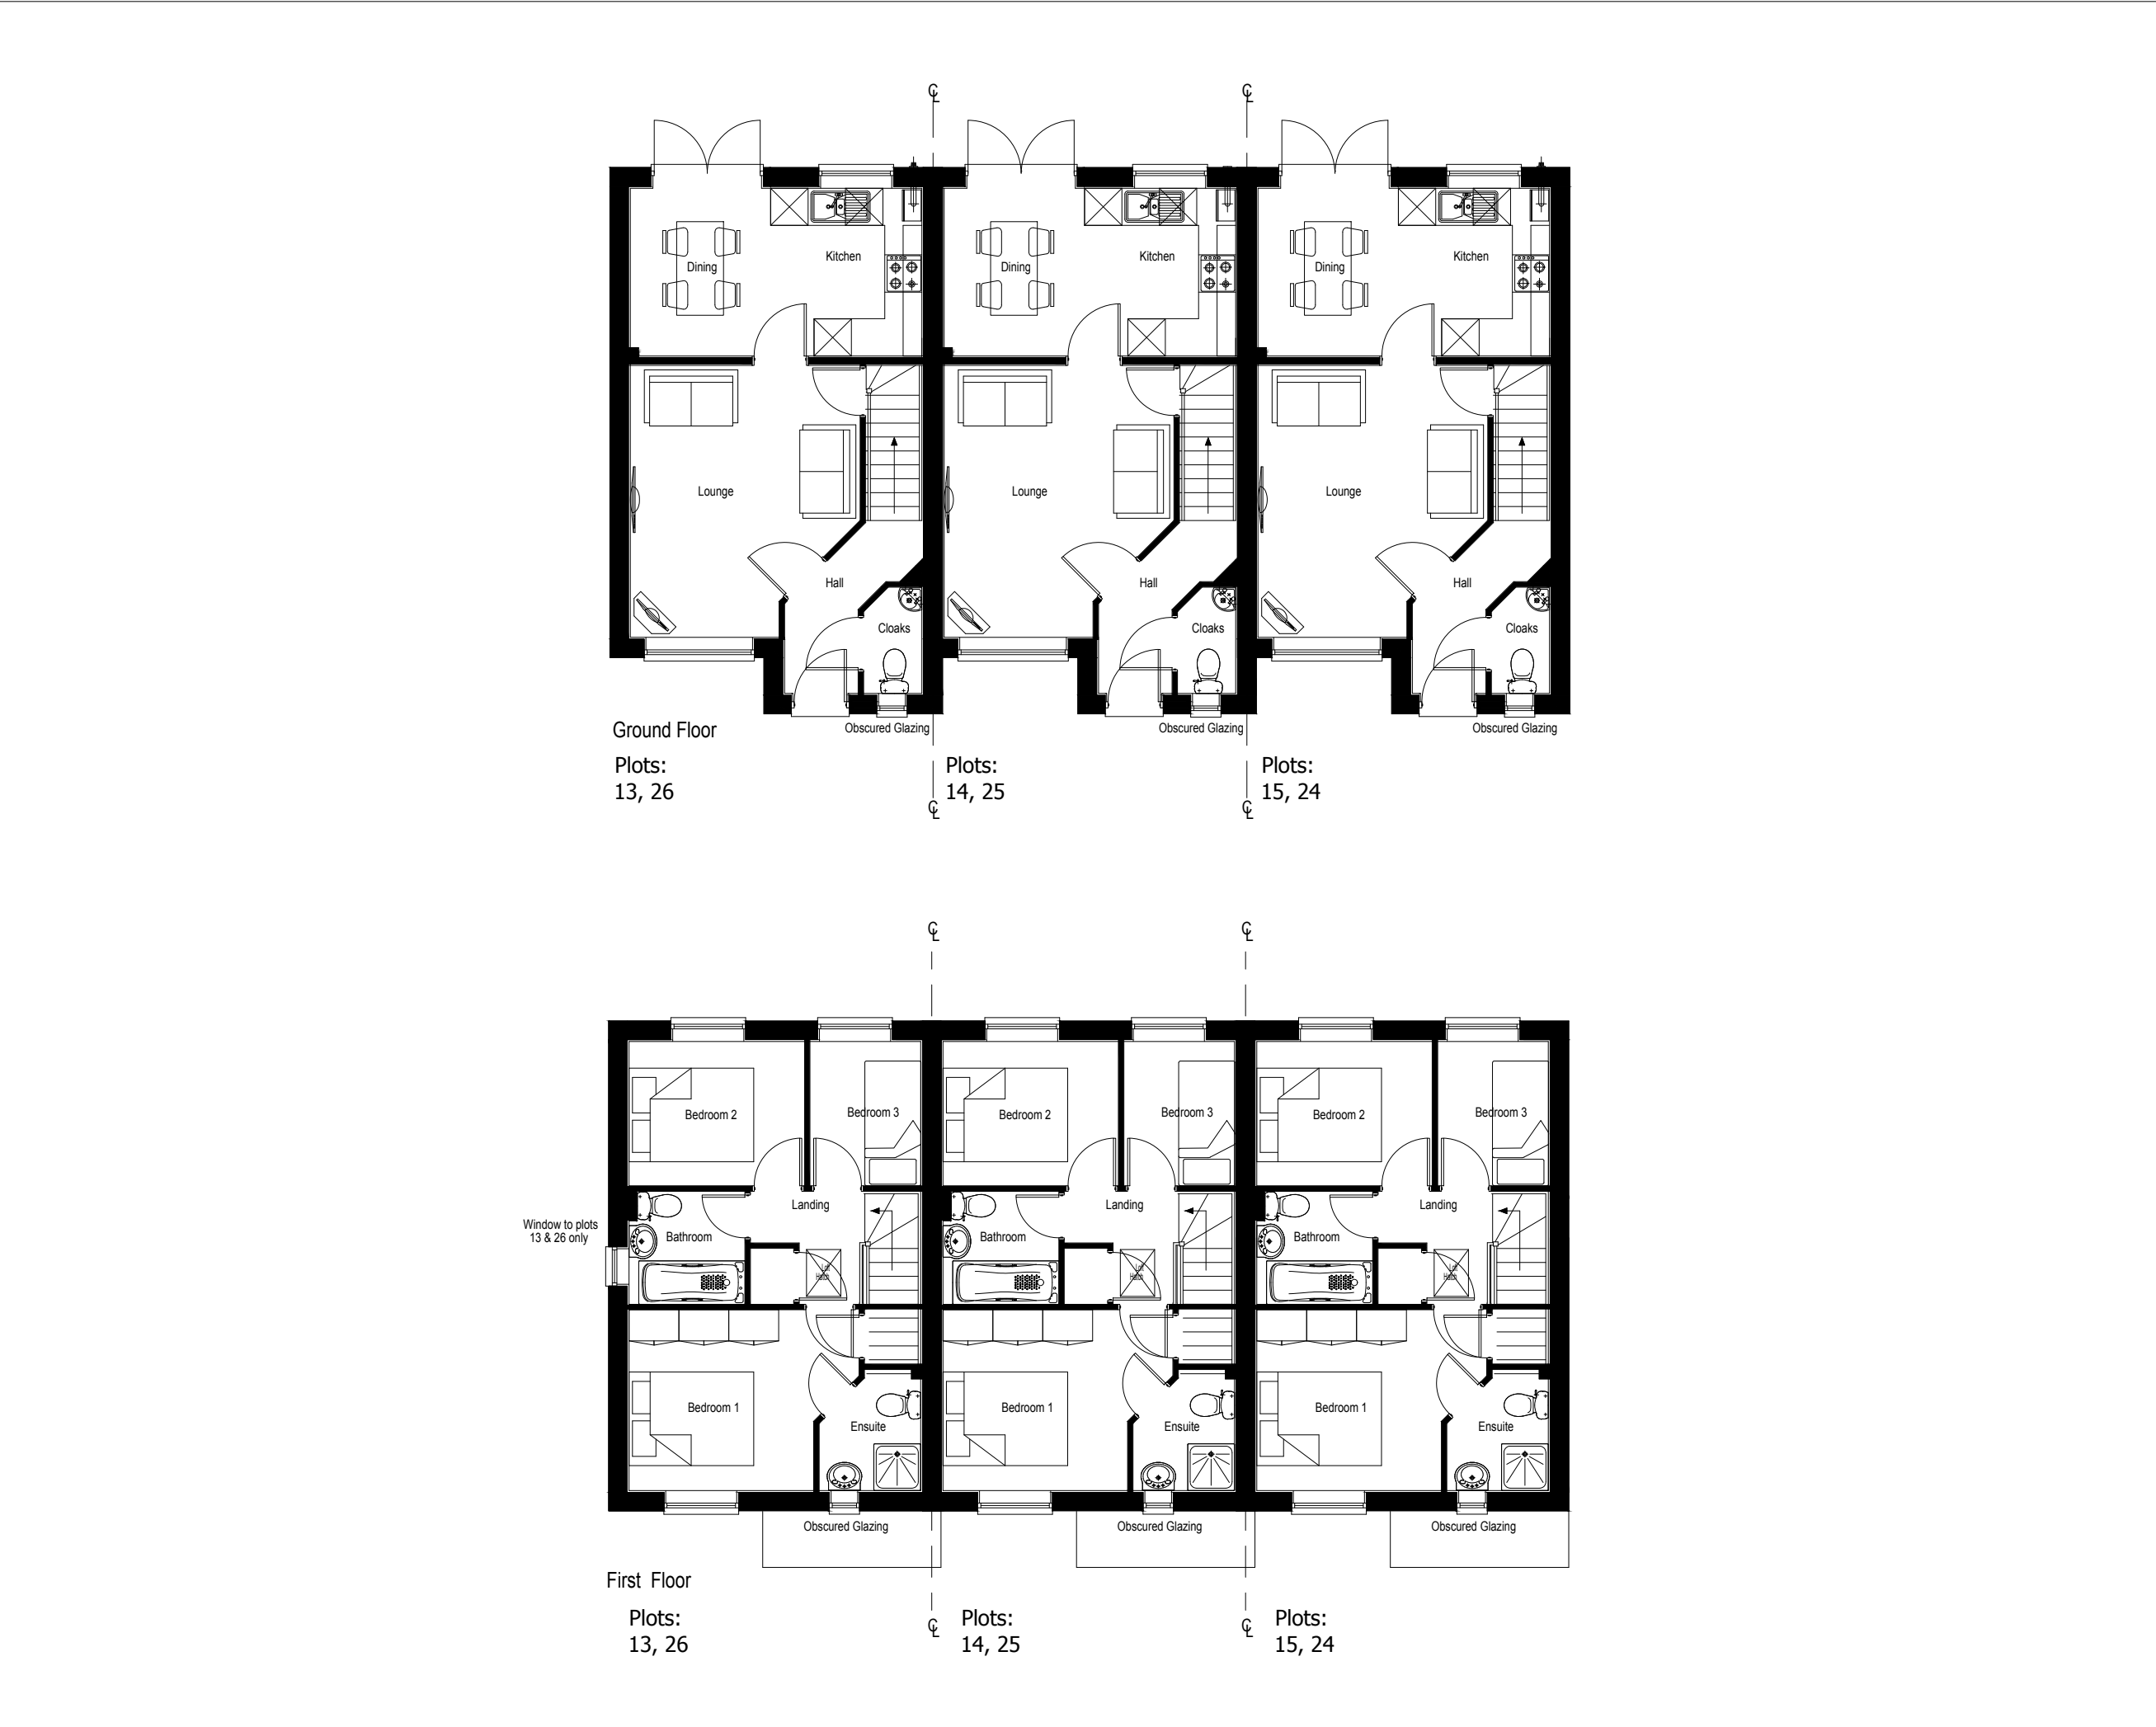

Plots:
13-15, 24-26 (mirrored)

0

5m

Scale
1:100

-	-	-
-	-	-
-	-	-
Rev		Date



PERSIMMON
Together, we make a home

Persimmon Homes Thames Valley
Persimmon House, Knoll Road,
Camberley, Surrey GU15 3TQ
Tel: 01276 808080

Site:
**Phase 2
Littlehampton**

Drawing Title:
**Hanbury
Proposed Plans 3of3**

Date:
August 2017

Scale:
1:100 @ A3

Drg No:
543_PL_HANBURY_P_102

Drawing Status:
SUBMITTED

Drawn:
VW

Rev:
-