



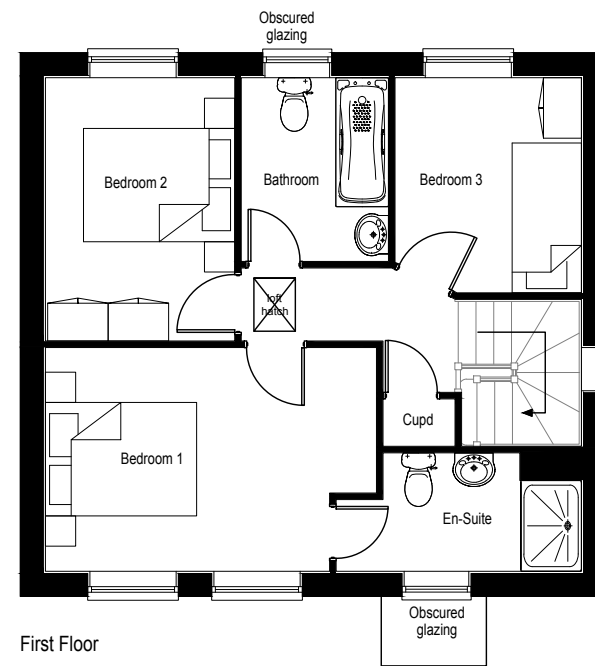

Plots:

AS - 28
OP - 31

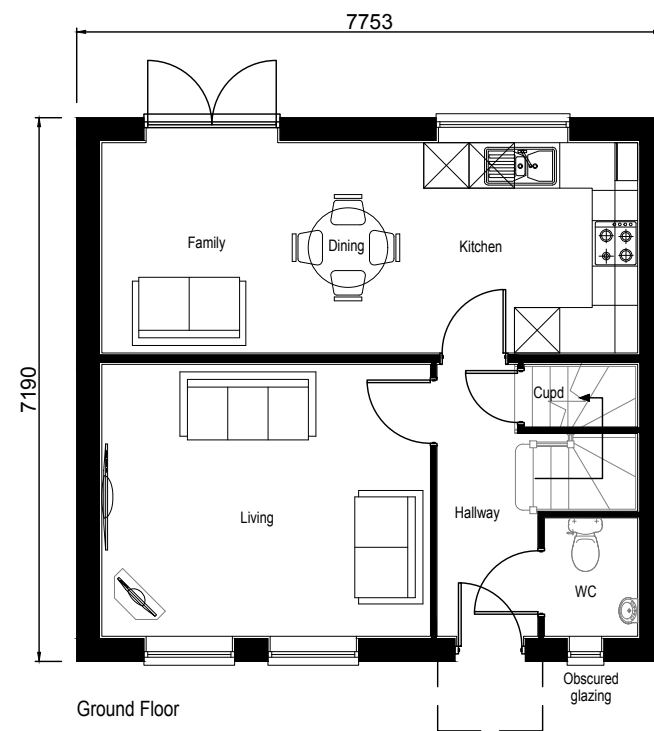

Scale
1:100

-	-	-
-	-	-
-	-	-
Rev		Date

**PERSIMMON**
Together, we make a home

Persimmon Homes Thames Valley
Persimmon House, Knoll Road,
Camberley, Surrey GU15 3TQ
Tel: 01276 808080

Site: Phase 2 Littlehampton	Date: July 2017
	Scale: 1:100 @ A3
	Dwg No: 543_PL_WHITEHALL_P_100

Drawing Title: **Whitehall
Proposed Plans**

Drawing Status: SUBMITTED	Drawn: VW
	Rev: -