




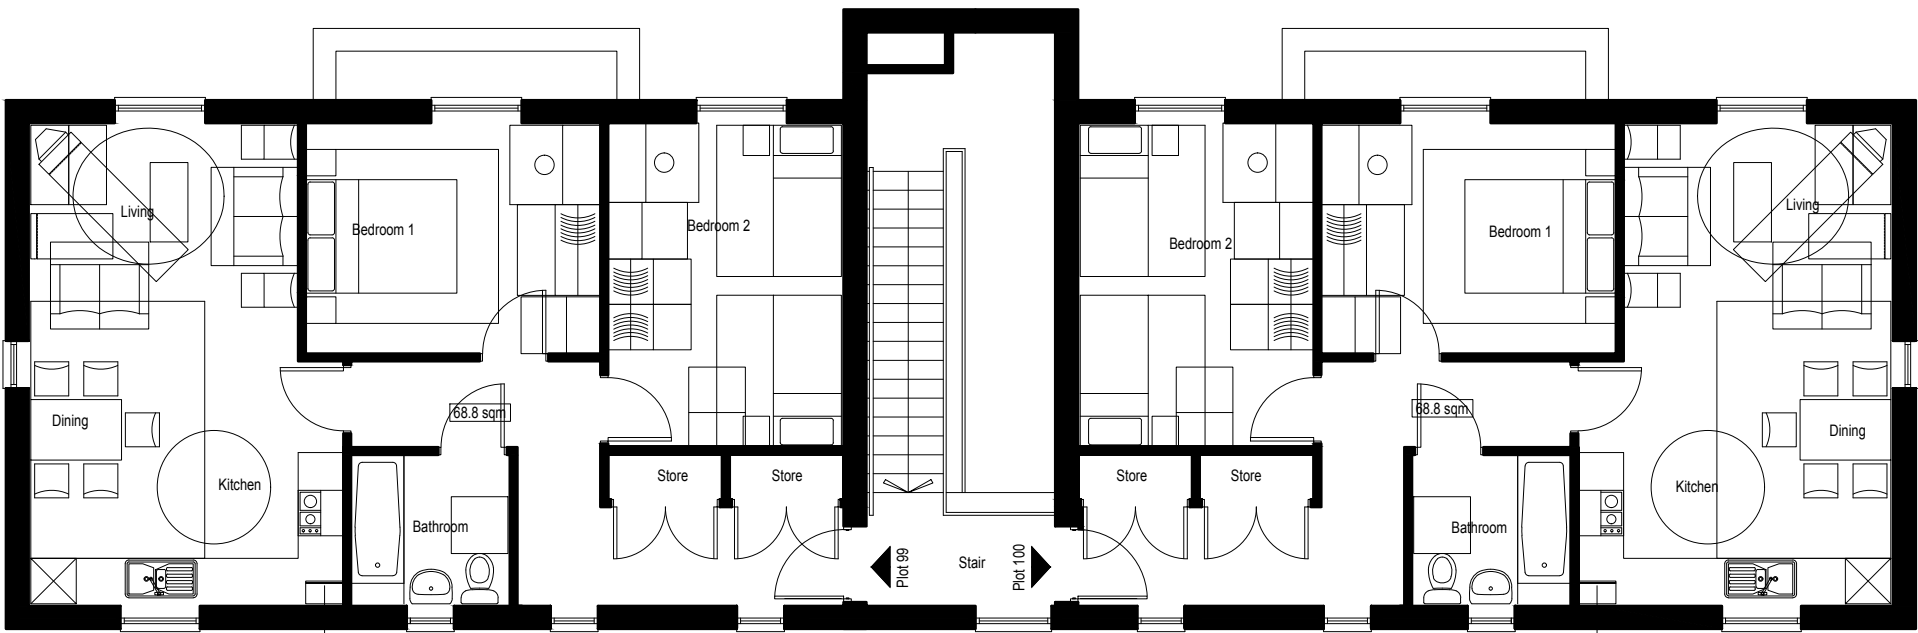

Second Floor

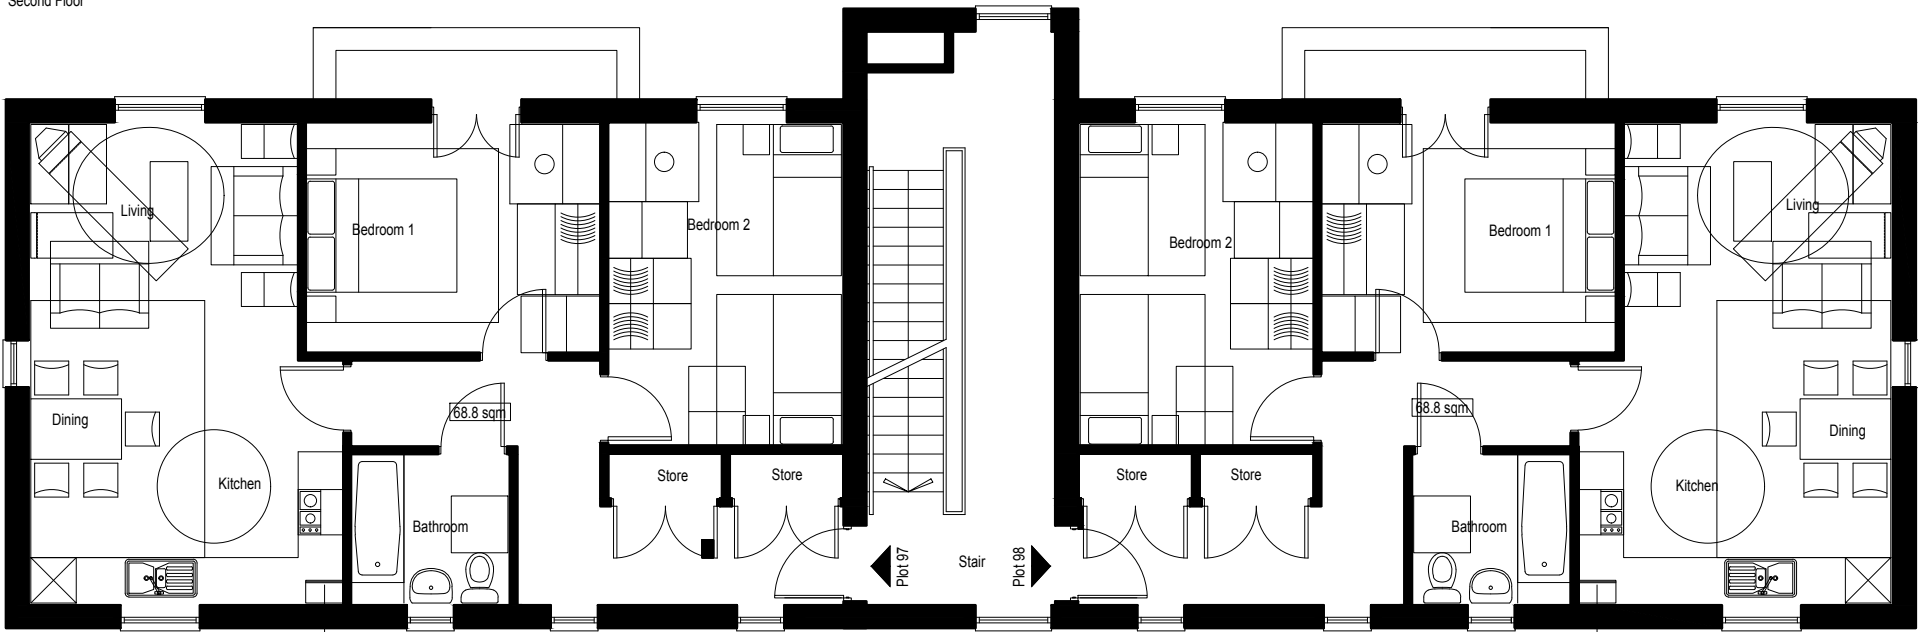

First Floor

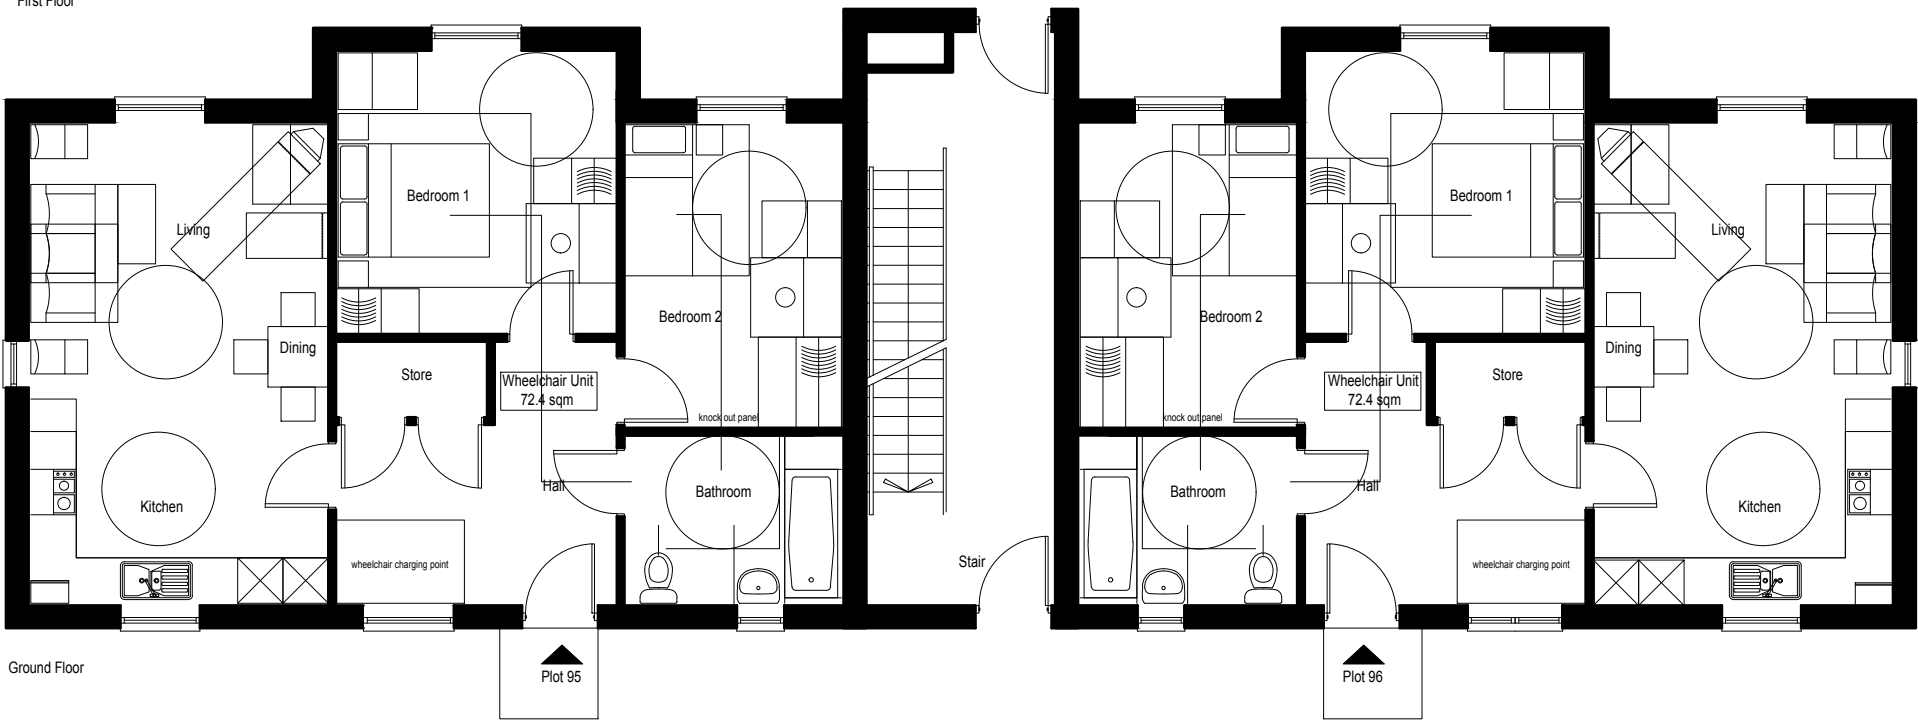

Ground Floor

Plots:
95-100



Scale
1:100

-	-	-
-	-	-
A	Plot numbers added.	21.08.17
Rev		Date



Persimmon Homes Thames Valley
Persimmon House, Knoll Road,
Camberley, Surrey GU15 3TQ
Tel: 01276 808080

Site:	Date:
Phase 2 Littlehampton	February 2017
Scale:	1:100 @ A3
Dwg No:	543_PL_AP_BLOCK_P_100

Drawing Title: Apartment Block
Proposed Plans

Drawing Status:	Drawn:
SUBMITTED	KJ
	Rev:
	A