


Plots:

AS - 65, 79
OP - 27, 56, 57, 64

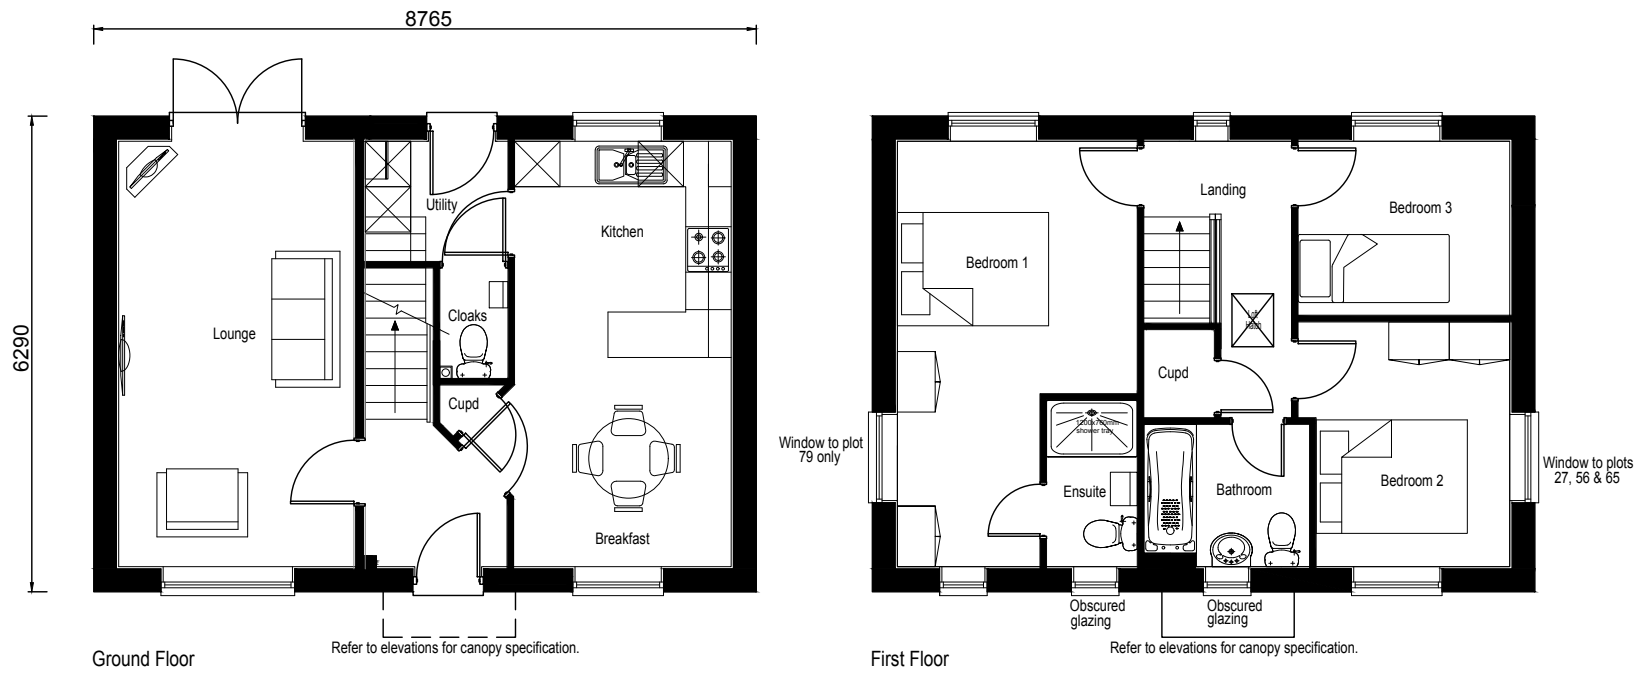

Scale
1:100

-	-	-
B	Plots numbers revised.	07.08.17
A	FF window added to plot 79	30.06.17
Rev		Date

**PERSIMMON**
Together, we make a home

Persimmon Homes Thames Valley
Persimmon House, Knoll Road,
Camberley, Surrey GU15 3TQ
Tel: 01276 808080

Site:	Date:
Phase 2 Littlehampton	February 2017
Scale:	1:100 @ A3
Drg No:	543_PL_CLAYTON_P_100

Drawing Title: Clayton
Proposed Plans

Drawing Status:	Drawn:
SUBMITTED	VW
	Rev:
	B