


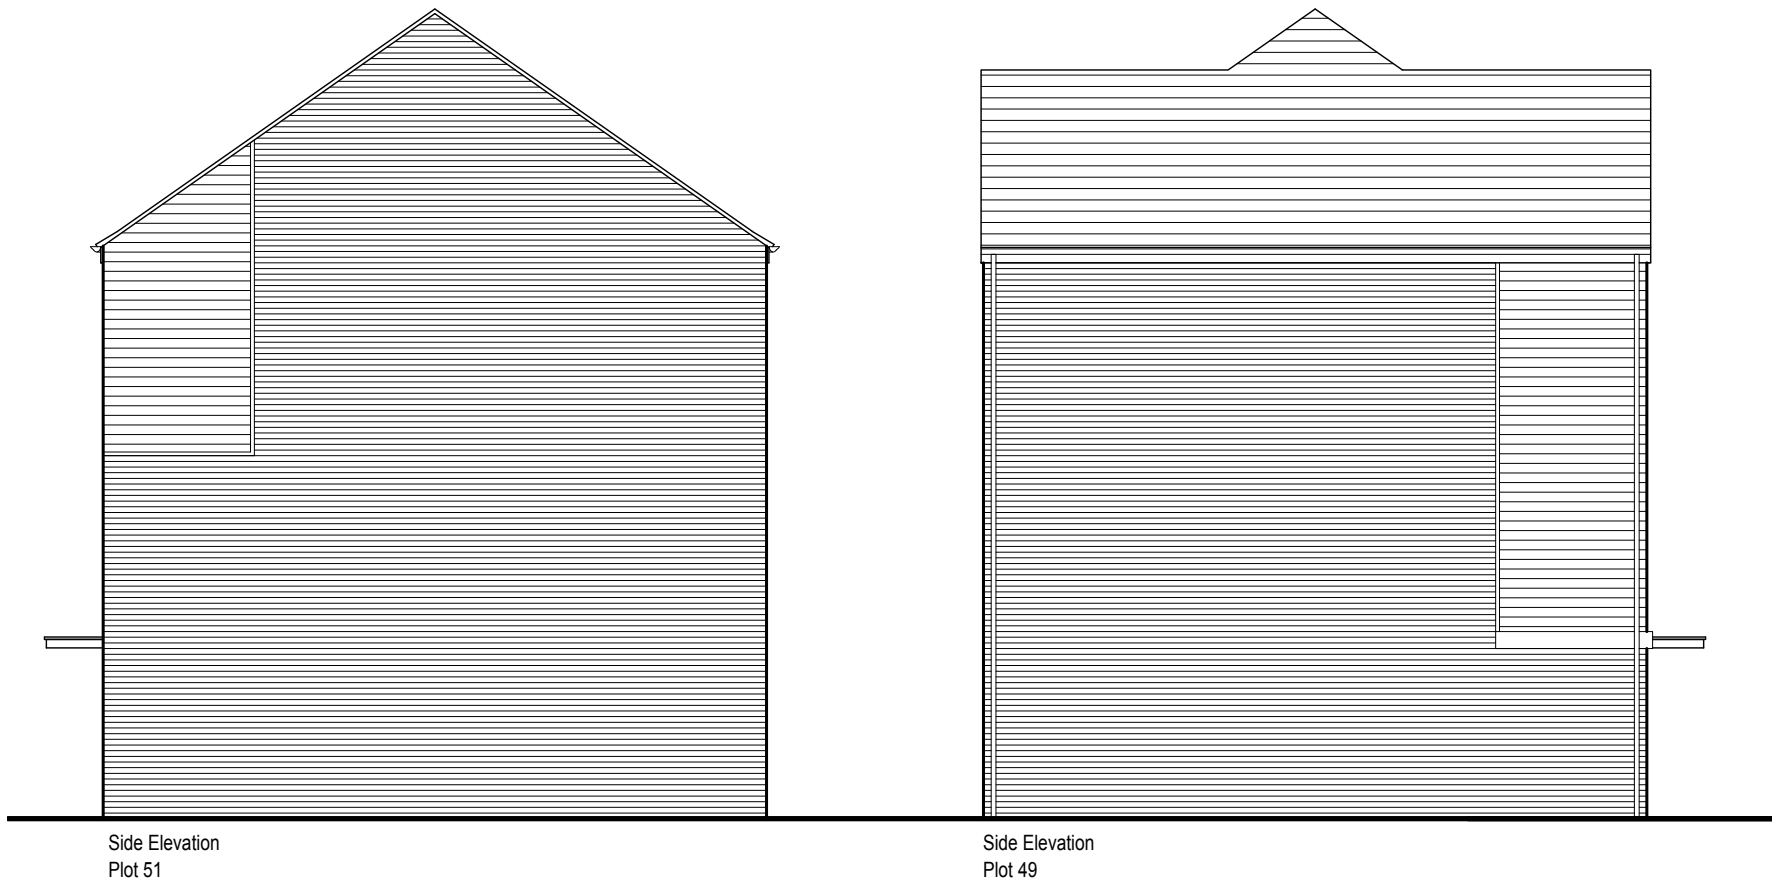

Local Centre Character Area

Plots: 49-51

Wall finishes:

- Brick
- Boarding



Scale
1:100

-	-	-
B	Amended as per Local Authority comments.	08.08.17
A	Elevation treatment revised.	30.06.17
Rev		Date



Persimmon Homes Thames Valley
Persimmon House, Knoll Road,
Camberley, Surrey GU15 3TQ
Tel: 01276 808080

Site:	Date:
Phase 2 Littlehampton	February 2017
Scale:	1:100 @ A3
Dwg No:	543_PL_GREYFR_E_201

Drawing Title: Greyfriars
Proposed Elevations 2of2

Drawing Status:	Drawn:
SUBMITTED	VW
	Rev:
	B