
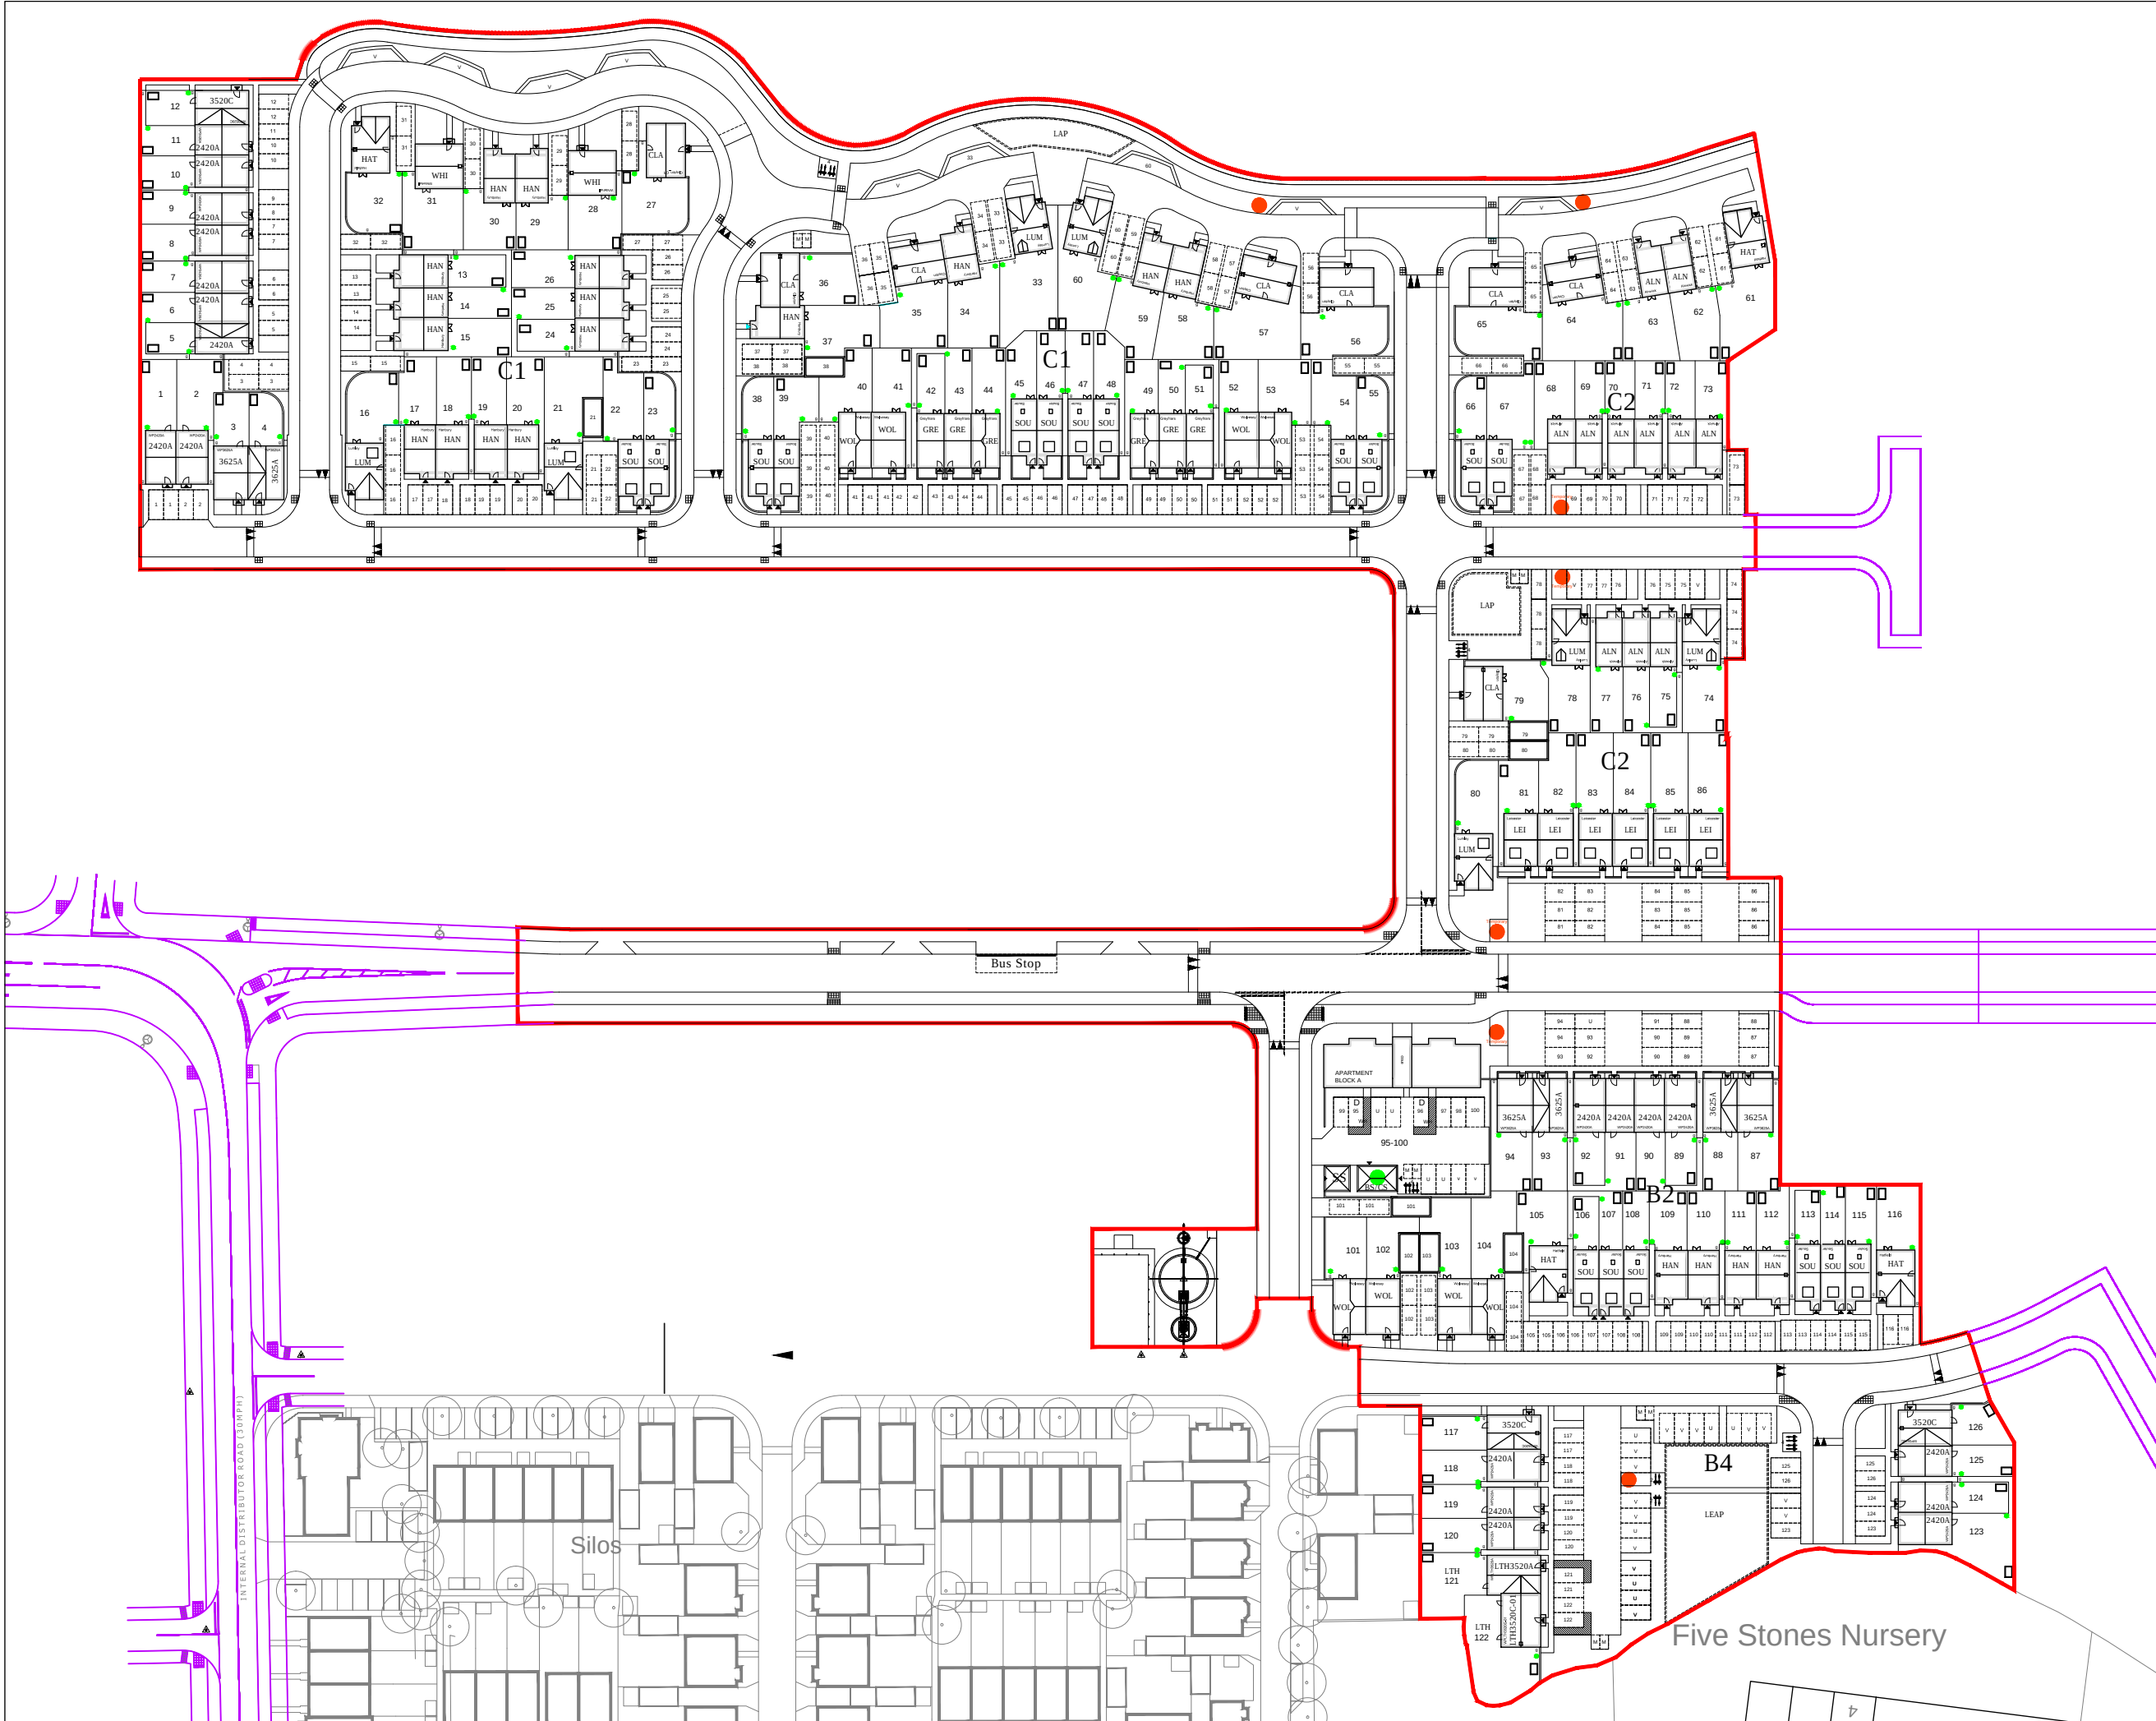


BIN COLLECTION LEGEND:

- Private bin storage in rear garden
- Apartments bin / bike storage
- RCP
- Temporary RCP

BIKE STORAGE LEGEND:

- Possible location for 1.2x1.8m Shed for cycle storage

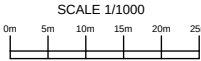

C	Parking revised to show additional tree planting between plots 70,71,76,108,109,112,113,116,120,124 & 126.	30.11.17
B	Main Road parking revised to show parking courts. Additional parking spaces provided. LAP area amended. Plots 51 - 54 moved slightly.	27.10.17
A	Drawing revised to reflect layout changes. Turning heads to plots 33, 60 & 61 extended as advised by Engineer. Plots 27 - 32 shifted slightly to accommodate separation between units and their parking provision. Clayton (p.27) rotated to make rear garden more efficient.	05.09.2017
Rev		Date

PERSIMMON
Together, we make a home

Persimmon Homes Thames Valley
Persimmon House, Knoll Road,
Camberley, Surrey GU15 3TQ
Tel: 01276 808080

Site:	Phase 2 Littlehampton	Date:	February 2017
Scale:	1:1000 @ A3	Org No:	543_PL_SITE LAYOUT_108
Drawing Title:	Site Layout - BIN COLLECTION		
Drawing Status:	SUBMITTED	Drawn:	KJ
		Rev:	C