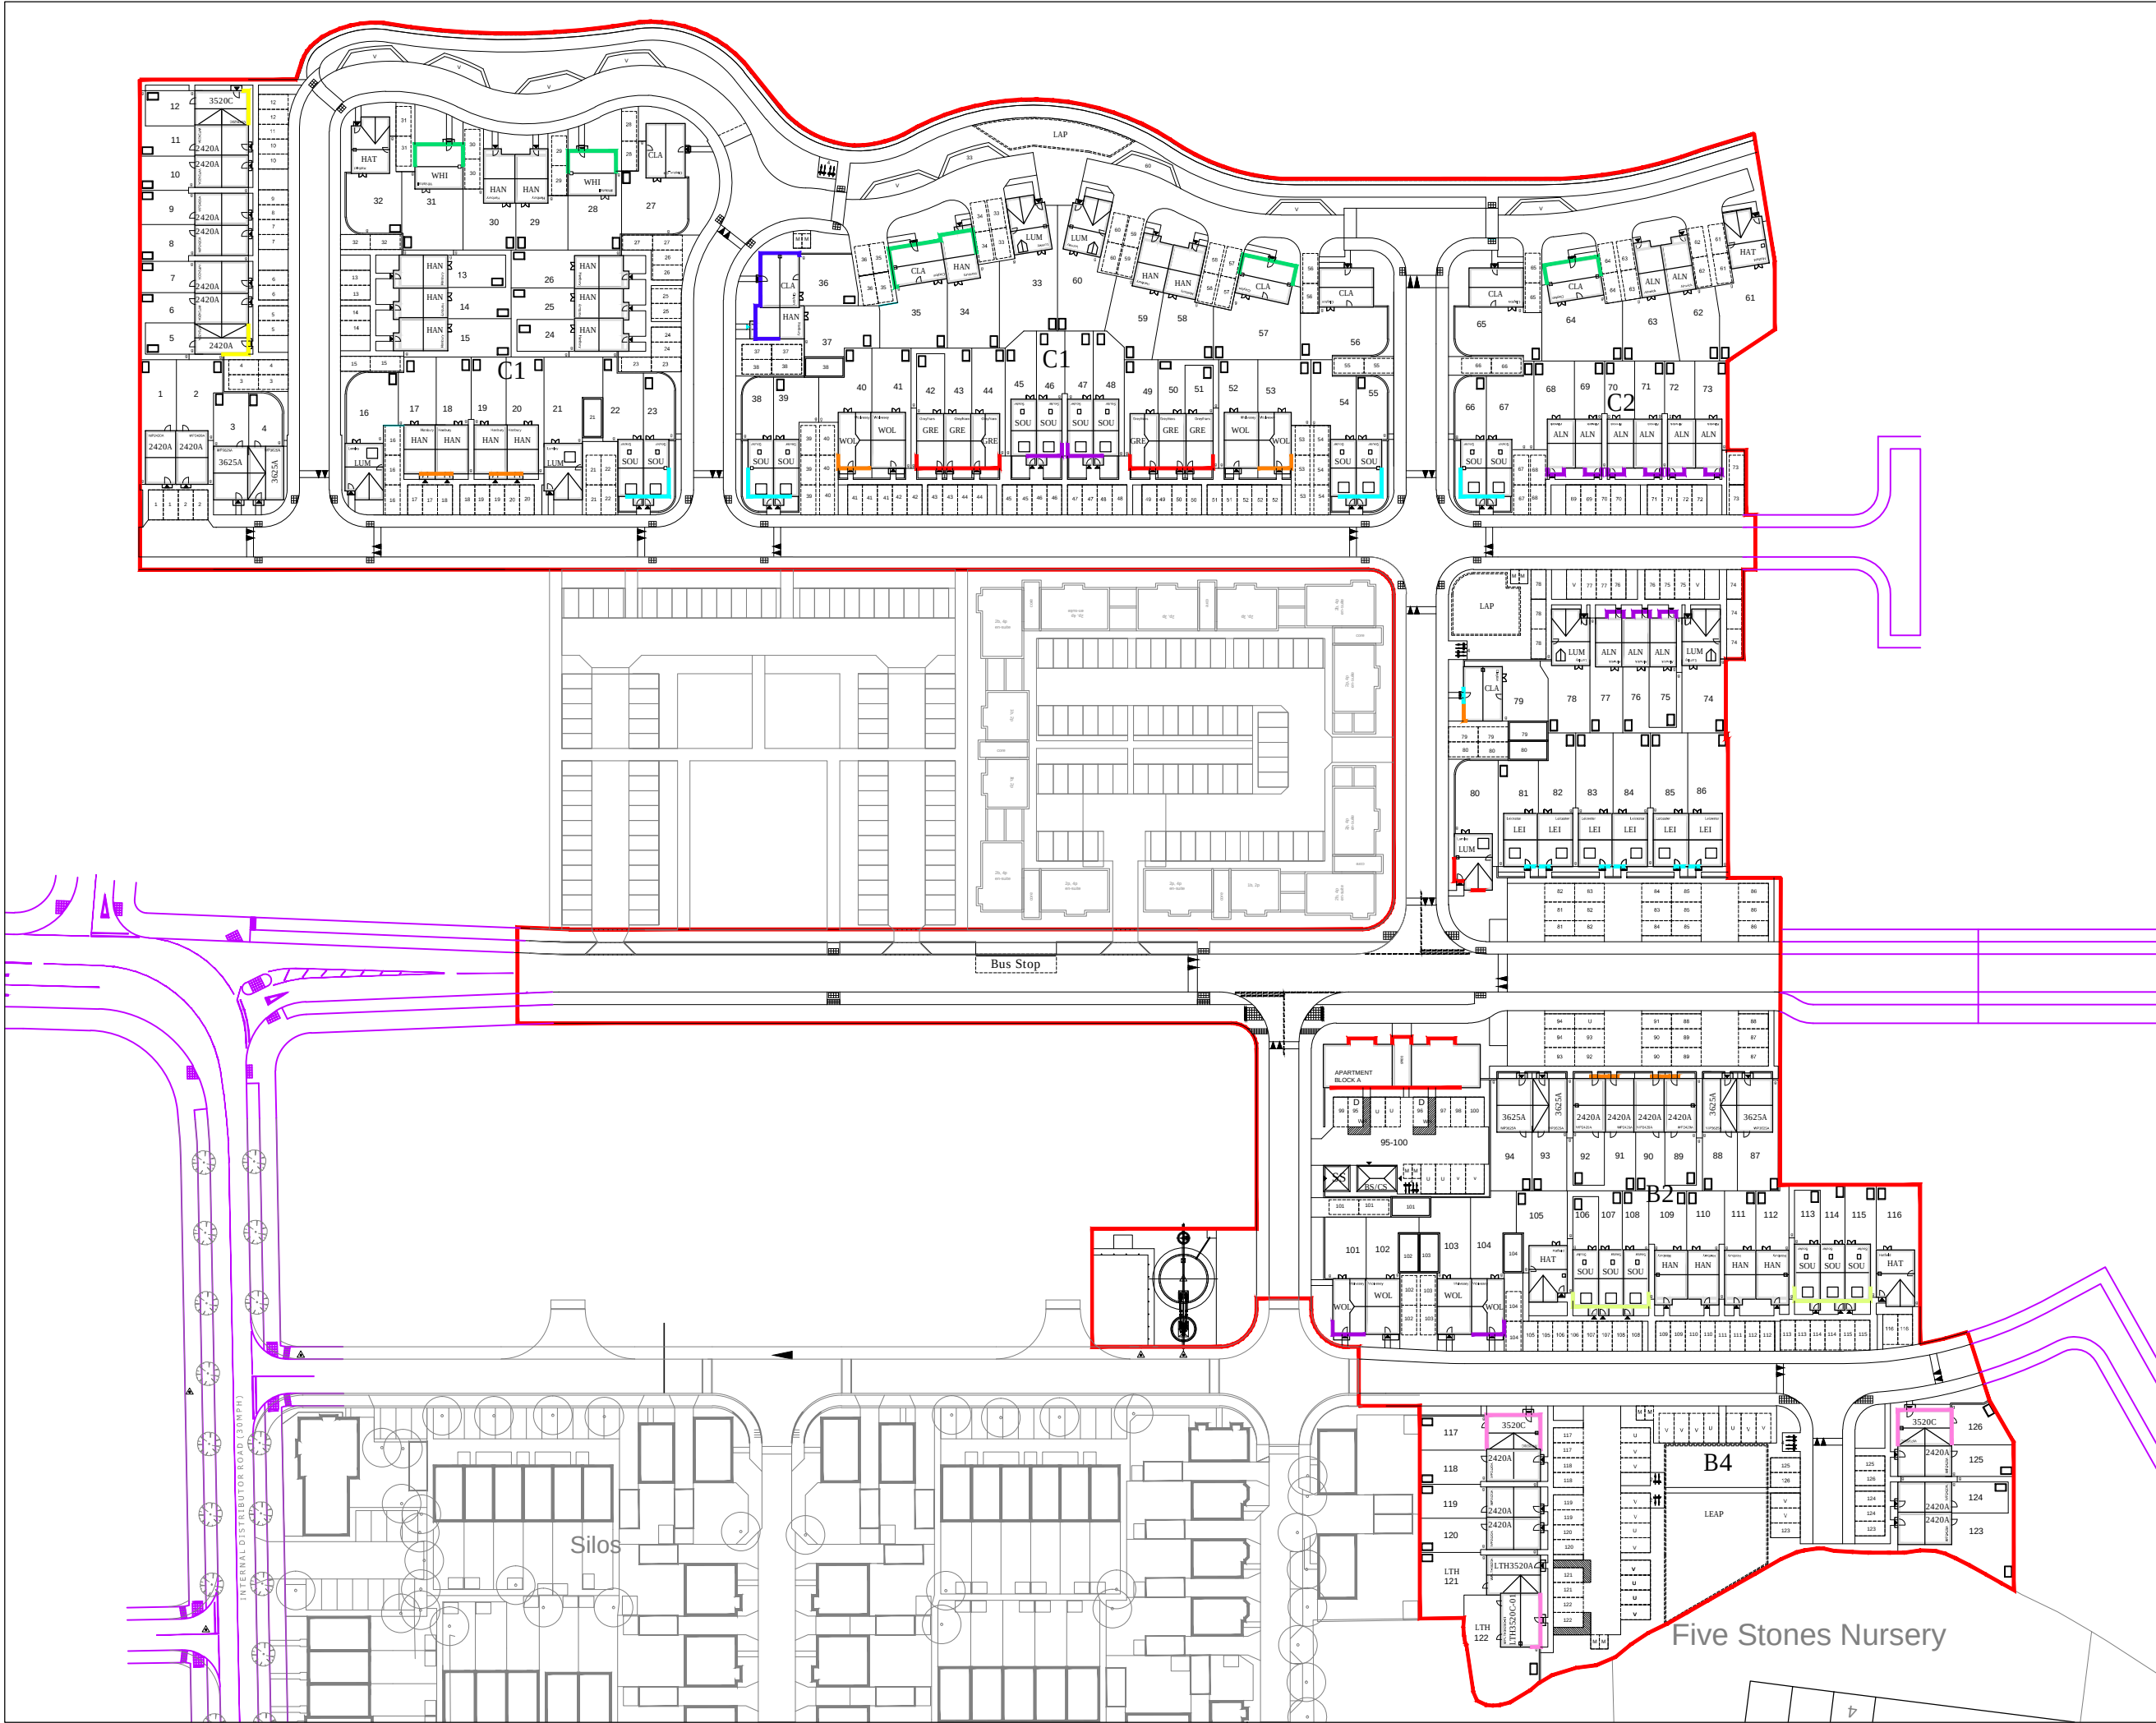


LEGEND - Weatherboarding:

Outer Central Core


- Hardie Cedar
- Cobble Stone (or similar)
- Hardie Cedar Light Mist (or similar)
- Hardie Cedar Soft Green (or similar)

Local Centre

- Hardie Smooth Iron Grey (or similar)
- Hardie Smooth Monterey Taupe (or similar)
- Hardie Smooth Evening Blue (or similar)

LEGEND - Render:

- Weber Beige (or similar)
- Weber Silver Pearl (or similar)
- Weber Chalk (or similar)

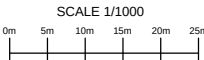

C	Additional tree planting shown / re-installed along the Main Rd Estate roads and Private roads as proposed on original Design Framework Doc.	07.12.17
B	Parking revised to show additional tree planting between plots 70,71,76,108,109,112,113,116,120, 124 & 126.	30.11.17
A	Main Road parking revised to show parking courts. Additional parking spaces provided. LAP area amended. Plots 81 - 94 moved slightly.	27.10.17
Rev		Date



Persimmon Homes Thames Valley
Persimmon House, Knoll Road,
Camberley, Surrey GU15 3TQ
Tel: 01276 806080

Site:	Date:
Phase 2 Littlehampton	August 2017
Scale:	1:1000 @ A3
Org No:	543_PL_SITE LAYOUT_110

Drawing Title:
Site Layout - RENDER & BOARDING FINISHES

Drawing Status:	Drawn:
SUBMITTED	KJ
	Rev:
	C