



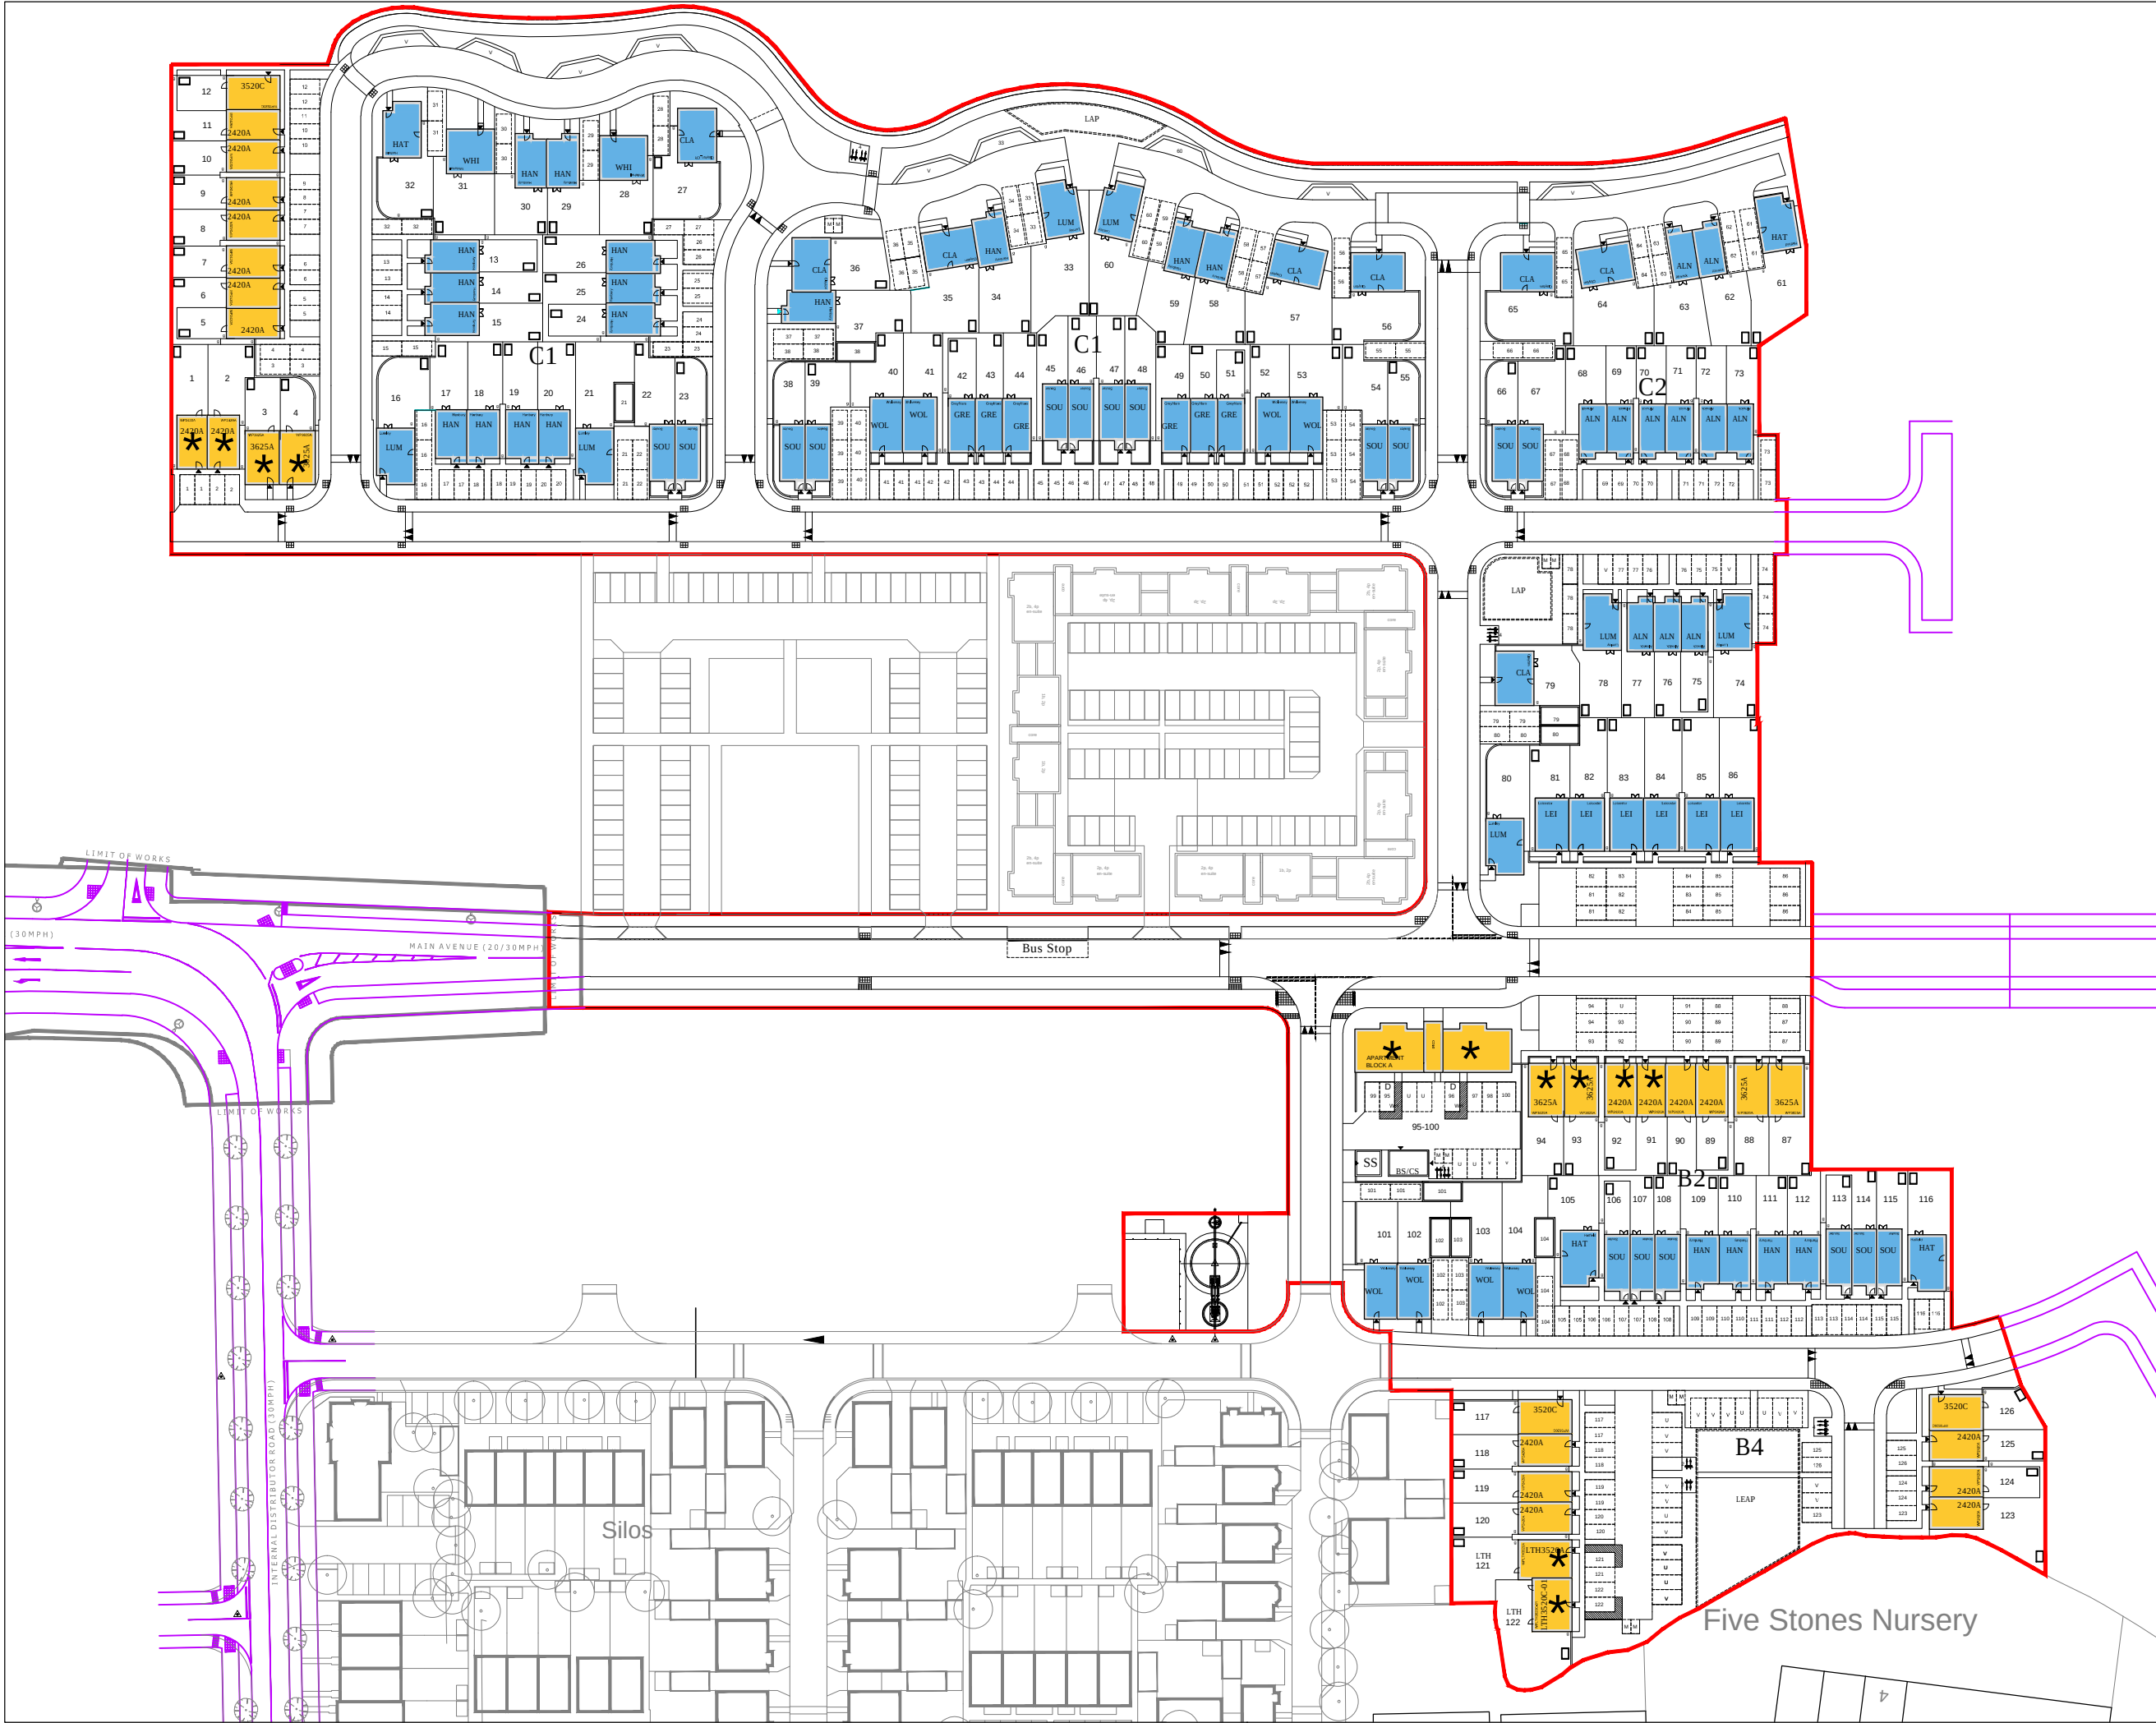

LEGEND - TENURE

- Private Market
90 units
- Affordable Rented
16 units
- Shared Ownership
20 units

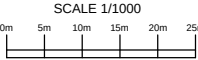

D	Additional tree planting shown / re-instated along the Main Rd/Escate roads and Private roads as proposed on original Design Framework Doc.	07.12.17
C	Parking revised to show additional tree planting between plots 70,71,76,108,109,112,113,116,120,124 & 126.	30.11.17
B	Main Road parking revised to show parking courts. Additional parking spaces provided. LAP area amended. Plots 51 - 54 moved slightly.	27.10.17
A	Drawing revised to reflect layout changes. Turning heads to plots 33, 60 & 61 extended as advised by Engineer. Plots 27 - 32 shifted slightly to accommodate separation between units and their parking provision. Clayton (p.27) rotated to make rear garden more efficient.	05.09.2017
Rev		Date



Persimmon Homes Thames Valley
Persimmon House, Knoll Road,
Camberley, Surrey GU15 3TQ
Tel: 01276 808080

Site:	Date:
Phase 2 Littlehampton	February 2017
Scale:	1:1000 @ A3
Org No:	543_PL_SITE LAYOUT_102

Drawing Title:	Site Layout - TENURE
----------------	----------------------

Drawing Status:	Drawn:
SUBMITTED	KJ / AT
	Rev:
	D