



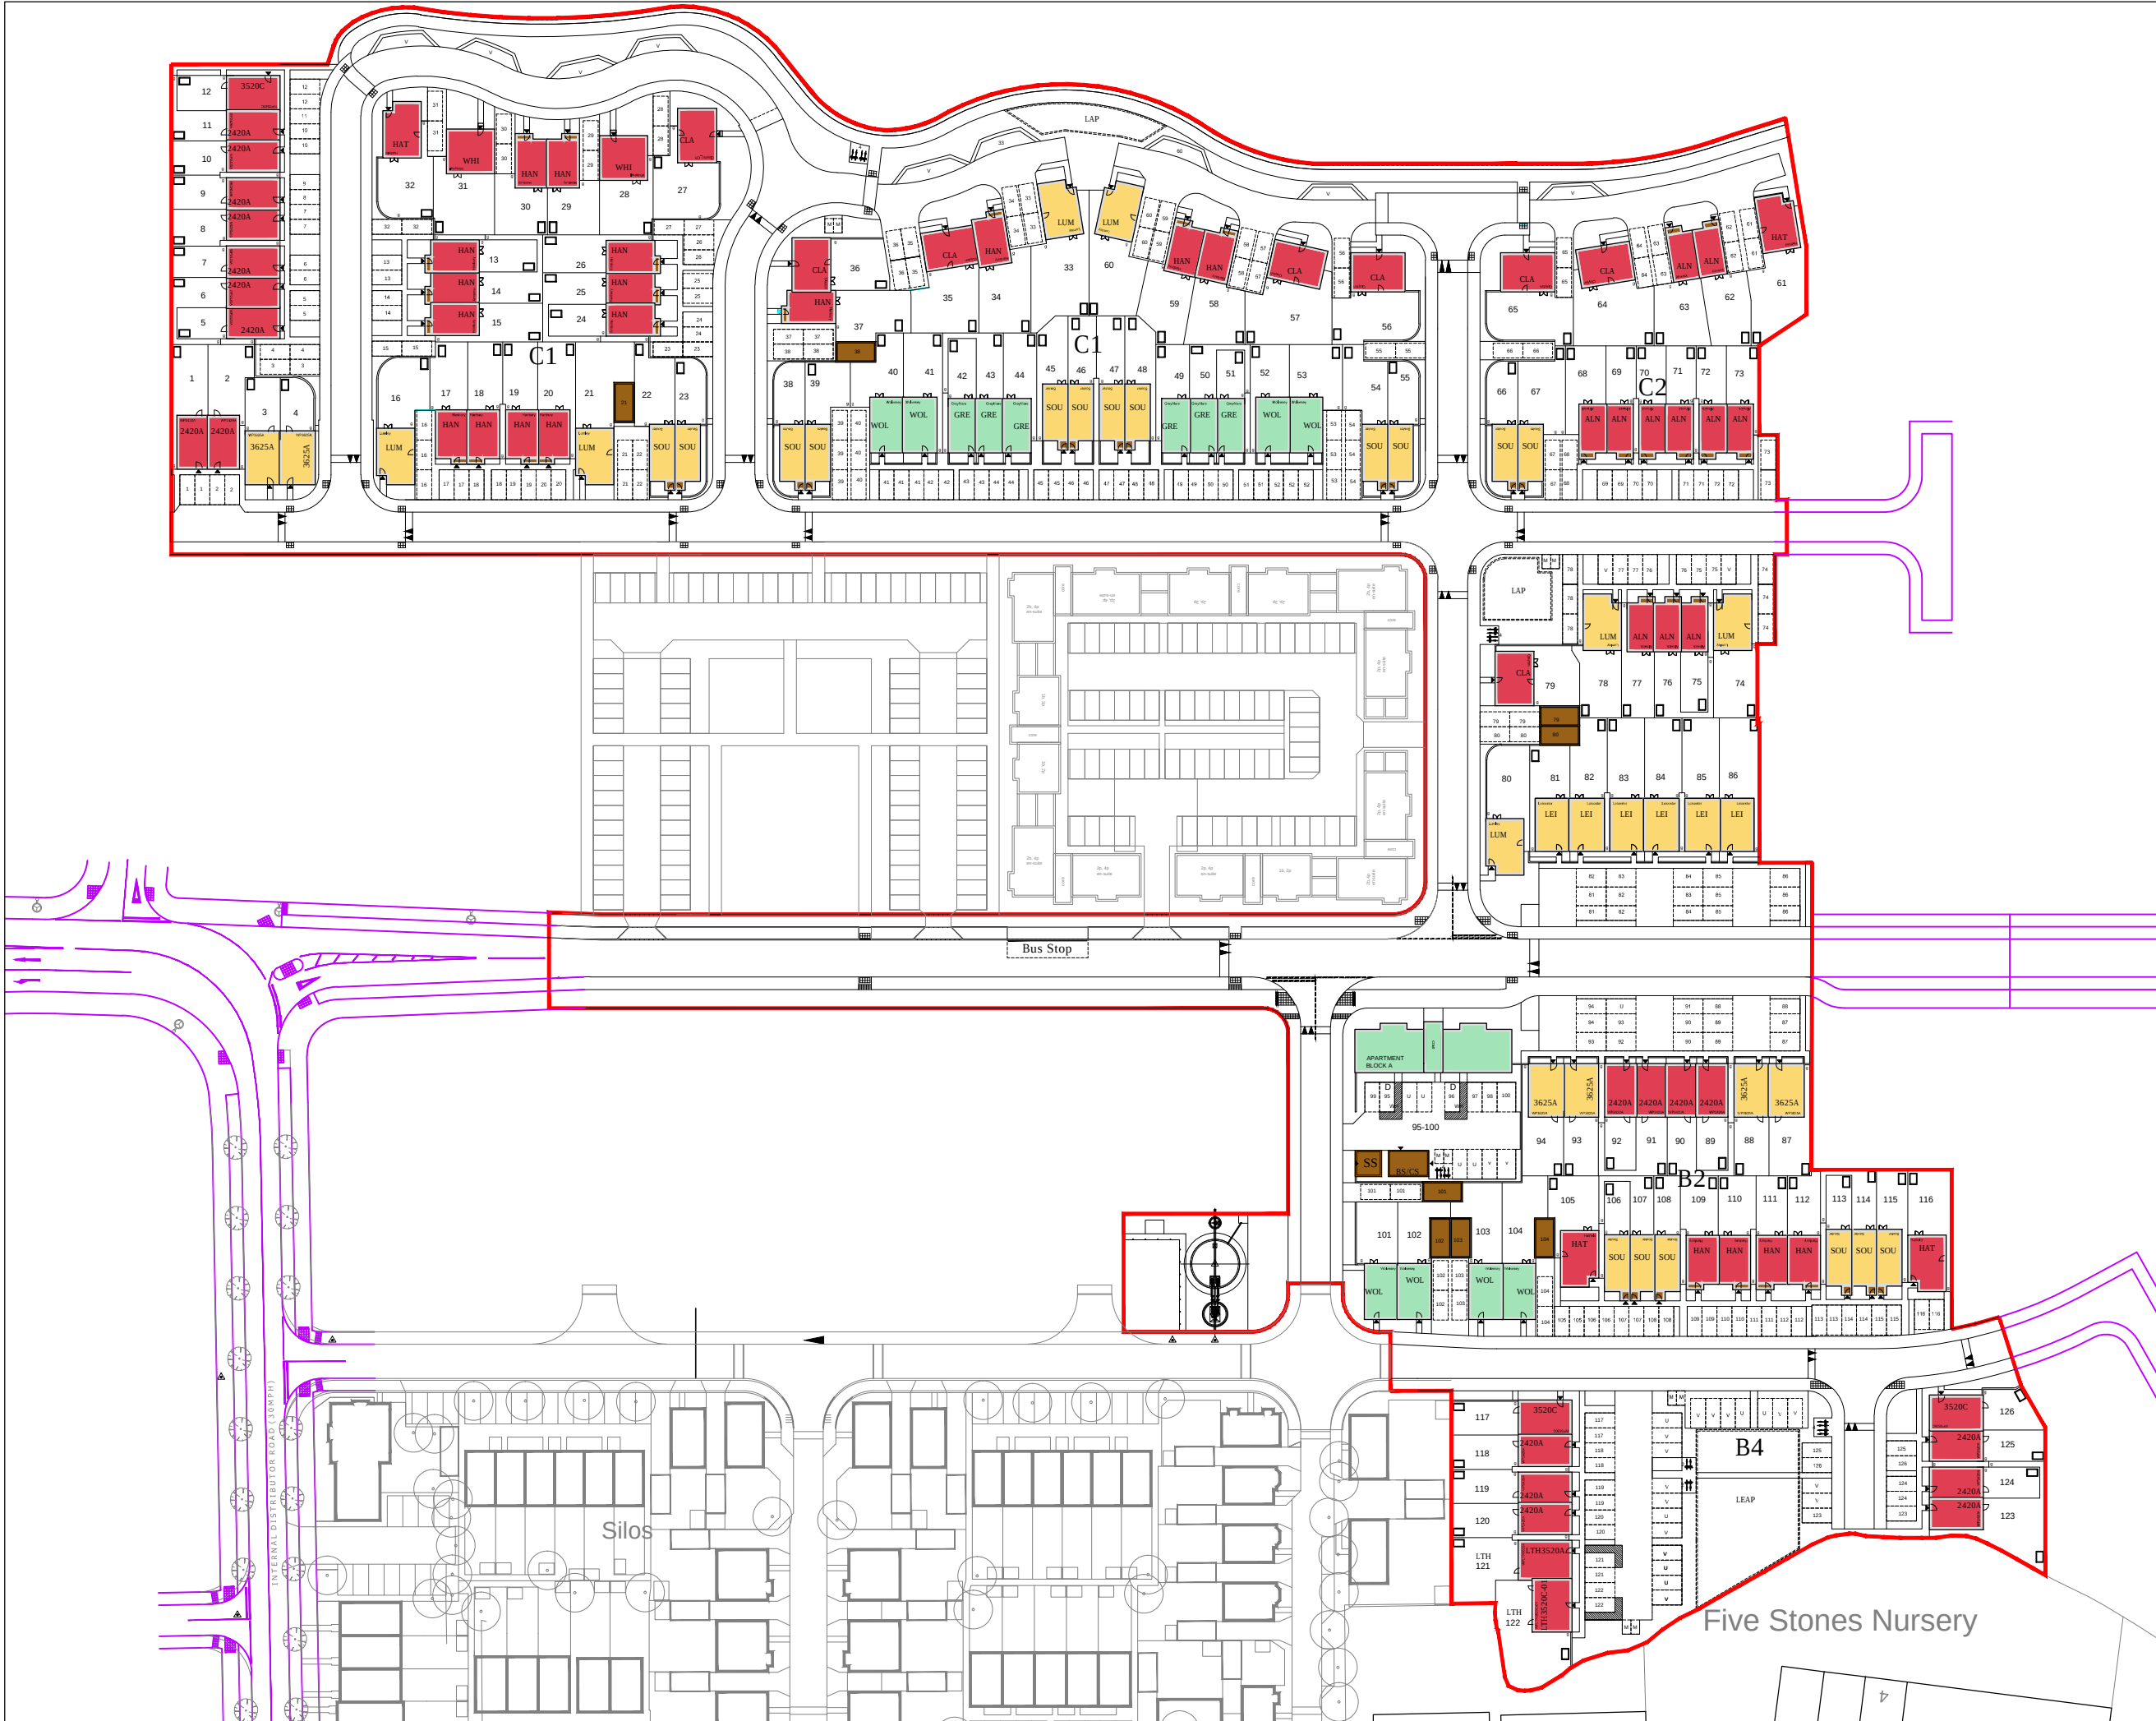

LEGEND - STOREY HEIGHTS

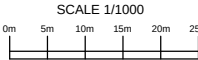

D	Additional tree planting shown / re-instated along the Main Rd/Estate roads and Private roads as proposed on original Design Framework Doc.	07.12.17
C	Parking revised to show additional tree planting between plots 70,71,76,108,109,112,113,116,120, 124 & 126.	30.11.17
B	Main Road parking revised to show parking courts. Additional parking spaces provided. LAP area amended. Plots 51 - 54 moved slightly.	27.10.17
A	Drawing revised to reflect layout changes. Turning heads to plots 33, 60 & 61 extended as advised by Engineer. Plots 27 - 32 shifted slightly to accommodate separation between units and their parking provision. Clayton (p.27) rotated to make rear garden more efficient.	05.09.2017
Rev		Date

**PERSIMMON**
Together, we make a home

Persimmon Homes Thames Valley
Persimmon House, Knoll Road,
Camberley, Surrey GU15 3TQ
Tel: 01276 808080

Site:	Date:
Phase 2 Littlehampton	February 2017
Scale:	1:1000 @ A3
Org No:	543_PL_SITE LAYOUT_103

Drawing Title:	Drawn:
Site Layout - STOREY HEIGHTS	KJ/AT
Drawing Status:	Rev:
SUBMITTED	D

