


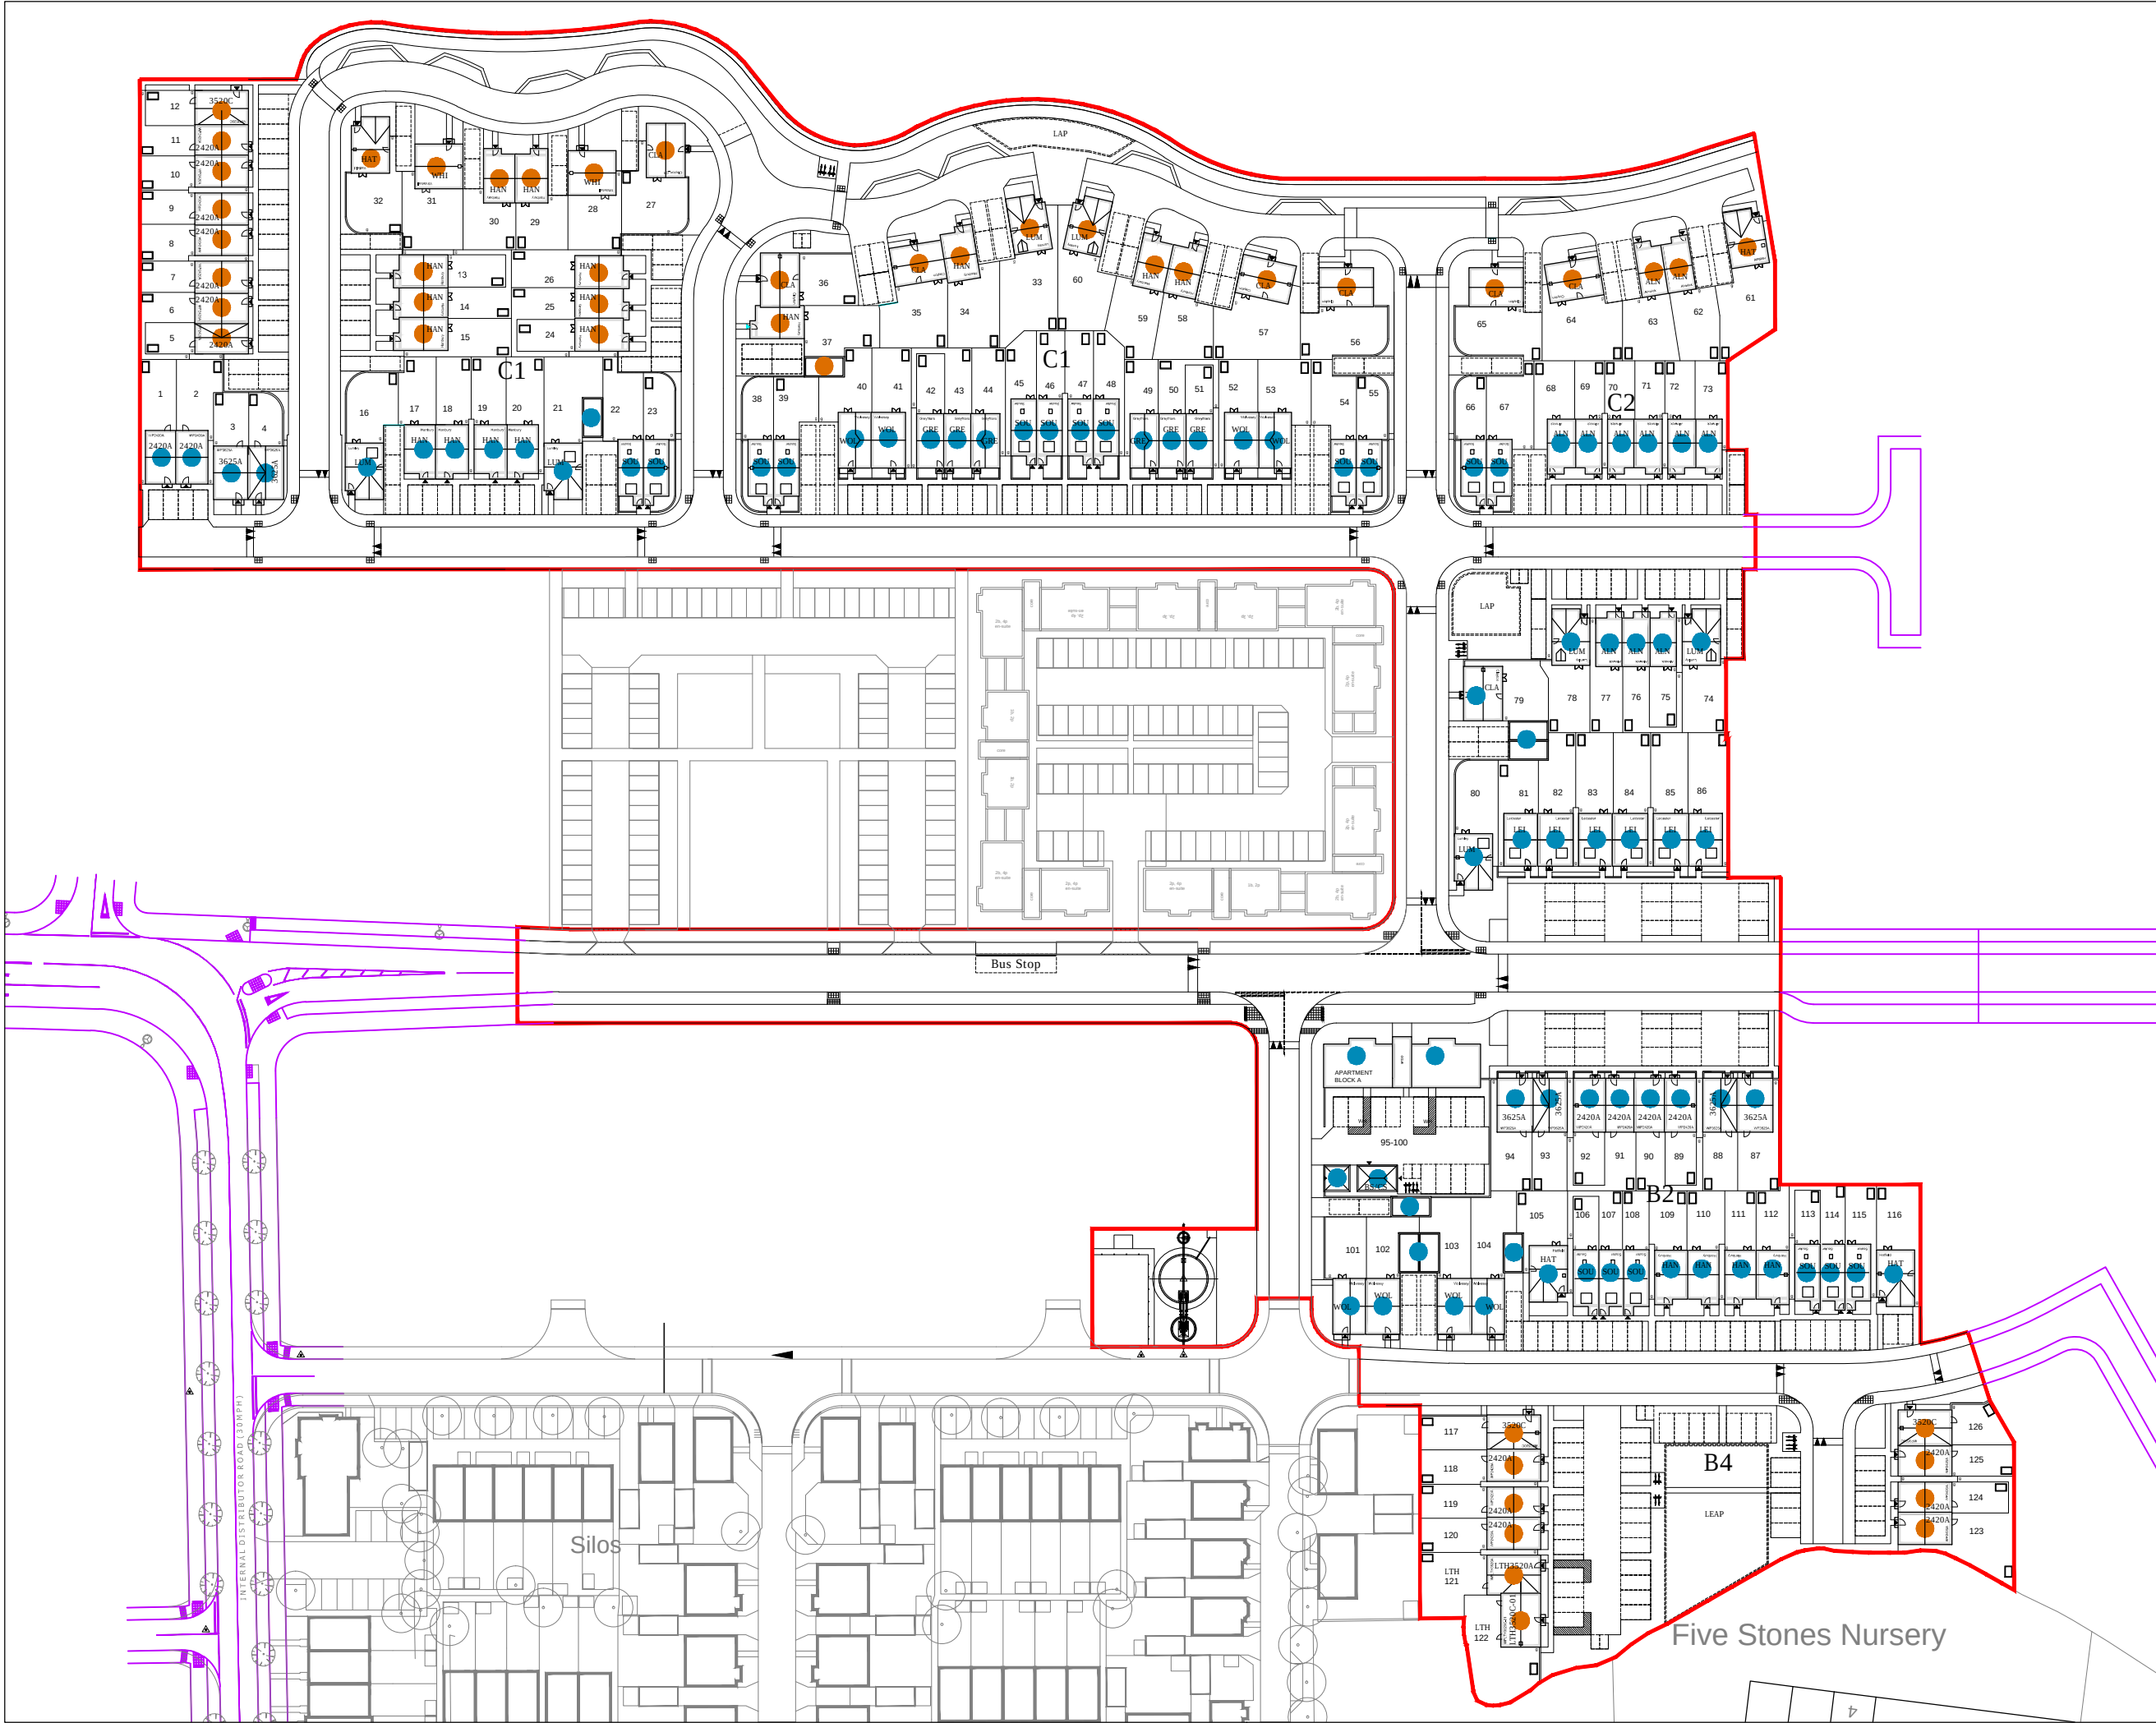


LEGEND - ROOF FINISHES

Imreys
Beauvoise Slate
HP17 (or similar)



Imreys
Beauvoise Slate
HP10 (or similar)

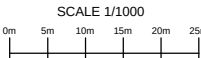

E	Additional tree planting shown / re-installed along the Main Rd Estate roads and Private roads as proposed on original Design Framework Doc.	07.12.17
D	Parking revised to show additional tree planting between plots 70, 71, 76, 108, 109, 112, 113, 116, 120, 124 & 126.	30.11.17
C	Main Road parking revised to show parking courts. Additional parking spaces provided. LAP area amended. Plots 81 - 94 moved slightly.	27.10.17
B	Drawing revised to reflect layout changes. Turning heads to plots 33, 40 & 41 extended as advised by Engineer. Plots 27 - 32 shifted slightly to accommodate separation between units and their parking provision. Clayton (p.27) rotated to make rear garden more efficient.	05.09.2017
A	Site layout revised to accommodate LA comments.	07.07.2017
Rev		Date

 **PERSIMMON**
Together, we make a home

Persimmon Homes Thames Valley
Persimmon House, Knoll Road,
Camberley, Surrey GU15 3TQ
Tel: 01276 808080

Site:	Date:
Phase 2 Littlehampton	February 2017
Scale:	1:1000 @ A3
Org No:	543_PL_SITE LAYOUT_106

Drawing Title:	Site Layout - ROOF FINISHES
Drawing Status:	Drawn:
SUBMITTED	KJ
	Rev:
	E