



LEGEND - WALL FINISHES - BRICK
Forttera or similar

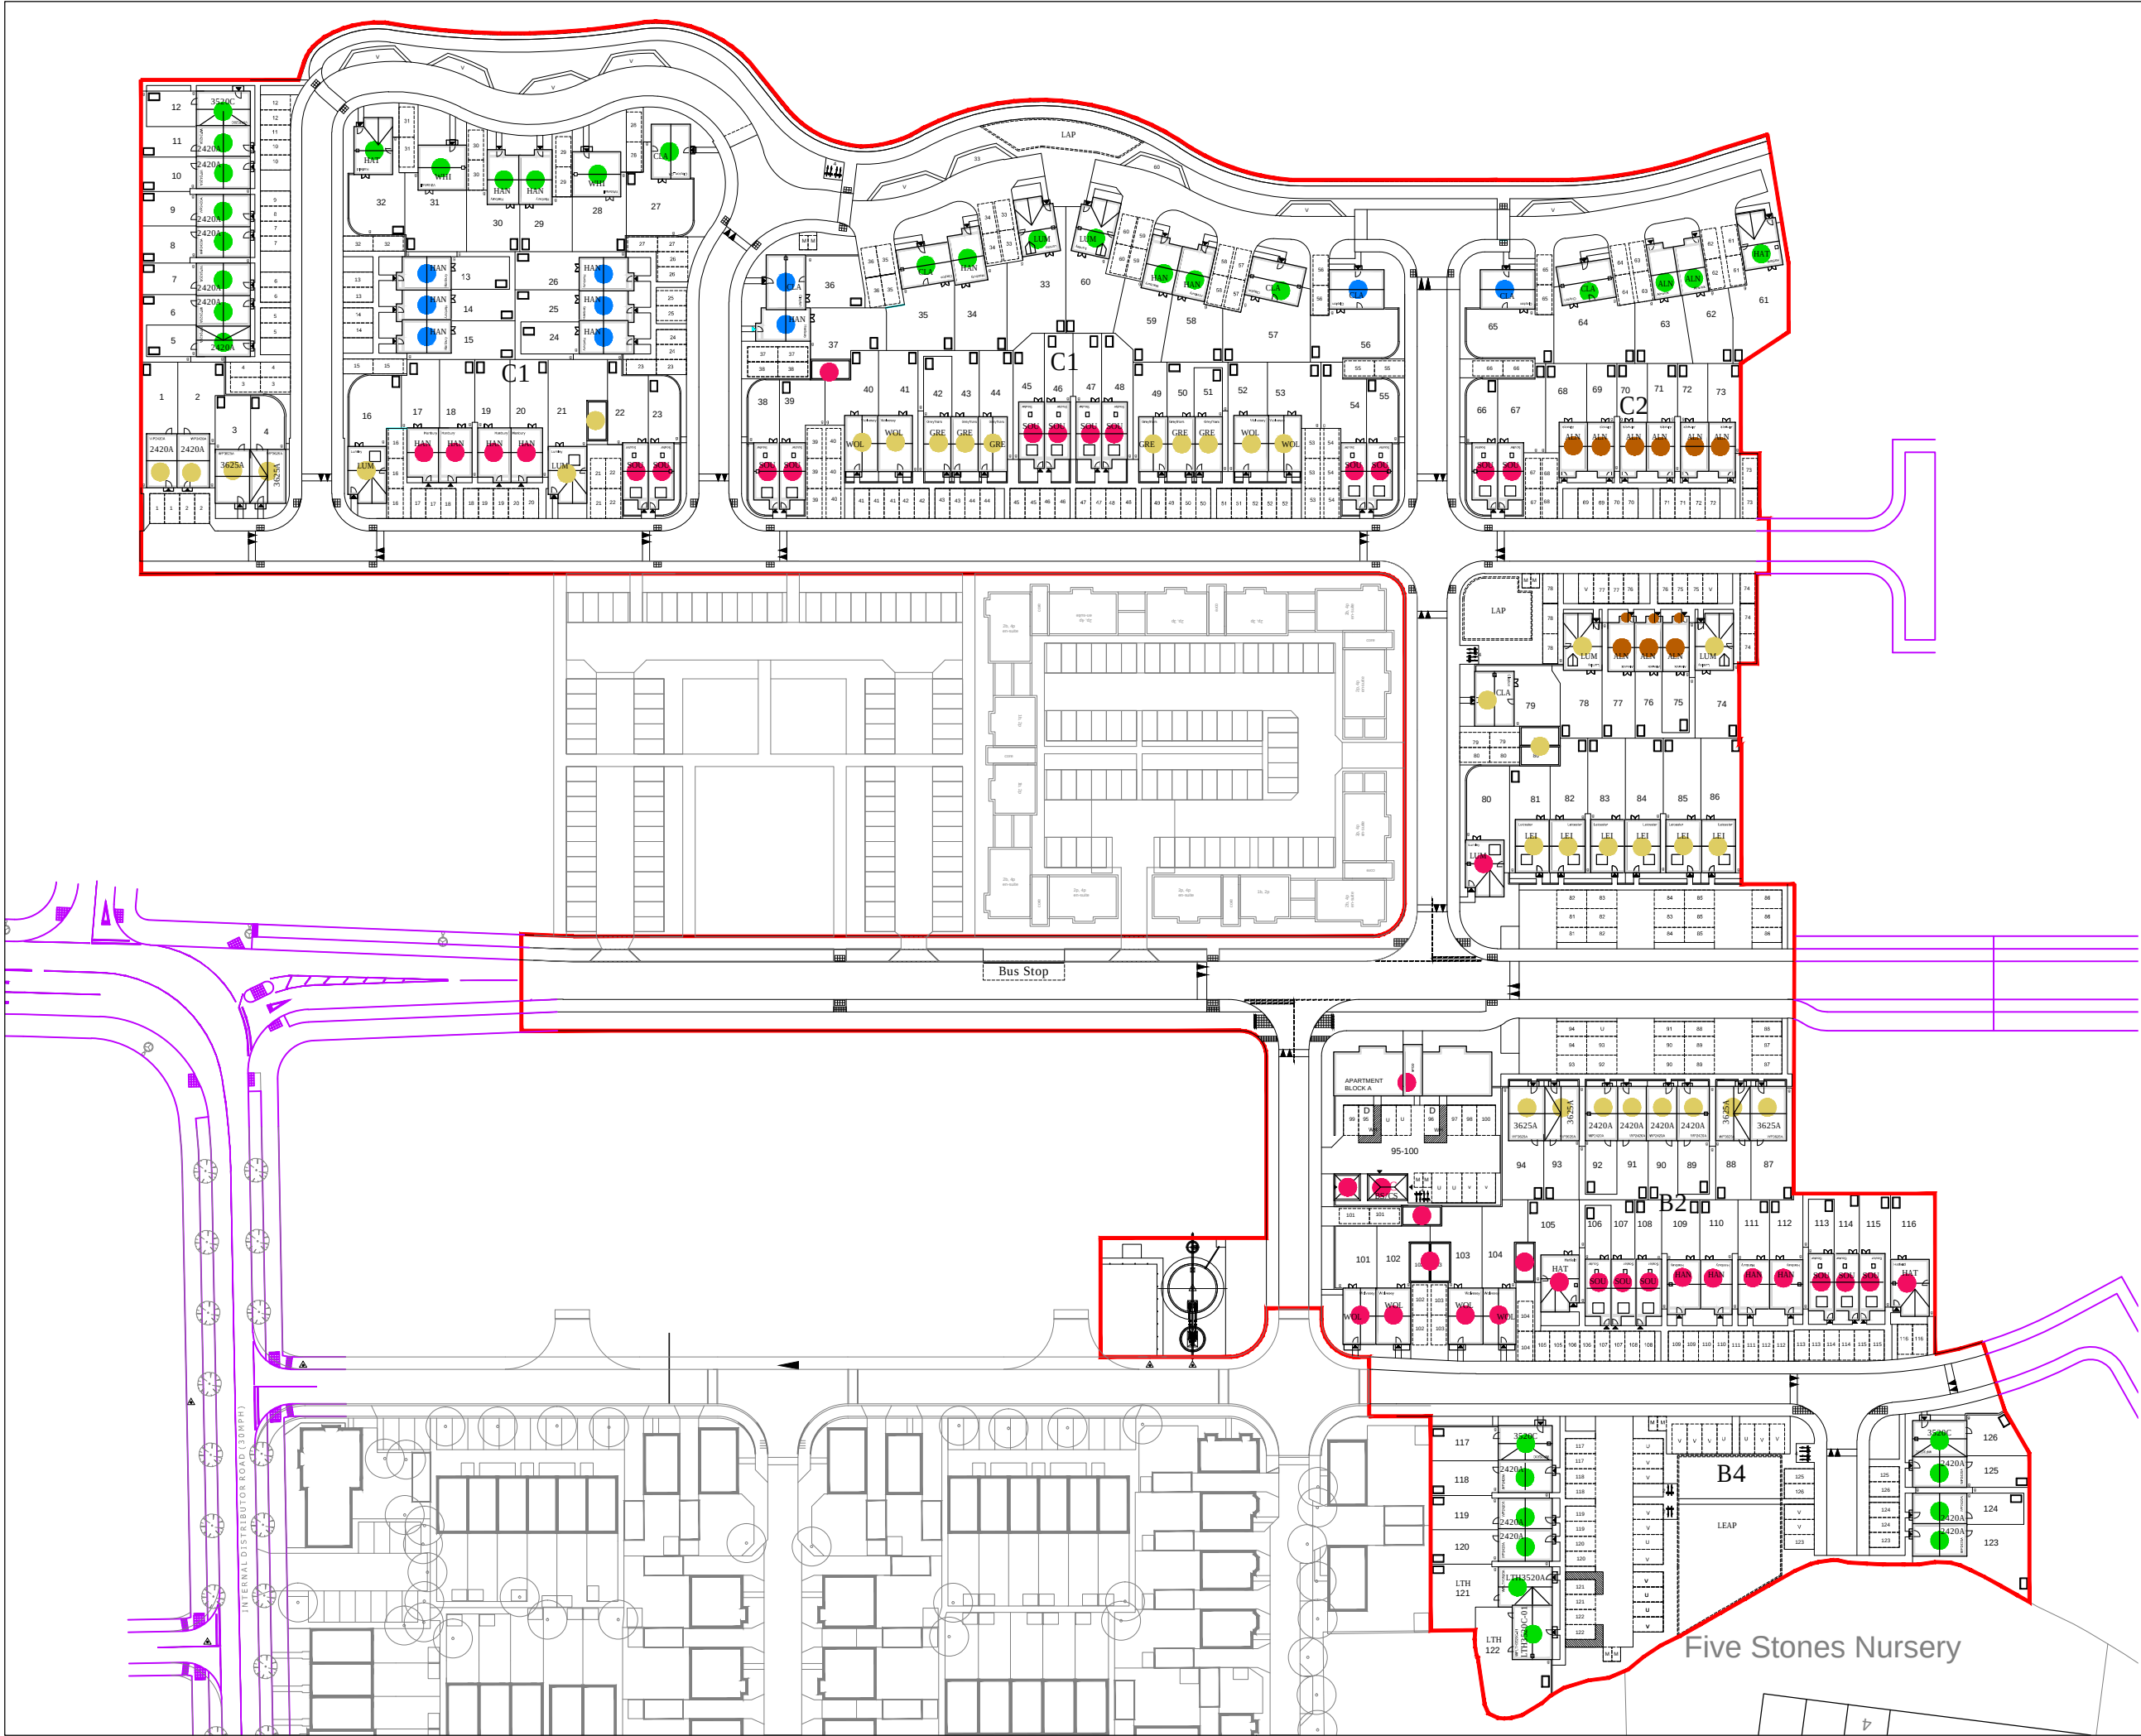

SCALE 1/1000
0m 5m 10m 15m 20m 25m

E	Additional tree planting shown / re-instated along the Main Rd Estate roads and Private roads as proposed on original Design Framework Doc.	07.12.17
D	Parking revised to show additional tree planting between plots 70, 71, 76, 108, 109, 112, 113, 116, 120, 124 & 126.	30.11.17
C	Main Road parking revised to show parking courts. Additional parking spaces provided. LAP area amended. Plots 81 - 94 moved slightly.	27.10.17
B	Drawing revised to reflect layout changes. Turning heads to plots 53, 60 & 61 extended as advised by Engineers. Plots 27 - 32 shifted slightly to accommodate separation between units and their parking provision. Clayton (p.27) rotated to make rear garden more efficient.	05.09.2017
A	Site layout revised to accommodate LA comments.	07.07.2017
Rev		Date

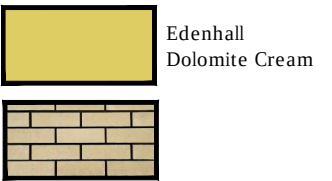

Persimmon Homes Thames Valley
Persimmon House, Knoll Road,
Camberley, Surrey GU15 3TQ
Tel: 01276 808080

Site:	Phase 2 Littlehampton	Date:	February 2017
Scale:	1:1000 @ A3	Org No:	543_PL_SITE LAYOUT_107

Drawing Title:
**EXTERNAL WALL FINISHES
BRICK**

Drawing Status:	SUBMITTED	Drawn:	KJ
		Rev:	E