
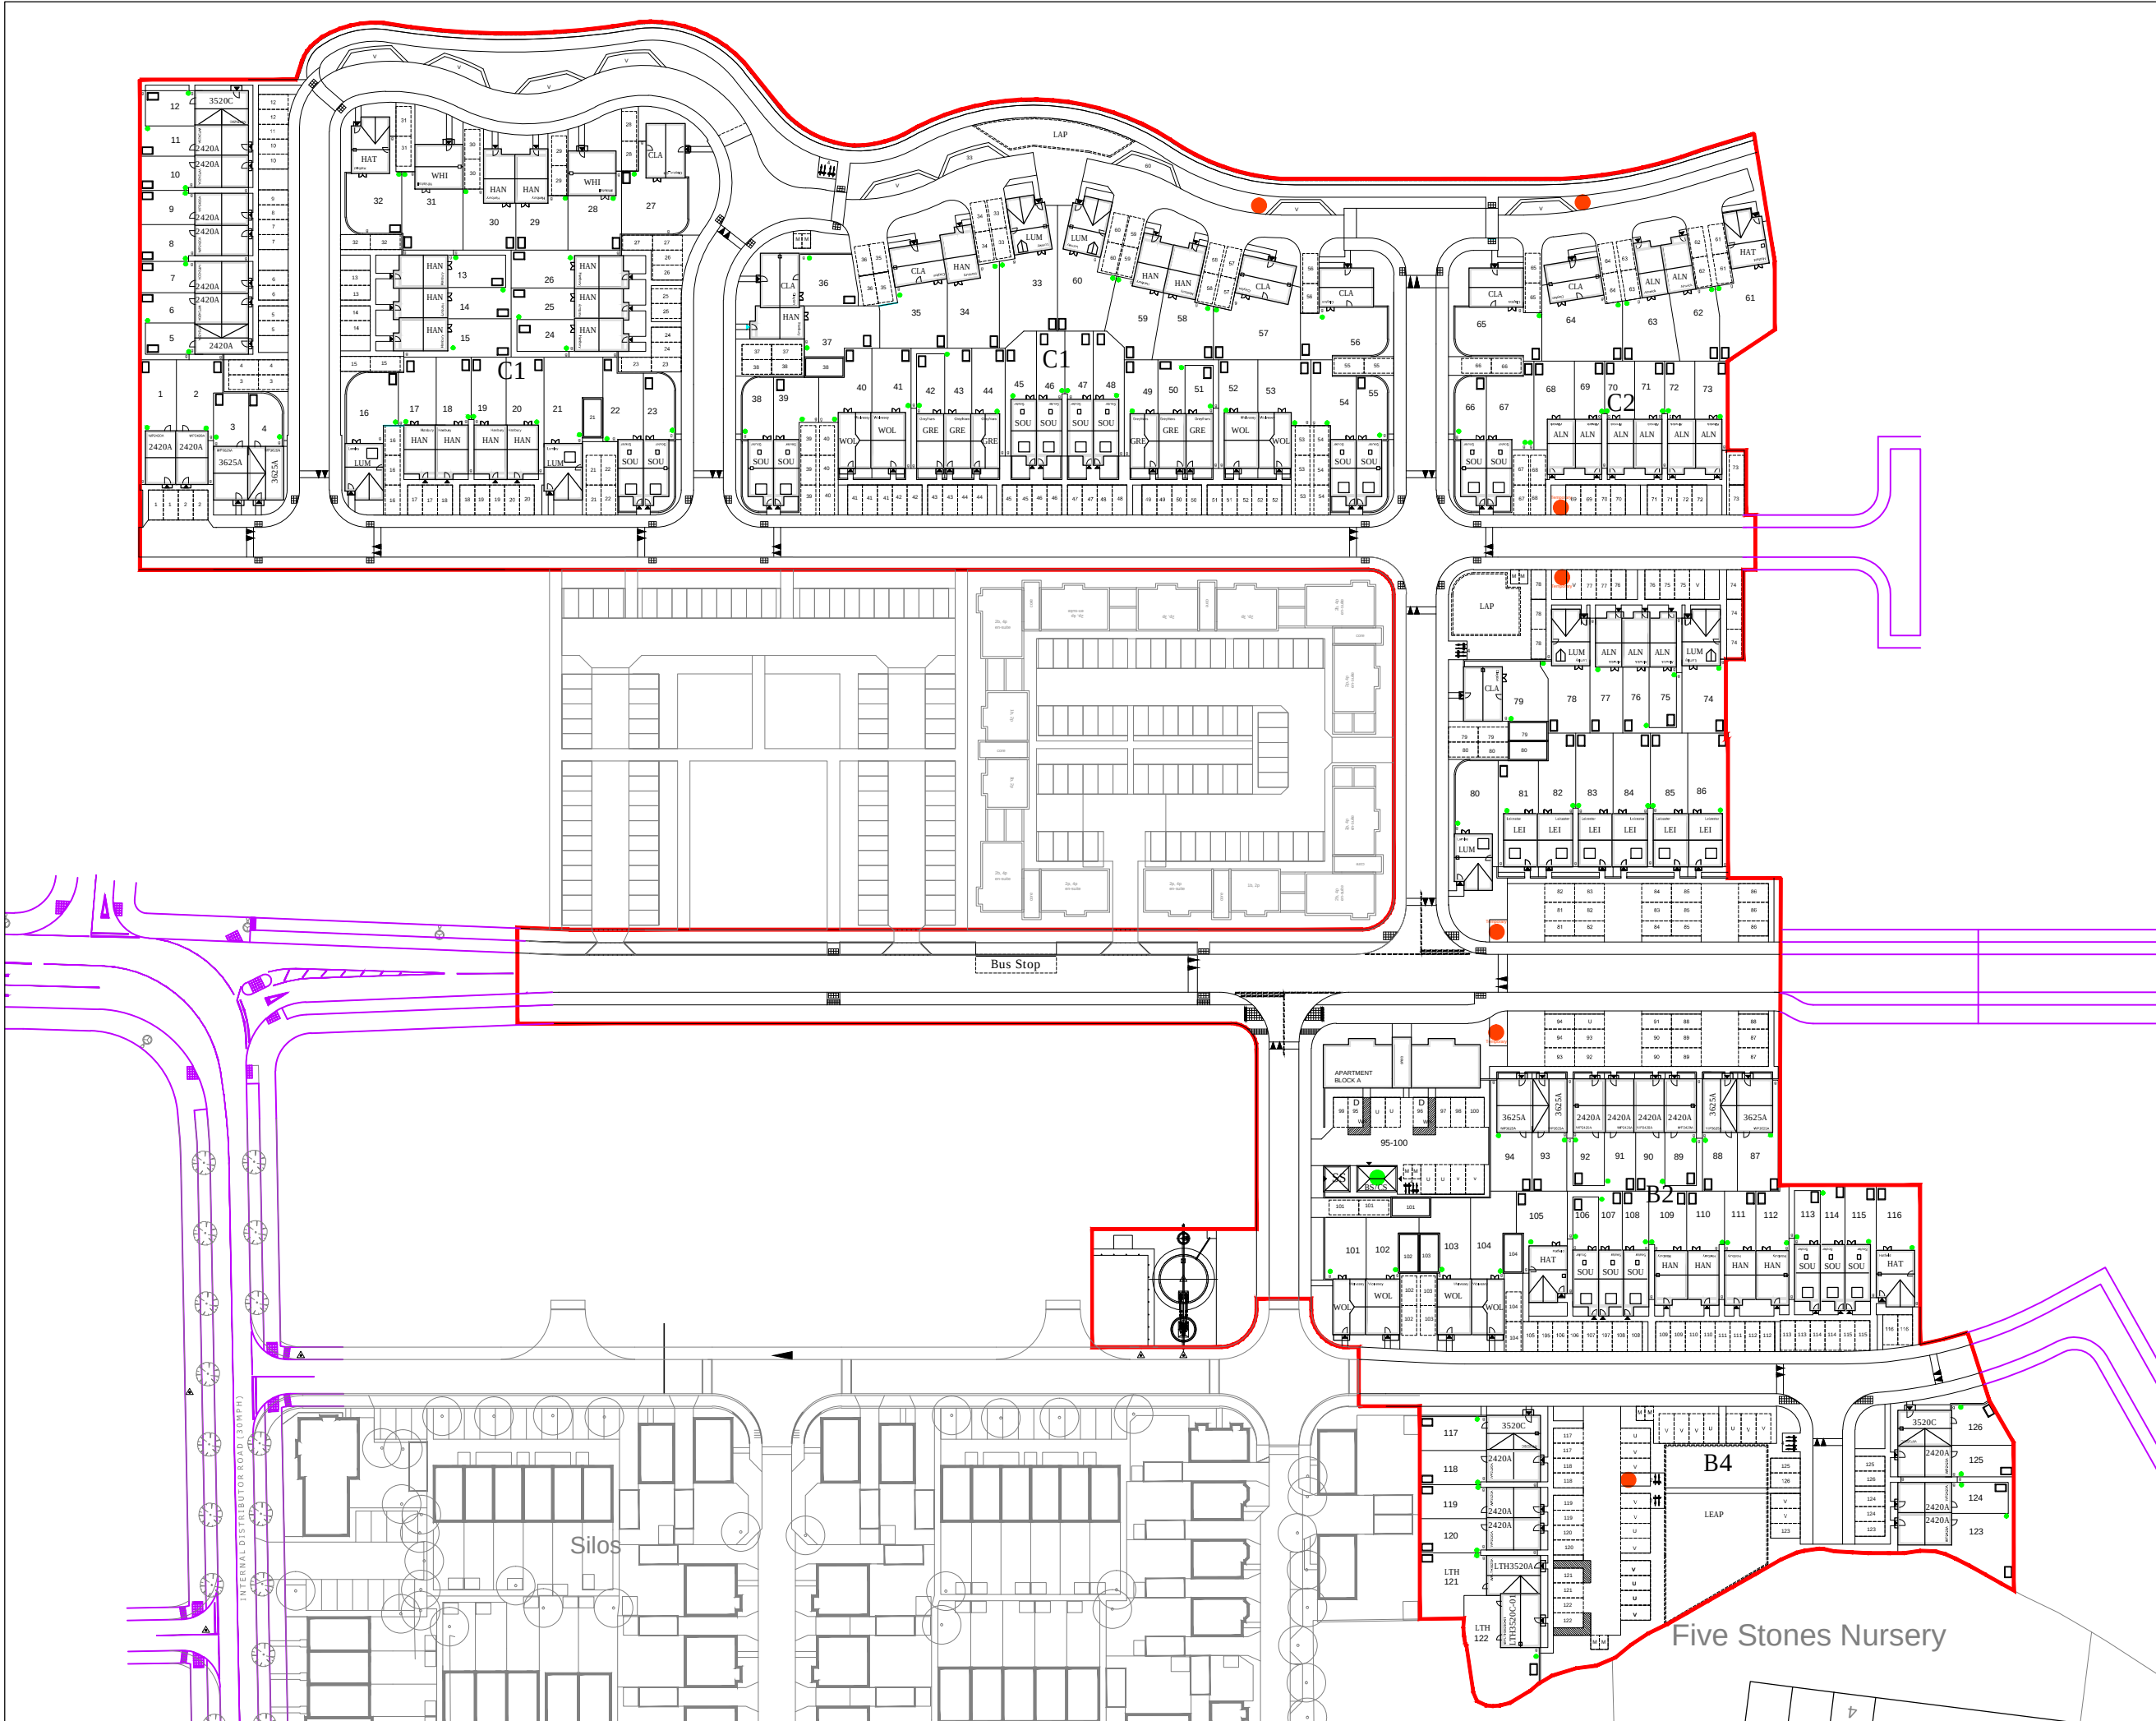


BIN COLLECTION LEGEND:

- Private bin storage in rear garden
- Apartments bin / bike storage
- RCP
- Temporary RCP

BIKE STORAGE LEGEND:

- Possible location for 1.2x1.8m Shed for cycle storage

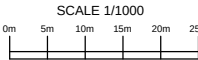

D	Additional tree planting shown / re-instated along the Main Rd/Estate roads and Private roads as proposed on original Design Framework Doc.	07.12.17
C	Parking revised to show additional tree planting between plots 70,71,76,108,109,112,113,116,120, 124 & 126.	30.11.17
B	Main Road parking revised to show parking courts. Additional parking spaces provided. LAP area amended. Plots 51, 54 moved slightly.	27.10.17
A	Drawing revised to reflect layout changes. Turning heads to plots 33, 60 & 61 extended as advised by Engineer. Plots 27 - 32 shifted slightly to accommodate separation between units and their parking provision. Clayton (p.27) rotated to make rear garden more efficient.	05.09.2017
Rev		Date
PERSIMMON Together, we make a home Persimmon Homes Thames Valley Persimmon House, Knoll Road, Camberley, Surrey GU15 3TQ Tel: 01276 808080		
Site: Phase 2 Littlehampton		Date: February 2017
		Scale: 1:1000 @ A3
		Org No: 543_PL_SITE LAYOUT_108
Drawing Title: Site Layout - BIN COLLECTION		
Drawing Status: SUBMITTED		Drawn: KJ
		Rev: D