

Persimmon Homes

North Littlehampton: Parcel C1 and part Parcels B2, B4 and C2

Landscape Layout LA100

Key

- Site boundary
- Existing vegetation retained
- Vegetation to be removed

Soft landscape proposals

- Tree planting: refer drawing LA101 for details and tree and hedge plant schedule. Note: where trees are positioned within narrow planting areas, an underground cellular / structure will be necessary to achieve minimum 8 cubic metres of soil (per tree).
- Shrub planting: refer to drawing LA104 for plant schedule
- Native hedge planting with post and wire fence through centre of hedge: refer to drawing LA101 for details and the plant schedule.
- Climbing plants: refer to LA104 for plant schedule
- Species rich turf: refer to LA101 for specification
- Amenity grass: refer to LA101 for specification

Hard landscape proposals

- Parking bays: tarmac or block paving (Bracken colour)
- Private paths: Marshalls slab paving (Buff colour)
- Shared / private driveways: Marshalls block paving (Bracken colour)
- Raised junction: Marshalls block paving (Brindle colour)
- Tree grille: Refer to drawing LA108
- LEAP: Refer to drawing LA106 for equipment and surface finish
- Bench: Refer to drawing LA106


Ecology

- Log piles: refer to Ecosa report

Boundaries - refer to sheets LA101-LA107

0 5 10 15 20 25 50 metres

Scale 1:500 @ A1

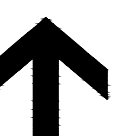

North

A088461 LA100-108[J].dwg

7 Dec 2017

5th Floor, Longcross Court, 47 Newport Road, Cardiff CF24 0AD
Tel: +44 (0) 29 2082 9000 Fax: +44 (0) 29 2045 5321
Email: info@wyg.com www.wyg.com

Based upon Ordnance Survey data with the permission of Ordnance Survey on behalf of the Controller of her Majesty's Stationery Office, © Crown copyright. WYG Environment Planning Transport Limited 2017. License no: AR 1000 17603

© WYG Environment Planning Transport Limited 2017. Registered in England Number: 3050297

Close board timber fence 1.8m high

Estate railings around LAP with black gate

Close board timber fence 1.8m high

IP 125mmPE 11

Estate railings around LAP with black gate

Close board timber fence 1.8m high

Close board timber fence 1.8m high

Close board timber fence 1.8m high

Close board timber fence 1.8m high


Close board timber fence 1.8m high

Bow top style fence around LEAP with self-closing gates






Hedge planting with post and wire fence through centre of hedge

North Littlehampton: Parcel
C1 and part Parcels B2, B4 and C2






Key

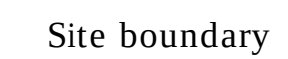


Tree planting: refer drawing LA101 for details
and tree and hedge plant schedule

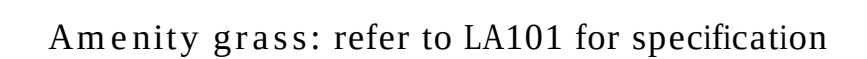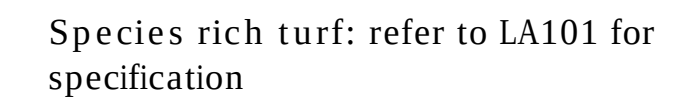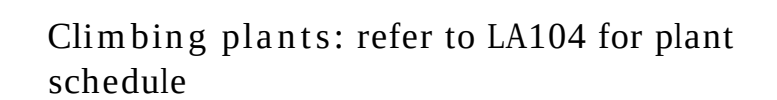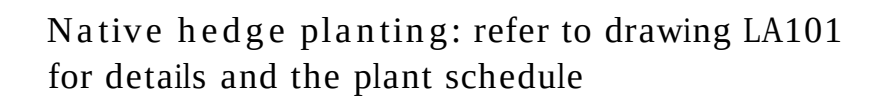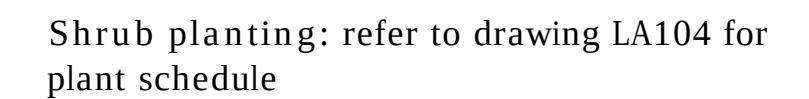

Timber fence 1.8m high: refer drawing LA107
for details

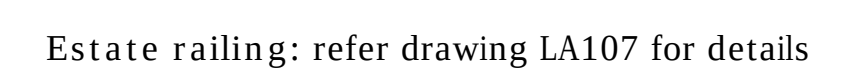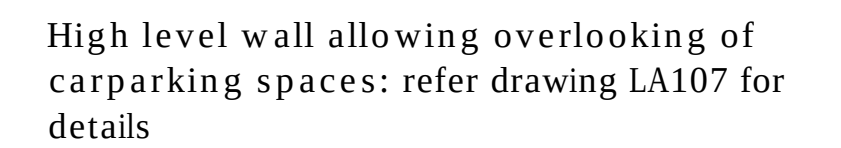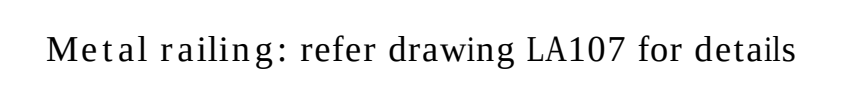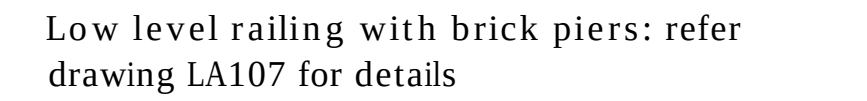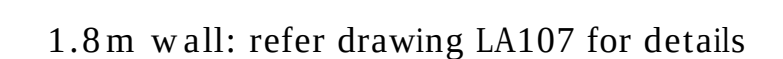

Log piles: refer to Ecosa report

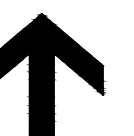

North

5th Floor, Longcross Court, 47 Newport Road, Cardiff CF24 0AD
Tel: +44 (0) 29 2082 9000 Fax: +44 (0) 29 2045 5321
Email: info@wyg.com www.wyg.com

Based upon Ordnance Survey data with the permission of Ordnance Survey on behalf of the Controller of her Majesty's Stationery Office, © Crown copyright. WYG Environment Planning Transport Limited 2017. License no: AR 1000 17603


Native hedge	Species	Specification	Height	Density
62 No.	<i>Clematis vitalba</i>	Several shoots :2 brks :C	60-80cm	0.3Cr Double Staggered at 0.25m off
407 No.	<i>Corylus avellana</i>	1+1 or 1/1 : Branched :2 brks :B	40-60cm	0.3Cr Double Staggered at 0.25m off
407 No.	<i>Crataegus monogyna</i>	1+1 or 1/1 : Transplant - seed raised :B	40-60cm	0.3Cr Double Staggered at 0.25m off
103 No.	<i>Elaeagnus europaea</i>	1+1 or 1/1 : Branched :2 brks :B	60-80cm	0.3Cr Double Staggered at 0.25m off
396 No.	<i>Ilex aquifolium</i>	C : Leader and lateral :B	60-80cm	0.3Cr Double Staggered at 0.25m off
103 No.	<i>Ligustrum vulgare</i>	1+1 or 1/1 : Branched :3 brks :B	60-80cm	0.3Cr Double Staggered at 0.25m off
143 No.	<i>Prunus spinosa</i>	1+1 or 1/1 : Branched :2 brks :B	40-60cm	0.3Cr Double Staggered at 0.25m off
103 No.	<i>Rosa canina</i>	1+1 or 1/1 : Branched :3 brks :B	60-80cm	0.3Cr Double Staggered at 0.25m off
103 No.	<i>Sambucus nigra</i>	1+1 or 1/1 : Branched :3 brks :B	60-80cm	0.3Cr Double Staggered at 0.25m off
264 No.	<i>Salix purpurea</i>	1+1 or 1/1 : Transplant - seed raised :B	60-80cm	0.3Cr Double Staggered at 0.25m off
103 No.	<i>Viburnum lanata</i>	1+2 or 1/2 : Branched :3 brks :B	60-80cm	0.3Cr Double Staggered at 0.25m off
Total :2044 No.				

Persimmon Homes



North Littlehampton: Parcel C1 and part Parcels B2, B4 and C2

Proposed planting: LA102
2 of 5



Key

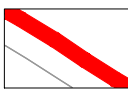-  Site boundary
-  Existing vegetation retained

Soft landscape proposals

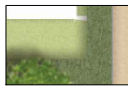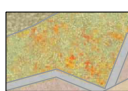-  Tree planting: refer drawing LA101 for details and tree and hedge plant schedule
-  Shrub planting: refer to drawing LA104 for plant schedule
-  Native hedge planting: refer to drawing LA101 for details and the plant schedule
-  Climbing plants: refer to LA104 for plant schedule
-  Species rich turf: refer to LA101 for specification
-  Amenity grass: refer to LA101 for specification

Boundary treatments

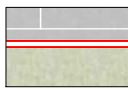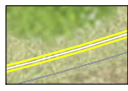-  Timber fence 1.8m high: refer drawing LA107 for details
-  1.8m wall: refer drawing LA107 for details
-  Low level wall: refer drawing LA107 for details
-  Low level railing with brick piers: refer drawing LA107 for details
-  Metal railing: refer drawing LA107 for details
-  High level wall allowing overlooking of carparking spaces: refer drawing LA107 for details
-  Estate railing: refer drawing LA107 for details

Ecology

-  Log piles: refer to Ecosa report

0 5 10 15 20 25 metres

Scale 1:250 @ A1

A088461 LA100-109 Rev [J].dwg 7 December 2017

5th Floor, Longcross Court, 47 Newport Road, Cardiff CF24 0AD
Tel: +44 (0) 29 2082 9000 Fax: +44 (0) 29 2045 5321
Email: info@wyg.com www.wyg.com

Based upon Ordnance Survey data with the permission of Ordnance Survey on behalf of the Controller of her Majesty's Stationery Office, © Crown copyright. WYG Environment Planning Transport Limited 2017. License no: AR 1000 17603
© WYG Environment Planning Transport Limited 2017. Registered in England Number: 3050297




Persimmon Homes

North Littlehampton: Parcel C1 and part Parcels B2, B4 and C2

Proposed planting: LA103
3 of 5

Key

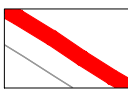

Site boundary



Existing vegetation retained

Soft landscape proposals



Tree planting: refer drawing LA101 for details and tree and hedge plant schedule




Shrub planting: refer to drawing LA104 for plant schedule



Native hedge planting: refer to drawing LA101 for details and the plant schedule



Climbing plants: refer to LA104 for plant schedule

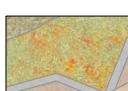


Species rich turf: refer to LA101 for specification



Amenity grass: refer to LA101 for specification

Boundary treatments

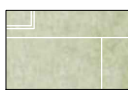

Timber fence 1.8m high: refer drawing LA107 for details



1.8m wall: refer drawing LA107 for details




Low level wall: refer drawing LA107 for details



Low level railing with brick piers: refer drawing LA107 for details



Metal railing: refer drawing LA107 for details

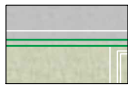

High level wall allowing overlooking of carparking spaces: refer drawing LA107 for details



Estate railing: refer drawing LA107 for details

Ecology



Log piles: refer to Ecosa report



North Littlehampton: Parcel
C1 and part Parcels B2, B4 and C2

Key


- 
- Site boundary
- Existing vegetation retained

	Tree planting: refer drawing LA101 for details and tree and hedge plant schedule
	Shrub planting: refer to drawing LA104 for plant schedule
	Native hedge planting: refer to drawing LA101 for details and the plant schedule

- | | |
|---|---|
|  | Climbing plants: refer to LA104 for plant schedule |
|  | Species rich turf: refer to LA101 for specification |
|  | Amenity grass: refer to LA101 for specification |

	Timber fence 1.8m high: refer drawing LA107 for details
	1.8m wall: refer drawing LA107 for details
	Low level wall: refer drawing LA107 for details
	Low level railing with brick piers: refer drawing LA107 for details

	Metal railing: refer drawing LA107 for details
	High level wall allowing overlooking of carparking spaces: refer drawing LA107 for details
	Estate railing: refer drawing LA107 for details

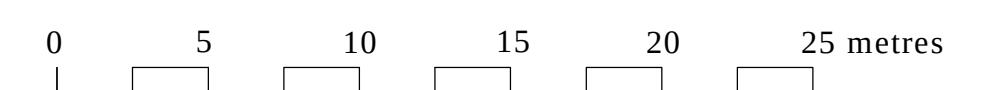 Log piles: refer to Ecosa report

North

5th Floor, Longcross Court, 47 Newport Road, Cardiff CF24 0AD
Tel: +44 (0) 29 2082 9000 Fax: +44 (0) 29 2045 5321
Email: info@wyg.com www.wyg.com

Based upon Ordnance Survey data with the permission of Ordnance Survey on behalf of the Controller of her Majesty's Stationery Office, © Crown copyright. WYG Environment Planning Transport Limited 2017. License no: AR 1000 17603

© WYG Environment Planning Transport Limited 2017. Registered in England Number: 3050297

Plant Schedule

Shrubs						
Number	Abbreviation	Species	Height	Specification	Pot Size	Density
510 No.	CHOTE	<i>Cornus ternata</i>	40-60cm	Bushy :5 brks :C	5-7.5L	0.7Ctr
173 No.	CaS	<i>Cornus alba</i> 'Sibirica'	80-100cm	Branched :5 brks :C	10L	0.7Ctr
31 No.	Cav	<i>Corylus avellana</i>	60-80cm	Branched :3 brks :C	3L	Counterc
415 No.	EFdsB	<i>Euonymus fortunei</i> 'Dart's Blanket'	30-40cm	Bushy :5 brks :C	3L	0.5Ctr
465 No.	EFEG	<i>Euonymus fortunei</i> 'Emerald Gaiety'	30-40cm	Bushy :9 brks :C	5-7.5L	0.5Ctr
272 No.	HEB.RE	<i>Hebe</i> 'Red Edge'	30-40cm	Bushy :7 brks :C	5-7.5L	0.5Ctr
360 No.	HEBRA	<i>Hebe kakeiensis</i>	30-40cm	Bushy :7 brks :C	5-7.5L	0.5Ctr
297 No.	LaH	<i>Lavandula angustifolia</i> 'Hidcote'	30-40cm	Bushy :7 brks :C	5-7.5L	0.5Ctr
53 No.	OLEHA	<i>Olearia x haastii</i>	40-60cm	Bushy :5 brks :C	5-7.5L	0.7Ctr
162 No.	PAF	<i>Potentilla fruticosa</i> 'Abbotswood'	30-40cm	Bushy :5 brks :C	5-7.5L	0.6Ctr
299 No.	PIOL	<i>Prunus laurocerasus</i> 'Otto Luyken'	40-60cm	Bushy :5 brks :C	5-7.5L	0.6Ctr
728 No.	ROSOFMIJU	<i>Rosmarinus</i> offi. 'Miss Jessop's Upright'	30-40cm	Bushy :4 brks :C	3L	0.45Ctr
33 No.	SJAW	<i>Spiraea japonica</i> 'Anthony Waterer'	40-60cm	Branched :7 brks :C	5-7.5L	0.5Ctr
164 No.	SJAW	<i>Spiraea japonica</i> 'Anthony Waterer'	40-60cm	Branched :7 brks :C	5-7.5L	0.6Ctr
95 No.	VIBRH	<i>Viburnum rhytidophyllum</i>	60-80cm	Branched :5 brks :C	10L	0.7Ctr
286 No.	VINMI	<i>Vinca minor</i>		C	3L	0.4Ctr

Herbaceous					
Number	Abbreviation	Species	Specification	Pot Size	Density
70 No.	SEDSP	<i>Sedum spectabile</i>	C	3L	0.4Ctr
552 No.	ACHMO	<i>Achillea 'Moonshine'</i>	C	3L	0.4Ctr

Climbers					
Number	Abbreviation	Species	Specification	Pot Size	Density
8 No.	HEDHE	Hedera helix	Several Shoots :3 brks :C	2L	Counted
9 No.	PARQU	Parthenocissus quinquefolia	Several Shoots :2 brks :C	3L	Counted

Grasses					
Number	Abbreviation	Species	Specification	Pot Size	Density
291 No.	CALACKF	Calamagrostis acutiflora 'Karl Foerster'	C	3-4L	0.5Ctr
291 No.	CALACKF	Calamagrostis acutiflora 'Karl Foerster'	C	3-4L	0.4Ctr

Native hedge	Species	Specification	Height	Density
62 No.	<i>Clematis vitalba</i>	Several Shoots :2 brks :C	60-80cm	0.3Ctr Double Staggered at 0.25m offset
407 No.	<i>Corylus avellana</i>	1+1 or 1/1 :Branched :2 brks :B	40-60cm	0.3Ctr Double Staggered at 0.25m offset
407 No.	<i>Crataegus monogyna</i>	1+1 or 1/1 :Transplant - seed raised :B	40-60cm	0.3Ctr Double Staggered at 0.25m offset
103 No.	<i>Euonymus europaeus</i>	1+2 :Branched :5 brks :B	60-80cm	0.3Ctr Double Staggered at 0.25m offset
306 No.	<i>Ilex aquifolium</i>	C: Leader and laterals	40-60cm	0.3Ctr Double Staggered at 0.25m offset
103 No.	<i>Ligustrum vulgare</i>	1+1 or 1/1 :Branched :3 brks :B	60-80cm	0.3Ctr Double Staggered at 0.25m offset
143 No.	<i>Prunus spinosa</i>	1+1 or 1/1 :Branched :2 brks :B	40-60cm	0.3Ctr Double Staggered at 0.25m offset
103 No.	<i>Rosa canina</i>	1+1 or 1/1 :Branched :3 brks :B	60-80cm	0.3Ctr Double Staggered at 0.25m offset
103 No.	<i>Sambucus nigra</i>	1+1 or 1/1 :Branched :3 brks :B	60-80cm	0.3Ctr Double Staggered at 0.25m offset
204 No.	<i>Sorbus aucuparia</i>	1+1 or 1/1 :Transplant - seed raised :B	60-80cm	0.3Ctr Double Staggered at 0.25m offset
103 No.	<i>Viburnum lanata</i>	1+2 or 1/2 :Branched :3 brks :B	60-80cm	0.3Ctr Double Staggered at 0.25m offset
Total :2044 No.				




Persimmon Homes


North Littlehampton: Parcel C1 and part Parcels B2, B4 and C2

Proposed planting: LA105
5 of 5

Key

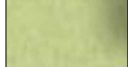-  Site boundary
-  Existing vegetation retained
-  Tree planting: refer drawing LA101 for details and tree and hedge plant schedule
-  Shrub planting: refer to drawing LA104 for plant schedule
-  Native hedge planting: refer to drawing LA101 for details and the plant schedule
-  Climbing plants: refer to LA104 for plant schedule
-  Species rich turf: refer to LA101 for specification
-  Amenity grass: refer to LA101 for specification

Boundary treatments

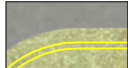-  Timber fence 1.8m high: refer drawing LA107 for details
-  1.8m wall: refer drawing LA107 for details
-  Low level wall: refer drawing LA107 for details
-  Low level railing with brick piers: refer drawing LA107 for details
-  Metal railing: refer drawing LA107 for details
-  High level wall allowing overlooking of carparking spaces: refer drawing LA107 for details
-  Estate railing: refer drawing LA107 for details

Ecology

-  Log piles: refer to Ecosa report

0 5 10 15 20 25 metres

Scale 1:250 @ A1



North

A088461 LA100-109 Rev [J].dwg 7 December 2017

5th Floor, Longcross Court, 47 Newport Road, Cardiff CF24 0AD
Tel: +44 (0) 29 2082 9000 Fax: +44 (0) 29 2045 5321
Email: info@wyg.com www.wyg.com

Based upon Ordnance Survey data with the permission of Ordnance Survey on behalf of the Controller of her Majesty's Stationery Office, © Crown copyright. WYG Environment Planning Transport Limited 2017. License no: AR 1000 17603
© WYG Environment Planning Transport Limited 2017. Registered in England Number: 3050297

Persimmon Homes


North Littlehampton: Parcel C1 and part Parcels B2, B4 and C2

LEAP

LA106



6 Stilts

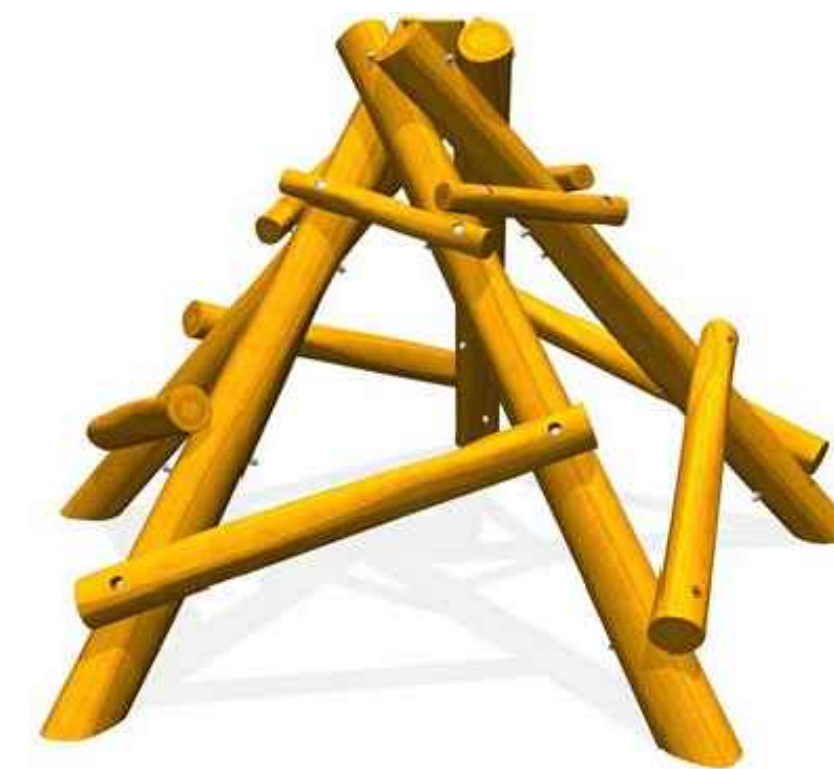

7 Climbing Pyramid



8 Palisade retainer




10 Leighfield Double Swing

Key

- Proposed bark mulch
- Proposed self-binding (compacted) gravel: buff colour
- Proposed timber edging
- Proposed bow top fence with self-closing gate
- Proposed timber play equipment (Miracle Design and Play Ltd or equivalent).
- Proposed boulders
- Proposed bench
- Proposed grass
- Proposed mixed native hedge on southern boundary (refer to LA101 for details)
- Proposed hazel coppice planting (refer to LA104 for details)
- Proposed tree planting (refer to LA101 for details)

0 2 4 6 8 10 metres

Scale 1:100 @ A1

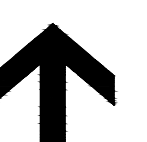

North


A088461 LA100-108 Rev J.dwg 7 Dec 2017

5th Floor, Longcross Court, 47 Newport Road, Cardiff CF24 0AD
Tel: +44 (0) 29 2082 9000 Fax: +44 (0) 29 2045 5321
Email: info@wyg.com www.wyg.com

Based upon Ordnance Survey data with the permission of Ordnance Survey on behalf of the Controller of her Majesty's Stationery Office, © Crown copyright. WYG Environment Planning Transport Limited 2017. License no: AR 1000 17603
© WYG Environment Planning Transport Limited 2017. Registered in England Number: 3050297



2 Toddler store

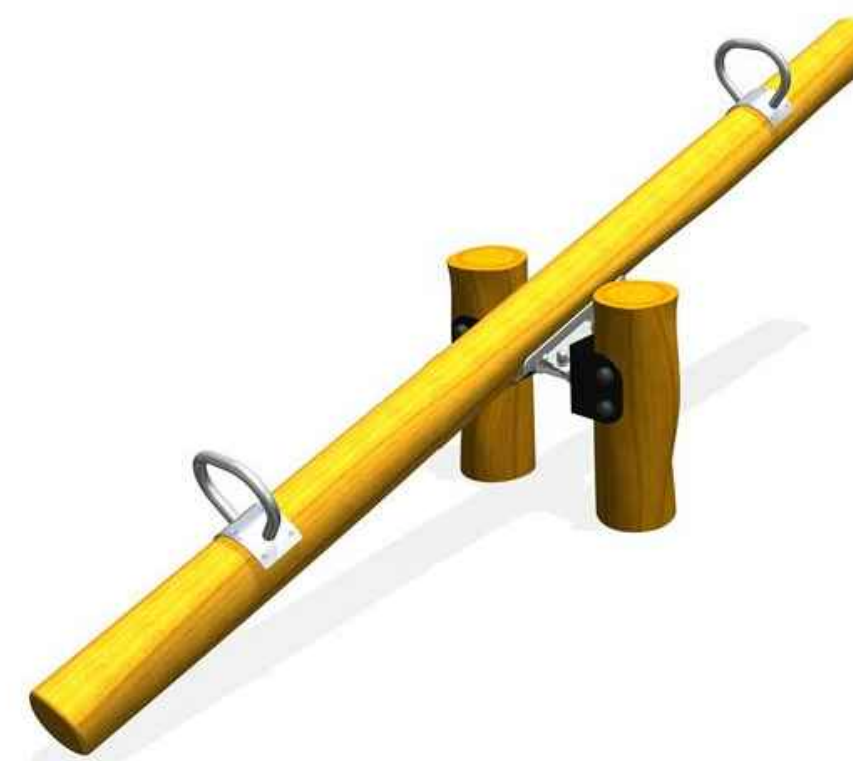

4 2 person seesaw



3 Play boulders



5 Bench



1 Tightrope balance

Low level wall




Low level railing with brick piers



Metal railings



High level wall allowing overlooking of carparking spaces

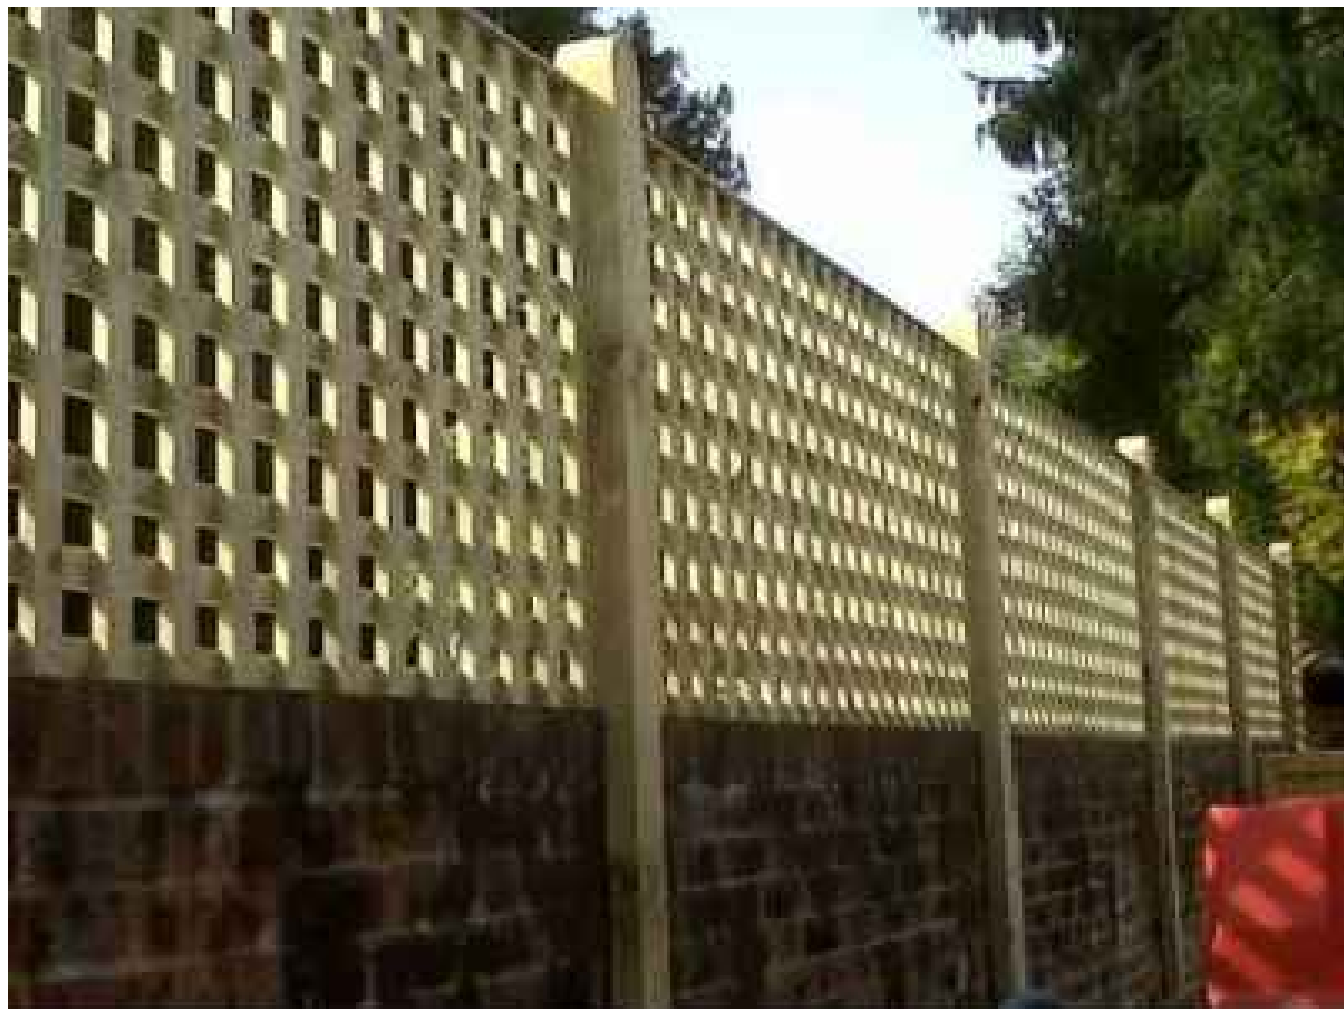

External cycle hops



External cycle stands to be Sheffield hoop style of galvanised steel bar construction of at least 3mm thickness


Gates

Gates to access the side of dwellings / rear garden access, are to be timber and the same height as the adjoining fence / wall. The gate is to be lockable from both sides and shall be located to the front of the building line.


Estate railing




Timber fence 1.8m high
Scale 1:25

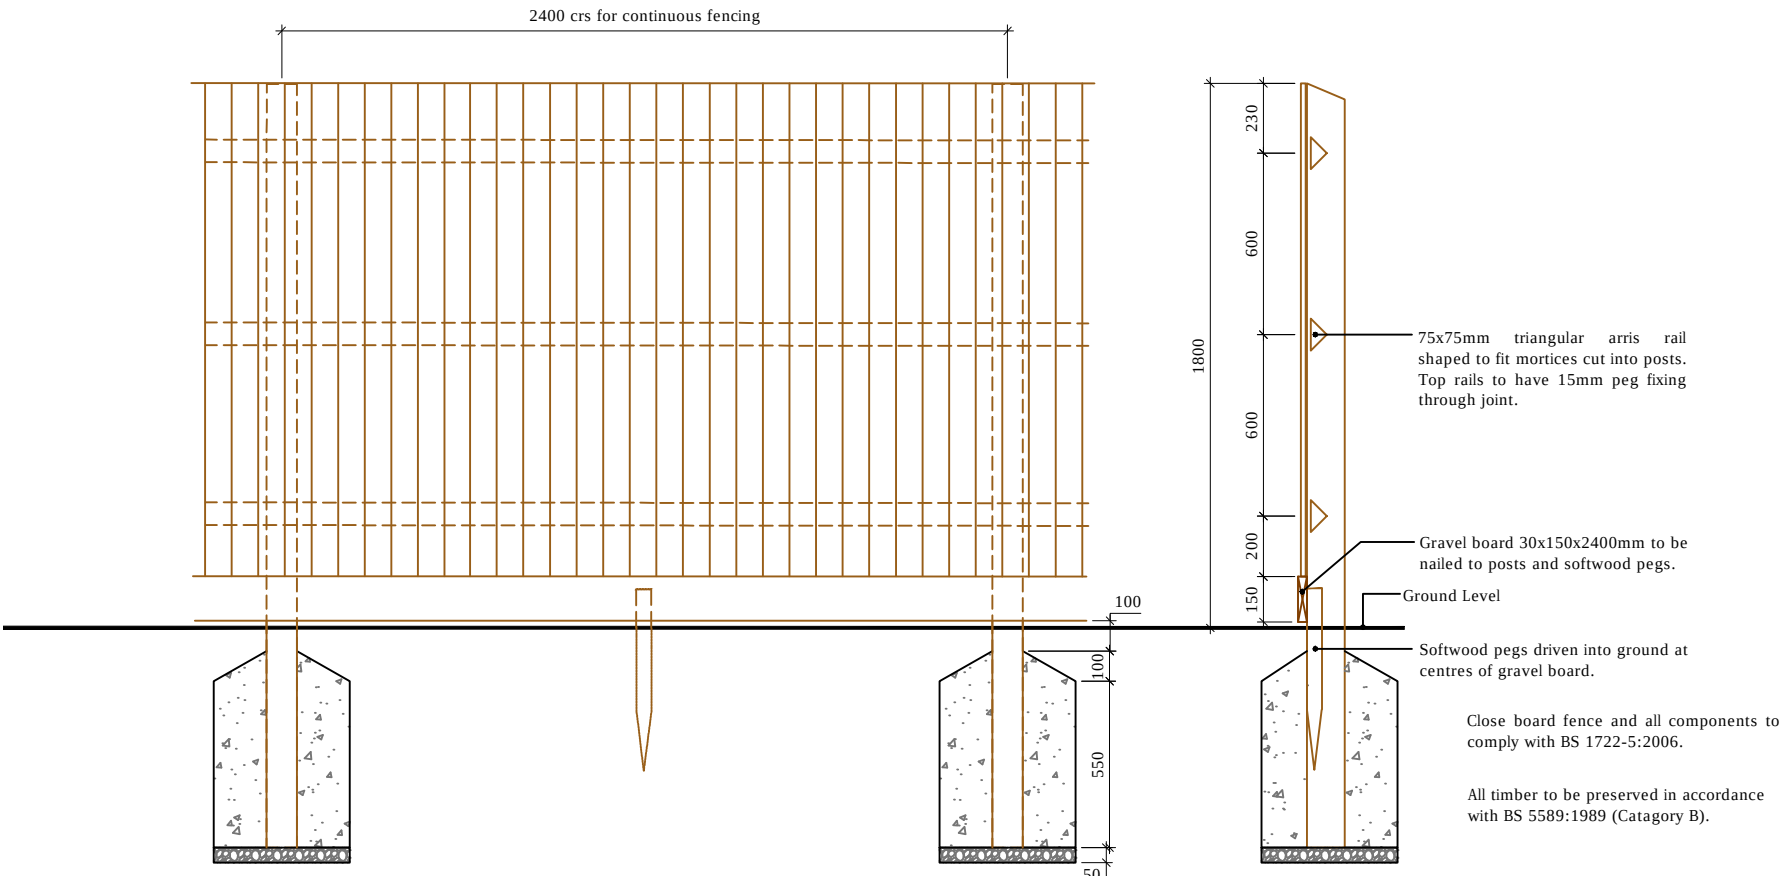

Plan
Scale 1:5

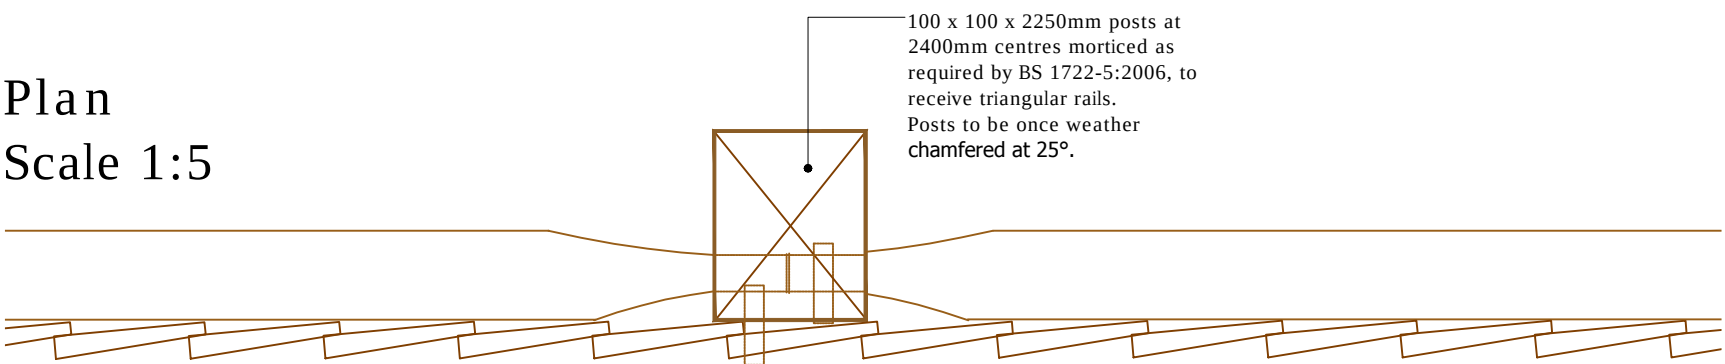

1.8 m wall
Scale 1:20

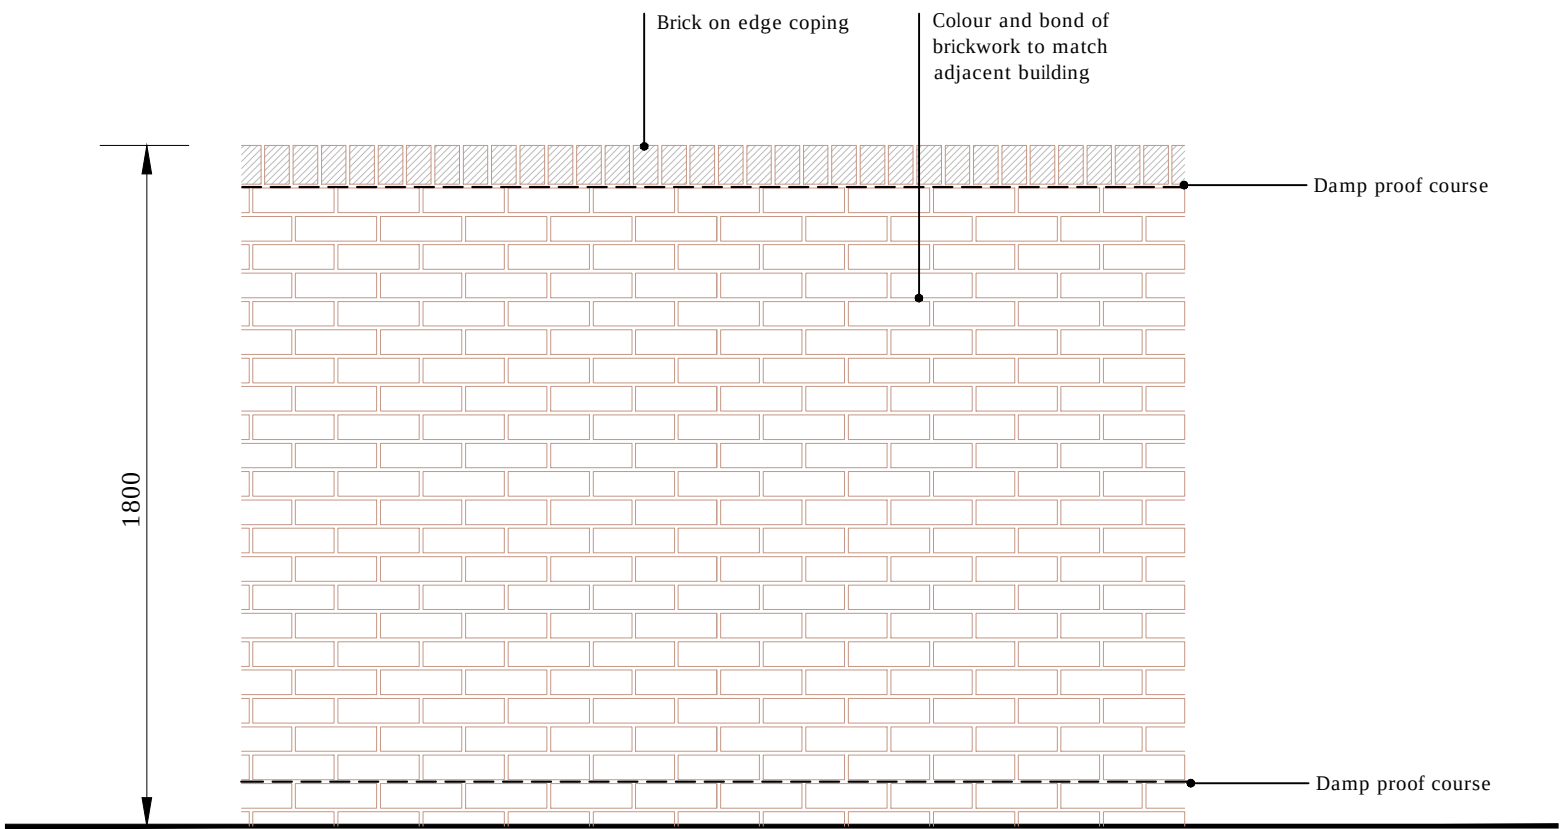


Persimmon Homes

North Littlehampton: Parcel C1 and part Parcels B2, B4 and C2

Hard Landscape LA107

Timber edge detail
Scale 1:10

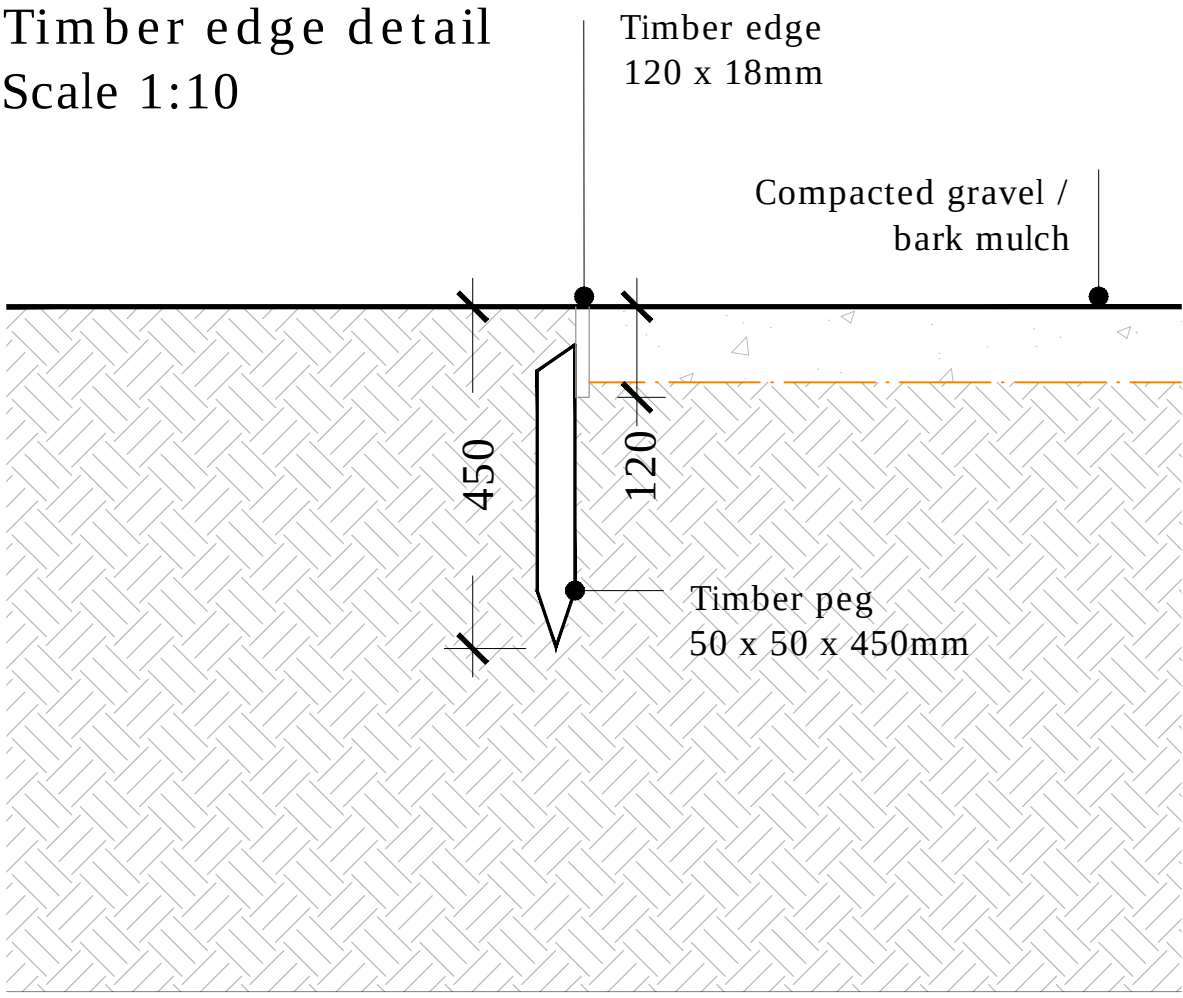

Shared / private driveways:
Marshalls block paving, Bracken colour



Raised junctions:
Marshalls block paving, Brindle colour




Scale as shown @ A1

A088461 LA100-109 Rev J.dwg 7 Dec 2017


5th Floor, Longcross Court, 47 Newport Road, Cardiff CF24 0AD
Tel: +44 (0) 29 2082 9000 Fax: +44 (0) 29 2045 5321
Email: info@wyg.com www.wyg.com

Based upon Ordnance Survey data with the permission of Ordnance Survey on behalf of the Controller of her Majesty's Stationery Office, © Crown copyright. WYG Environment Planning Transport Limited 2017. License no: AR 1000 17603
© WYG Environment Planning Transport Limited 2017, Registered in England Number: 3050297

General tree pit detail
Scale 1:10

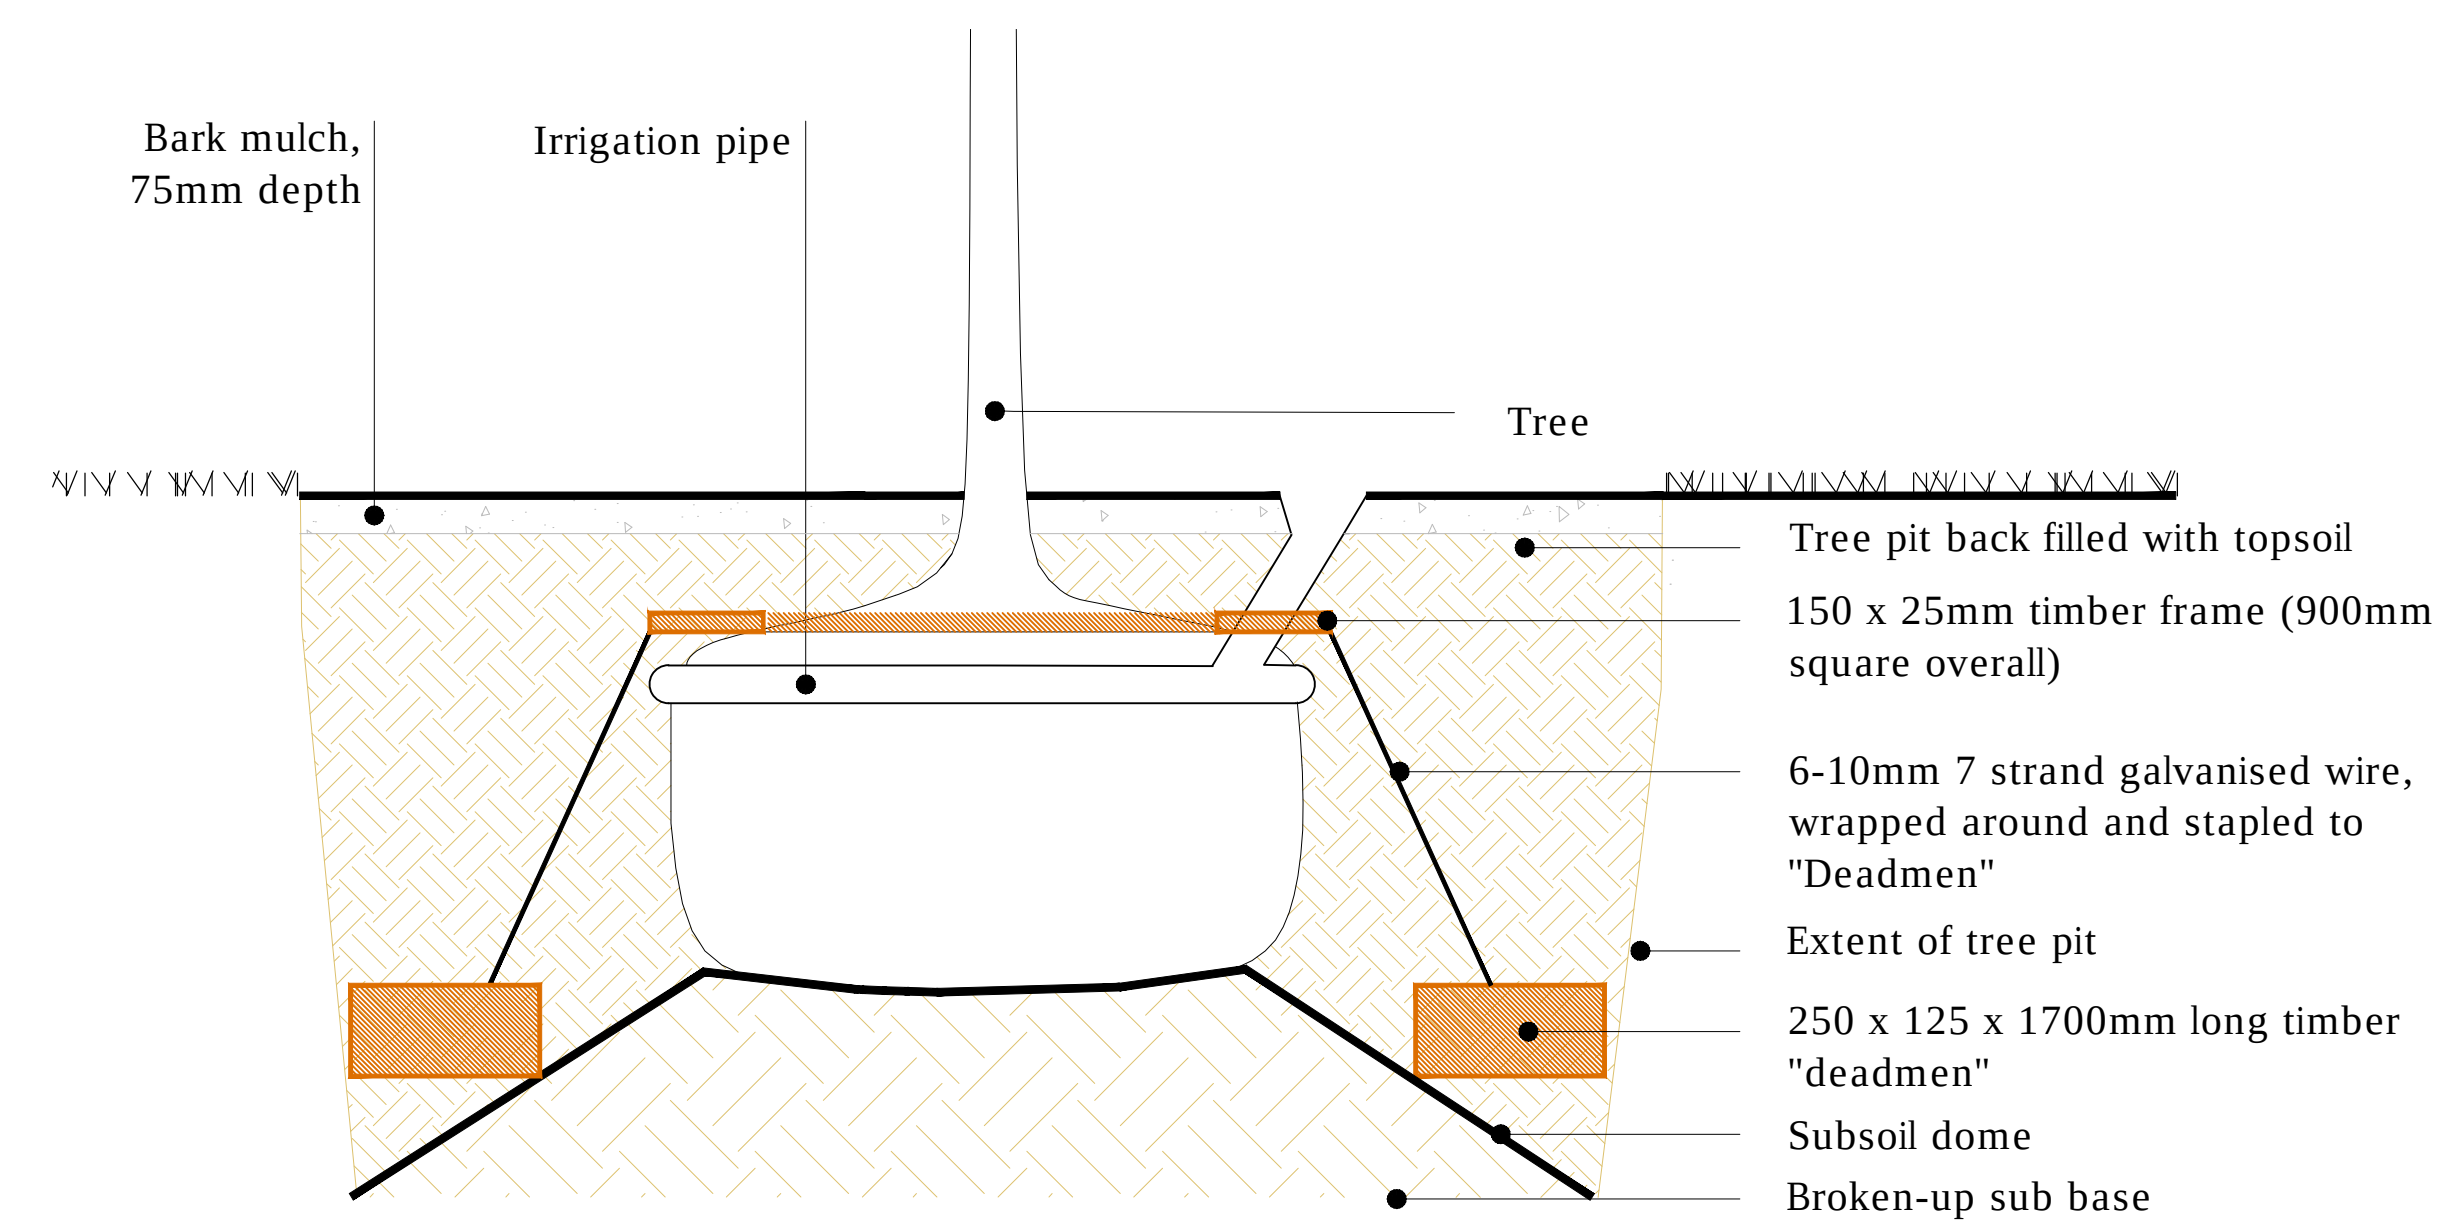


Tree planting into grass verge - Plan
Scale 1:50

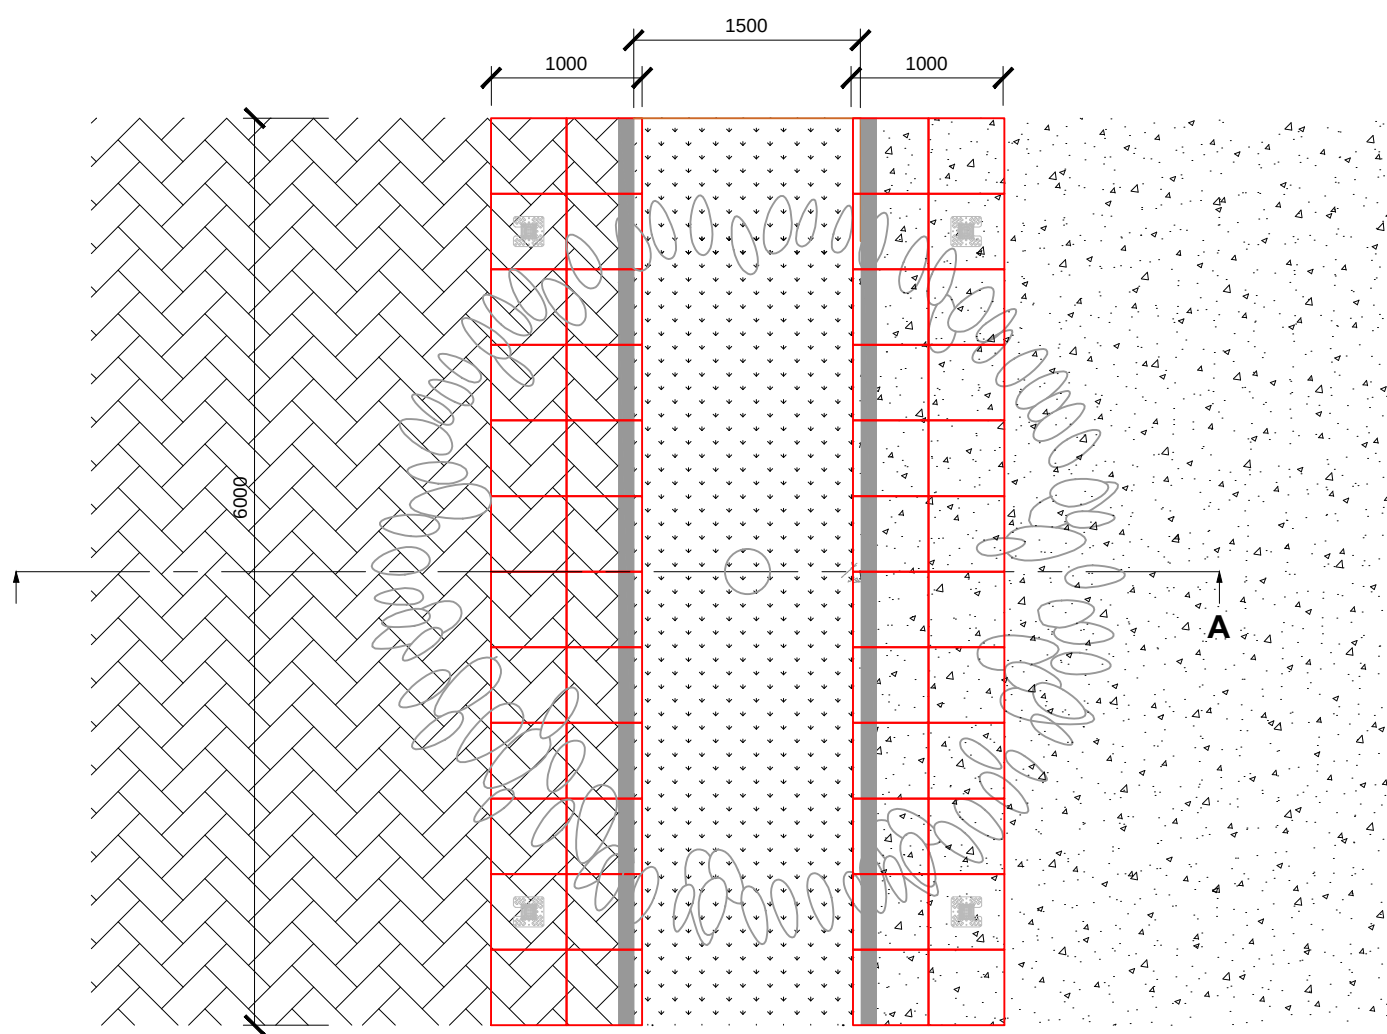


Tree planting into grass verge - Section A
Scale 1:50


Tree planting along Main Avenue - Plan
Scale 1:50

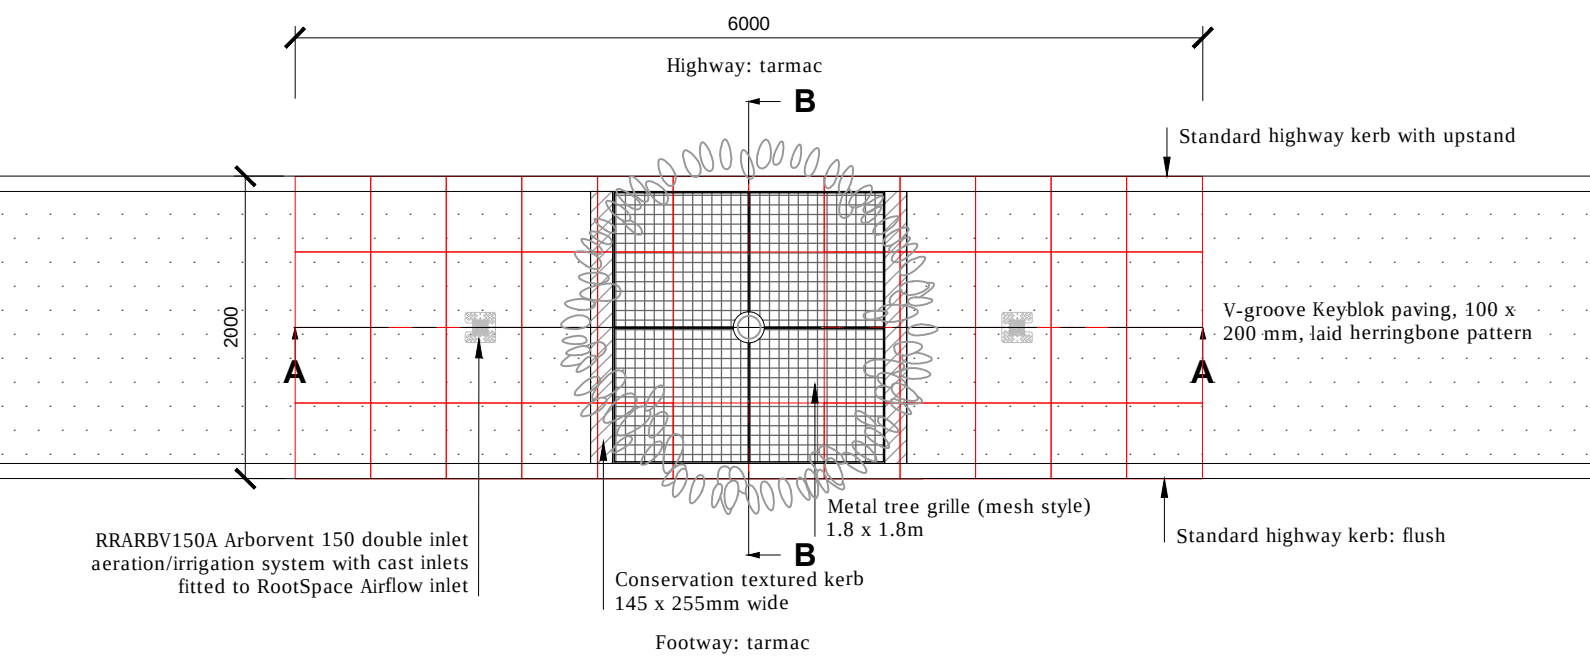

Tree planting along Main Avenue - Section A
Scale 1:50

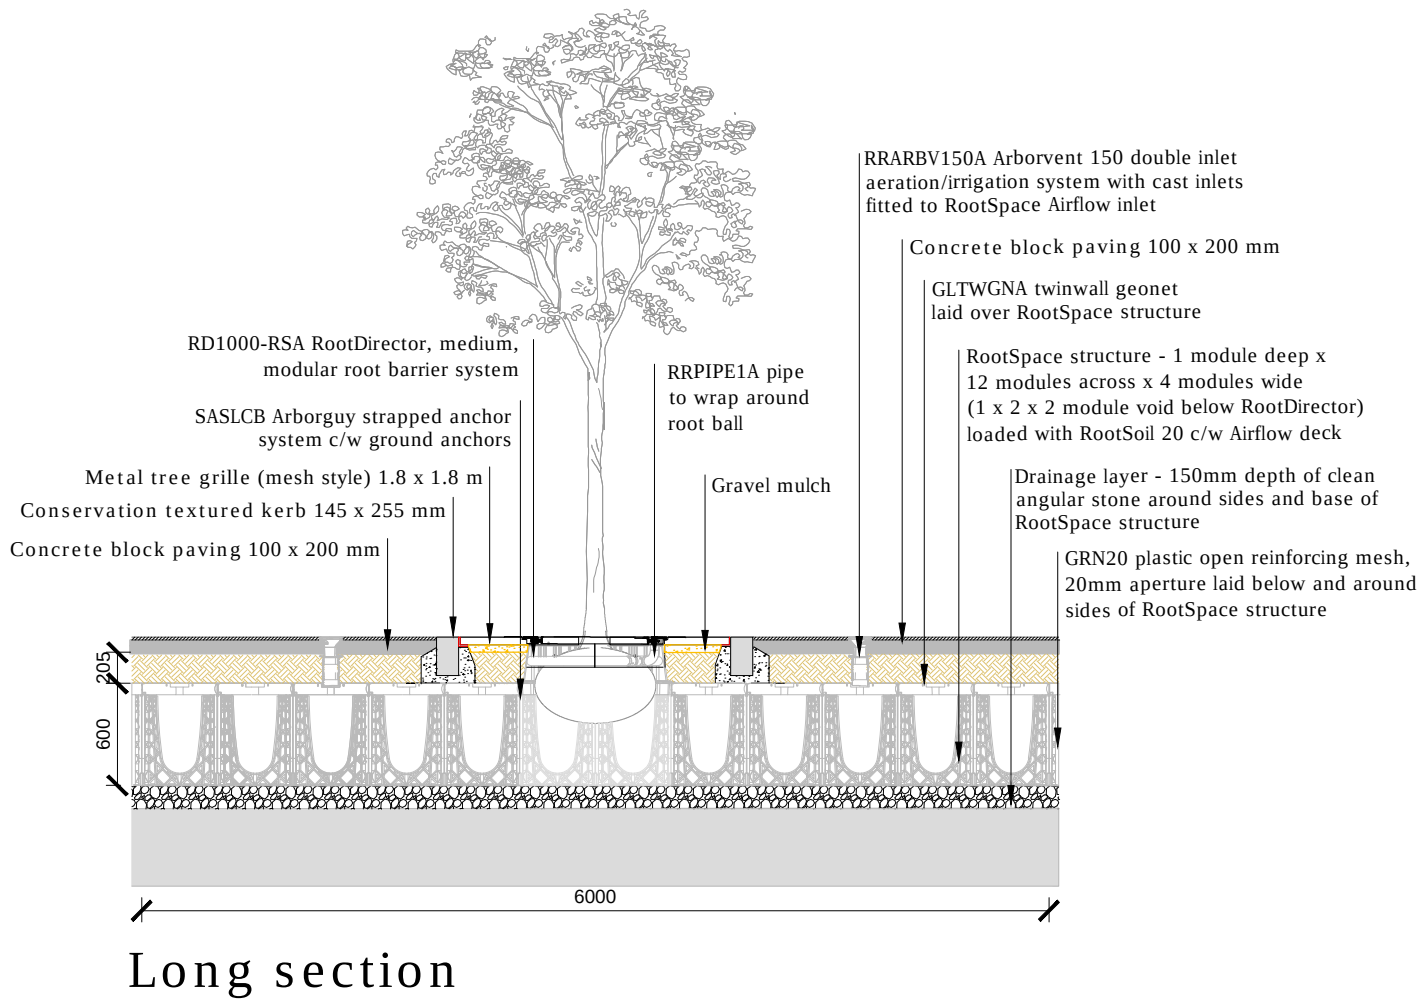


Tree planting along Main Avenue - Section B
Scale 1:50

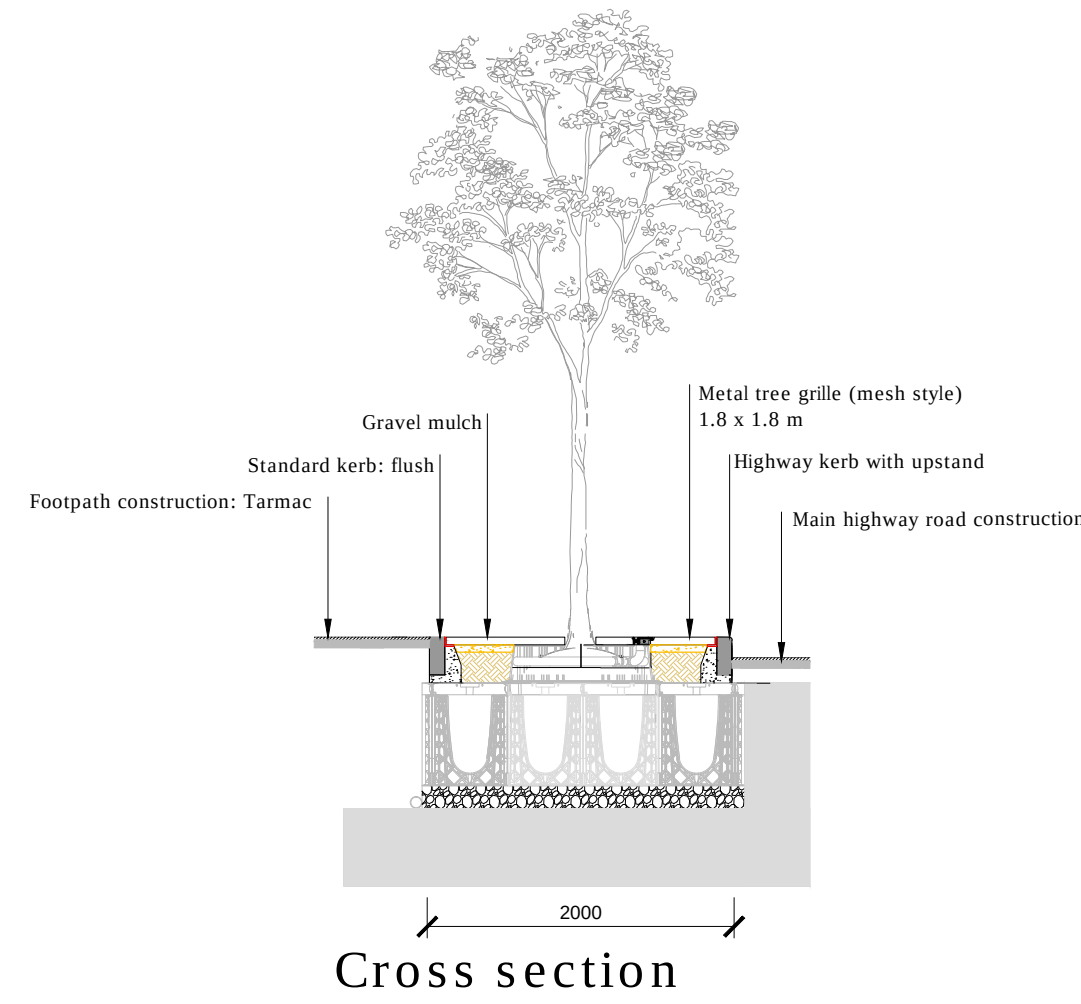

Persimmon Homes

North Littlehampton: Parcel C1 and part Parcels B2, B4 and C2

Tree Planting Details LA108

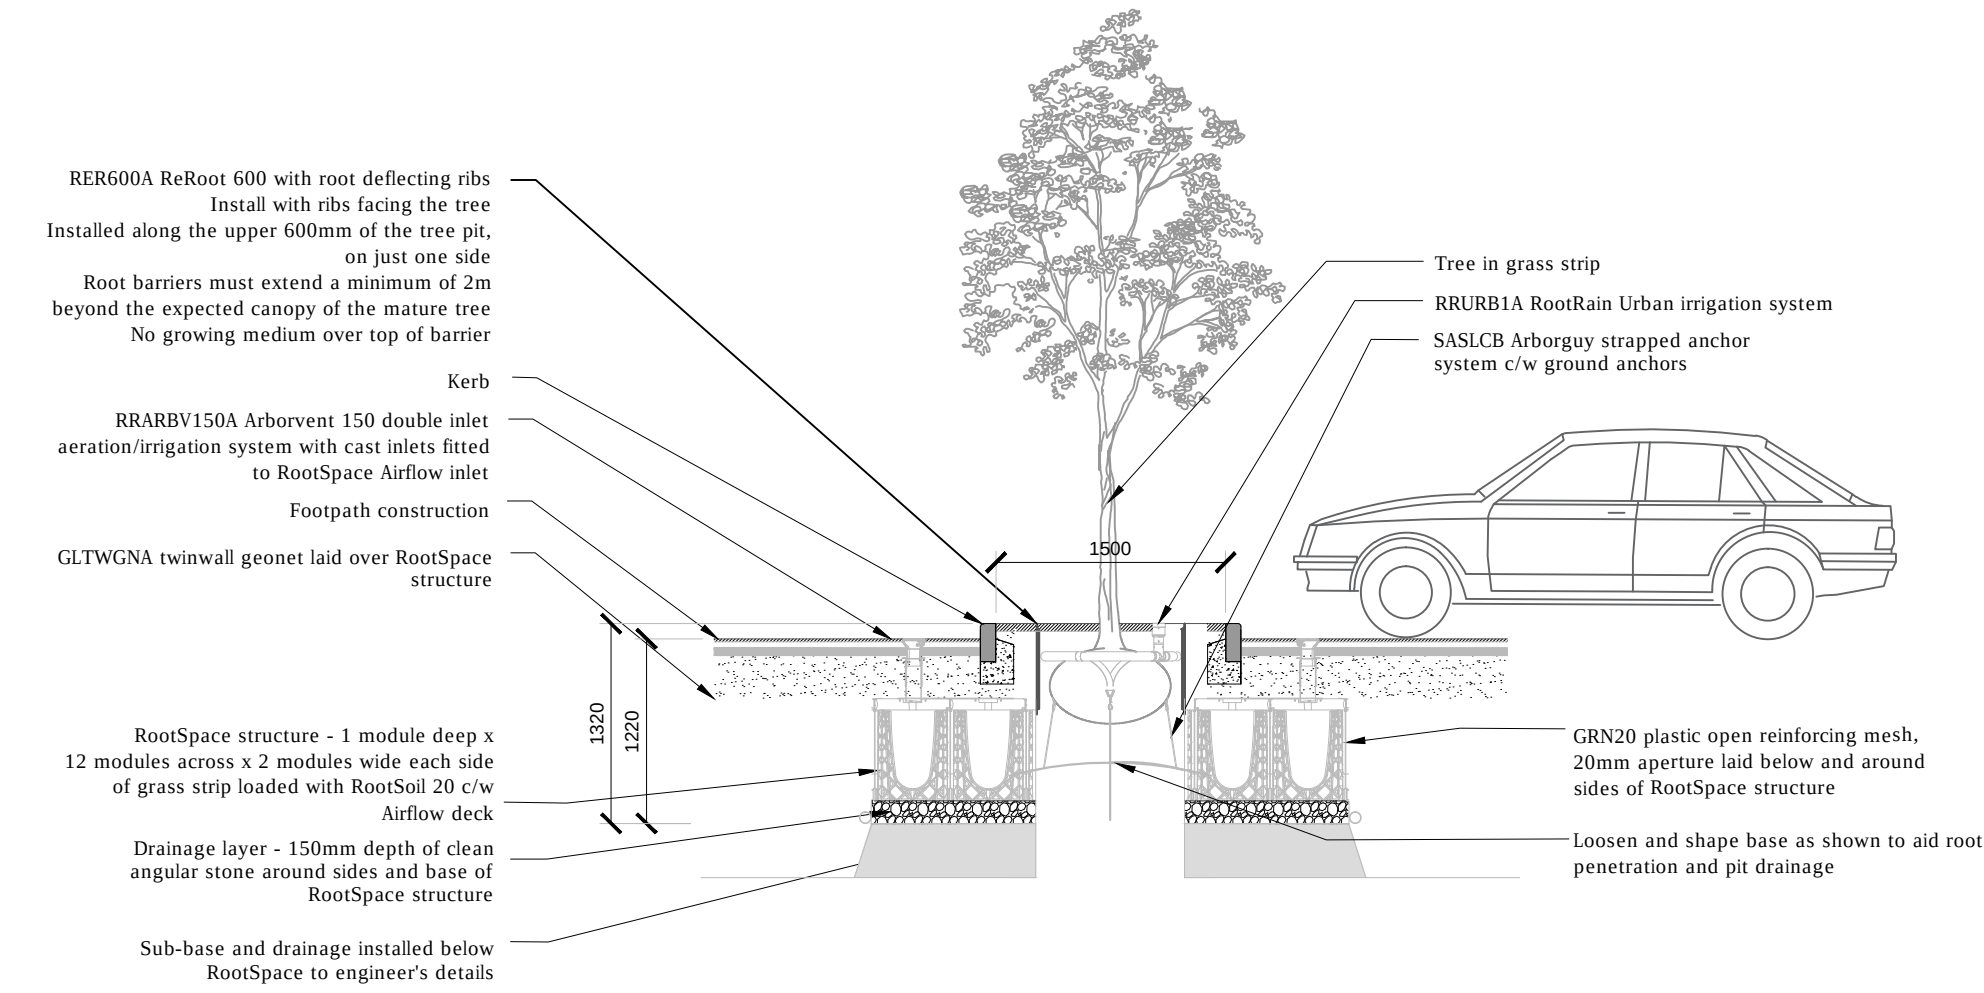

Scale as shown @ A1

A088461 LA100-109[J].dwg

7 Dec 2017

5th Floor, Longcross Court, 47 Newport Road, Cardiff CF24 0AD
Tel: +44 (0) 29 2082 9000 Fax: +44 (0) 29 2045 5321
Email: info@wyg.com www.wyg.com

Based upon Ordnance Survey data with the permission of Ordnance Survey on behalf of the Controller of her Majesty's Stationery Office, © Crown copyright. WYG Environment Planning Transport Limited 2017. License no: AR 1000 17603

© WYG Environment Planning Transport Limited 2017. Registered in England Number: 3050297

Persimmon Homes

North Littlehampton: Parcel
C1 and part Parcels B2, B4 and C2

Tree images LA109



Acer campestre
Ref: Hillier



Acer rubrum
Ref: Cannon nurseries



Alnus glutinosa
Ref: Deepdale Trees



Betula utilis jacquemontii
Ref: Hillier



***Pyrus calleryana* 'Chanticleer'**
Ref: Hillier



Quercus robur
Ref: Great Plains Nursery



Sorbus aria
Ref: Chew Valley Trees



Sorbus aucuparia
Ref: RHS



Tilia cordata
Ref: Gardenista.com



Tilia cordata 'Green Spire'
Ref: Hillier