
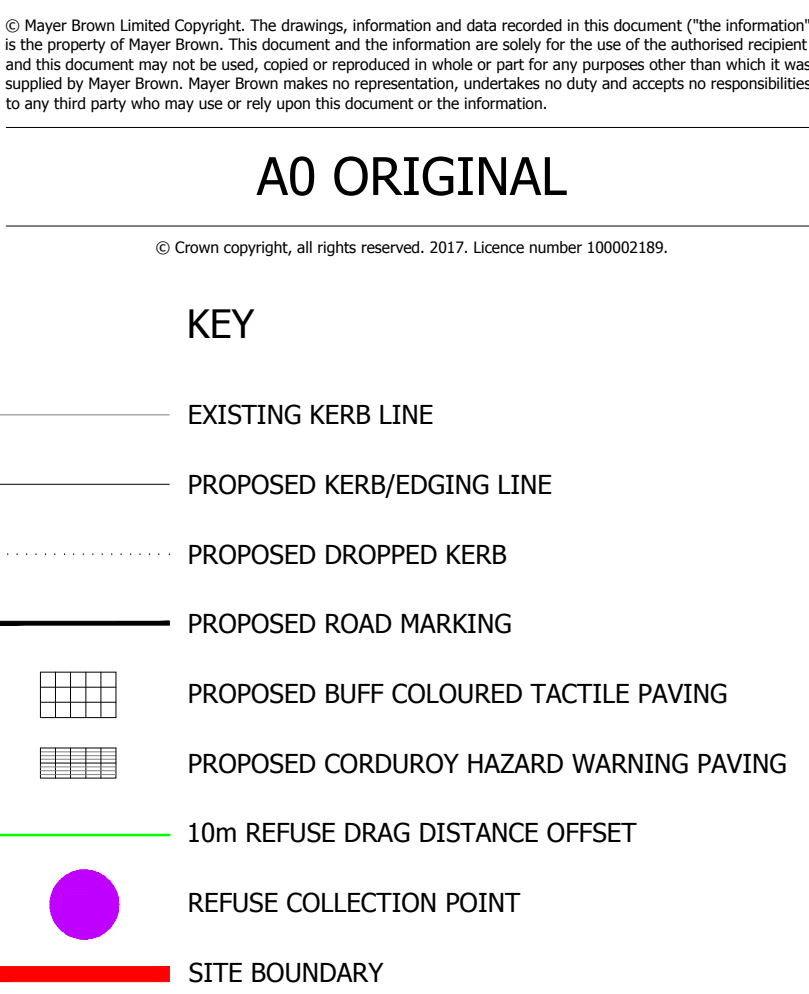
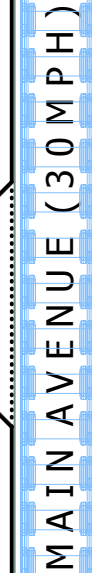
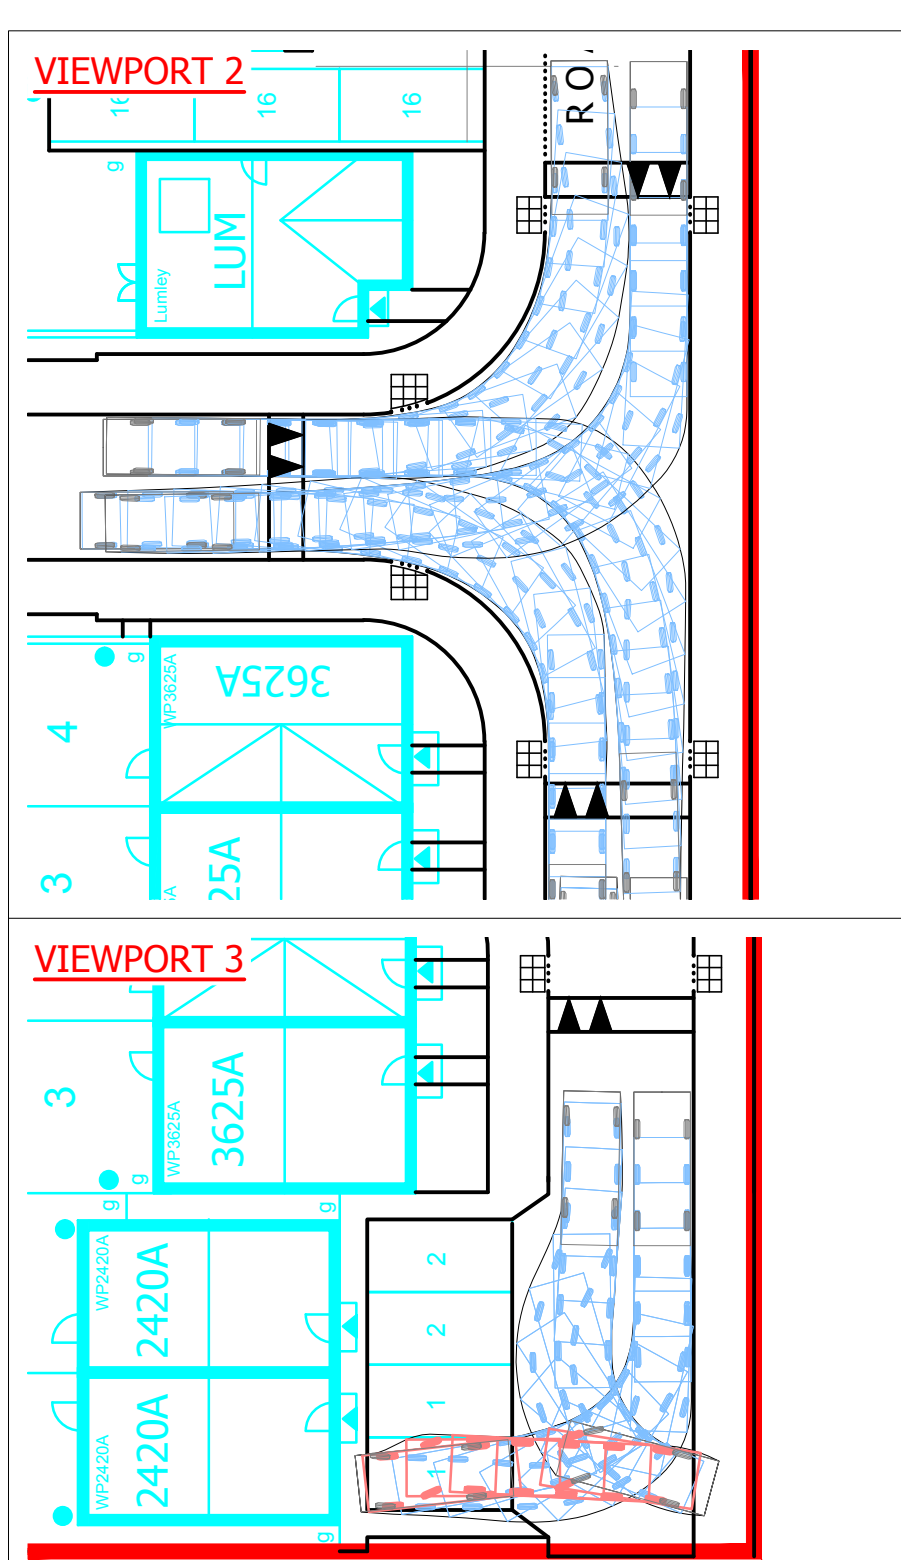
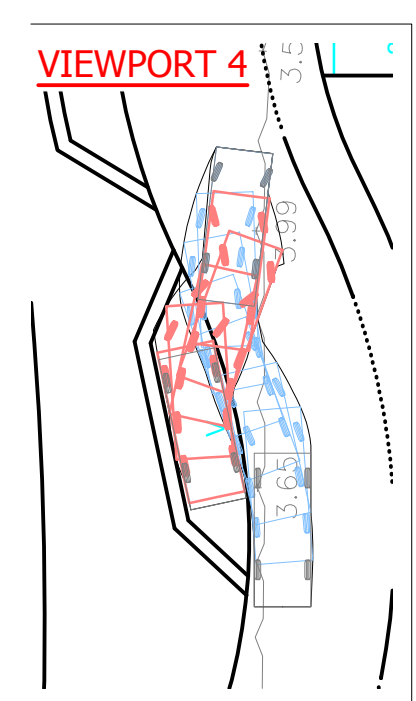
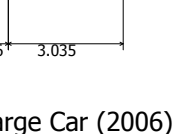


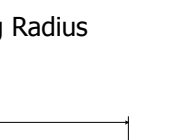

		
Large Car (2006)		
Overall Length		5.07m
Overall Width		1.85m
Overall Height		1.52m
Over Body Ground Clearance		0.13m
Track Width		1.40m
Lock to lock time		4.00s
Kerb to Kerb Turning Radius		5.900m
		
Large Purpose Vehicle (3 axle)		
Overall Length		9.86m
Overall Width		2.40m
Overall Body Height		3.81m
Over Body Ground Clearance		0.15m
Track Width		2.45m
Lock to lock time		4.00s
Kerb to Kerb Turning Radius		9.500m

NOTES:

1. Based on topographic survey by WYG drawing numbered GGL/A044029/LAY/01.
2. Site layout taken from PHTV drawing numbered 543_PL_SITE LAYOUT_REV C.

PRELIMINARY
NOT FOR CONSTRUCTION

P9	Parking for plot 31 pulled back to avoid visibility signs. (O/N)	AB	07/12/2017
P8	Landscaping amended following updated site layout received 06/12/2017. (O/N)	AB	07/12/2017
P7	Parking outside plots 40-46 amended and other minor received from PHV dated 06/12/2017. (O/N)	AB	31/10/2017
P6	Drawing amended following updated site layout received from PHV dated 06/12/2017. (O/N)	AB	11/09/2017
P5	Drawing amended and sweep paths updated following updated layout received from PHV dated 05/09/2017. (O/N)	AB	05/09/2017
P4	Drawing amended and sweep paths updated following updated layout received from PHV dated 22/08/2017. (O/N)	AB	31/08/2017
P3	Drawing updated following Stage 1 Road Safety Audit received 17/03/2017. (O/N)	SF	24/03/2017
P2	Drawing updated following new site layout received from PHV dated 13/03/2017. (O/N)	AB	17/03/2017
P1	Initial issue. (O/N)	AB	28/02/2017

rev.	amendment	checked	date
------	-----------	---------	------



client
PERSIMMON HOMES THAMES VALLEY

project

NORTH LITTLEHAMPTON PHASE 2
PARCEL C1 AND PART PARCELS, B2, B4 & C2

scale	1:250	drawn by	QIN	checked by	AB
-------	-------	----------	-----	------------	----

date	FEBRUARY 2017	cad file	MASTER DWG
------	---------------	----------	------------

title

ANTICIPATED SWEEP PATH OF A LARGE REFUSE
VEHICLE & LARGE CAR ACCESSING THE SITE (1 of

drawing number	rev.
A/PHLITTLE-INT.1/TK-1	P9