





FRONT ELEVATION

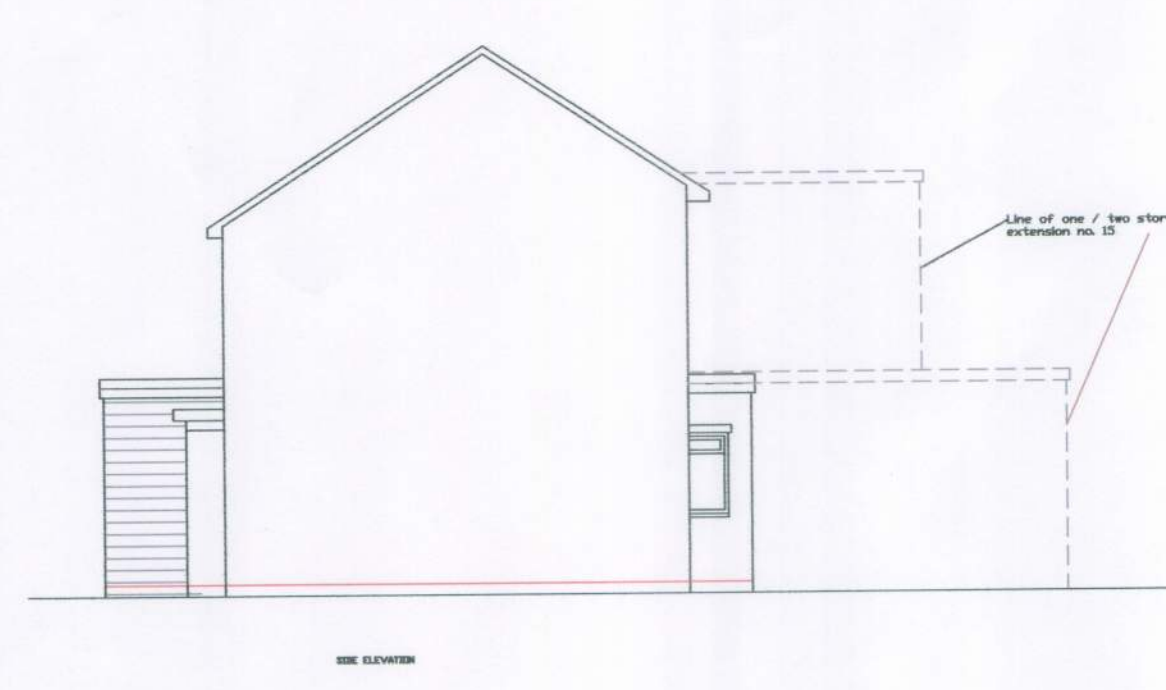

SIDE ELEVATION




SIDE ELEVATION

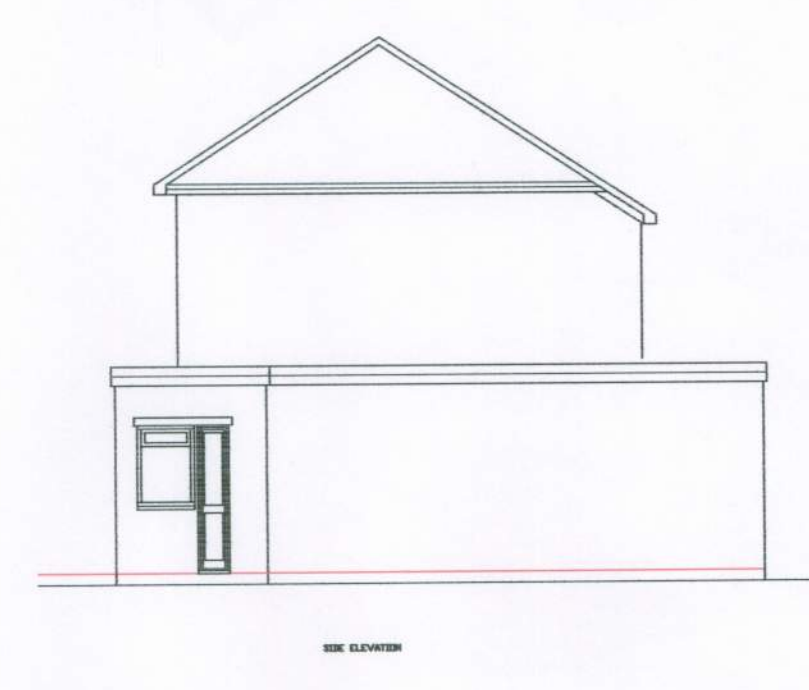

SIDE ELEVATION


EXISTING ELEVATIONS 1:100

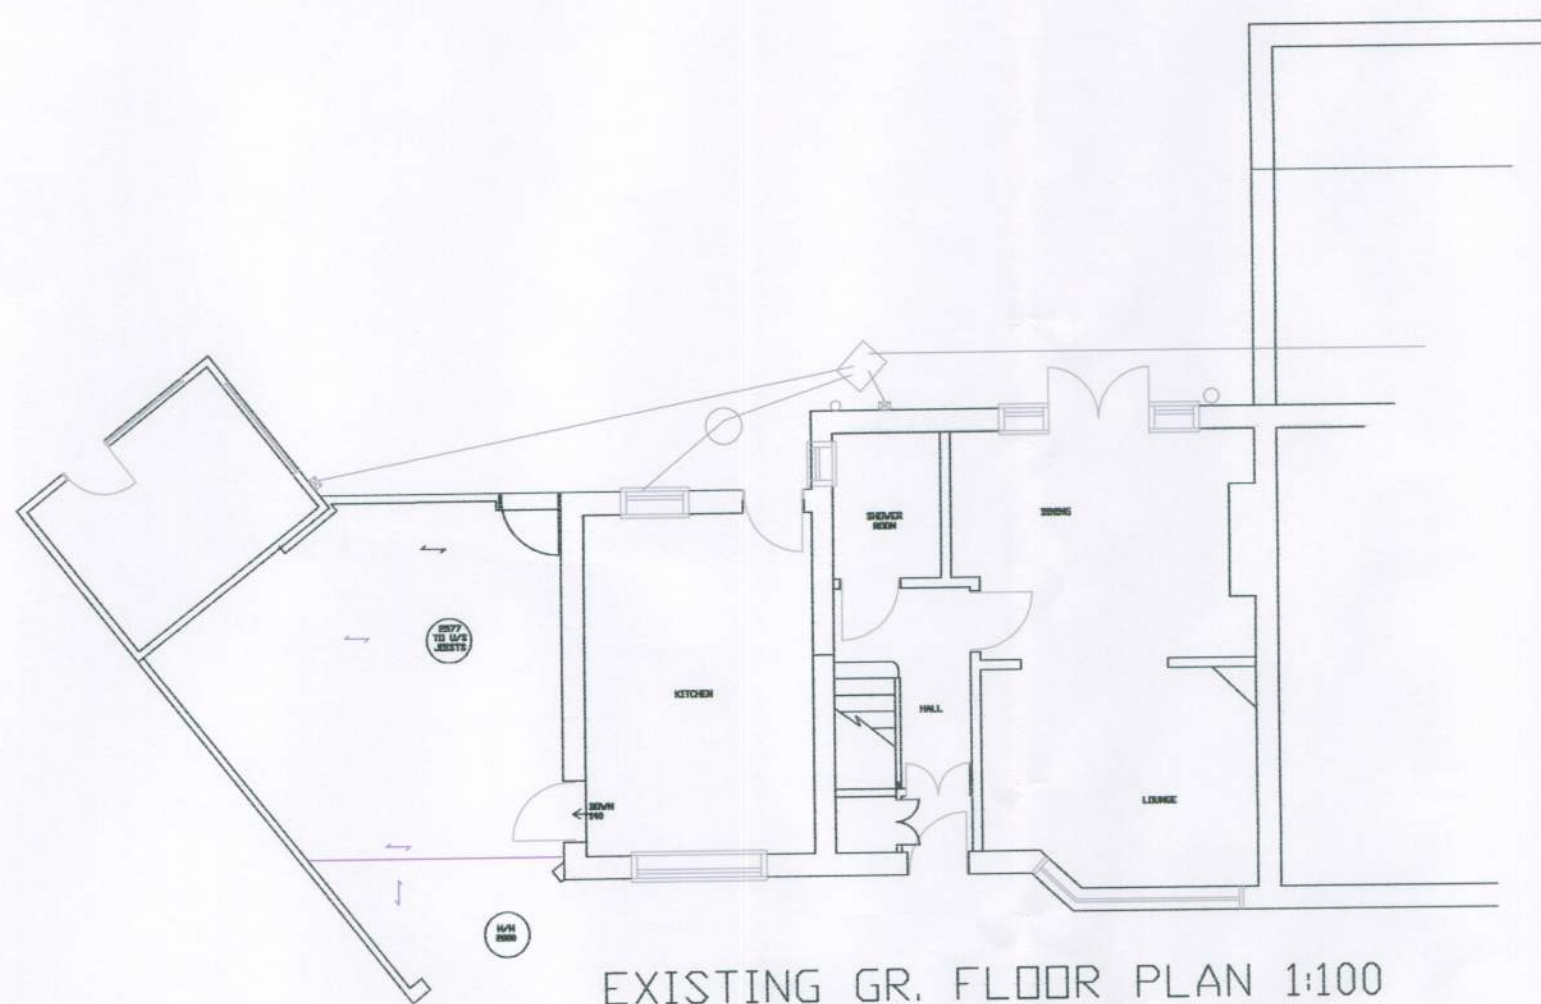


EXISTING GR. FLOOR PLAN 1:100




BLOCK 1:500

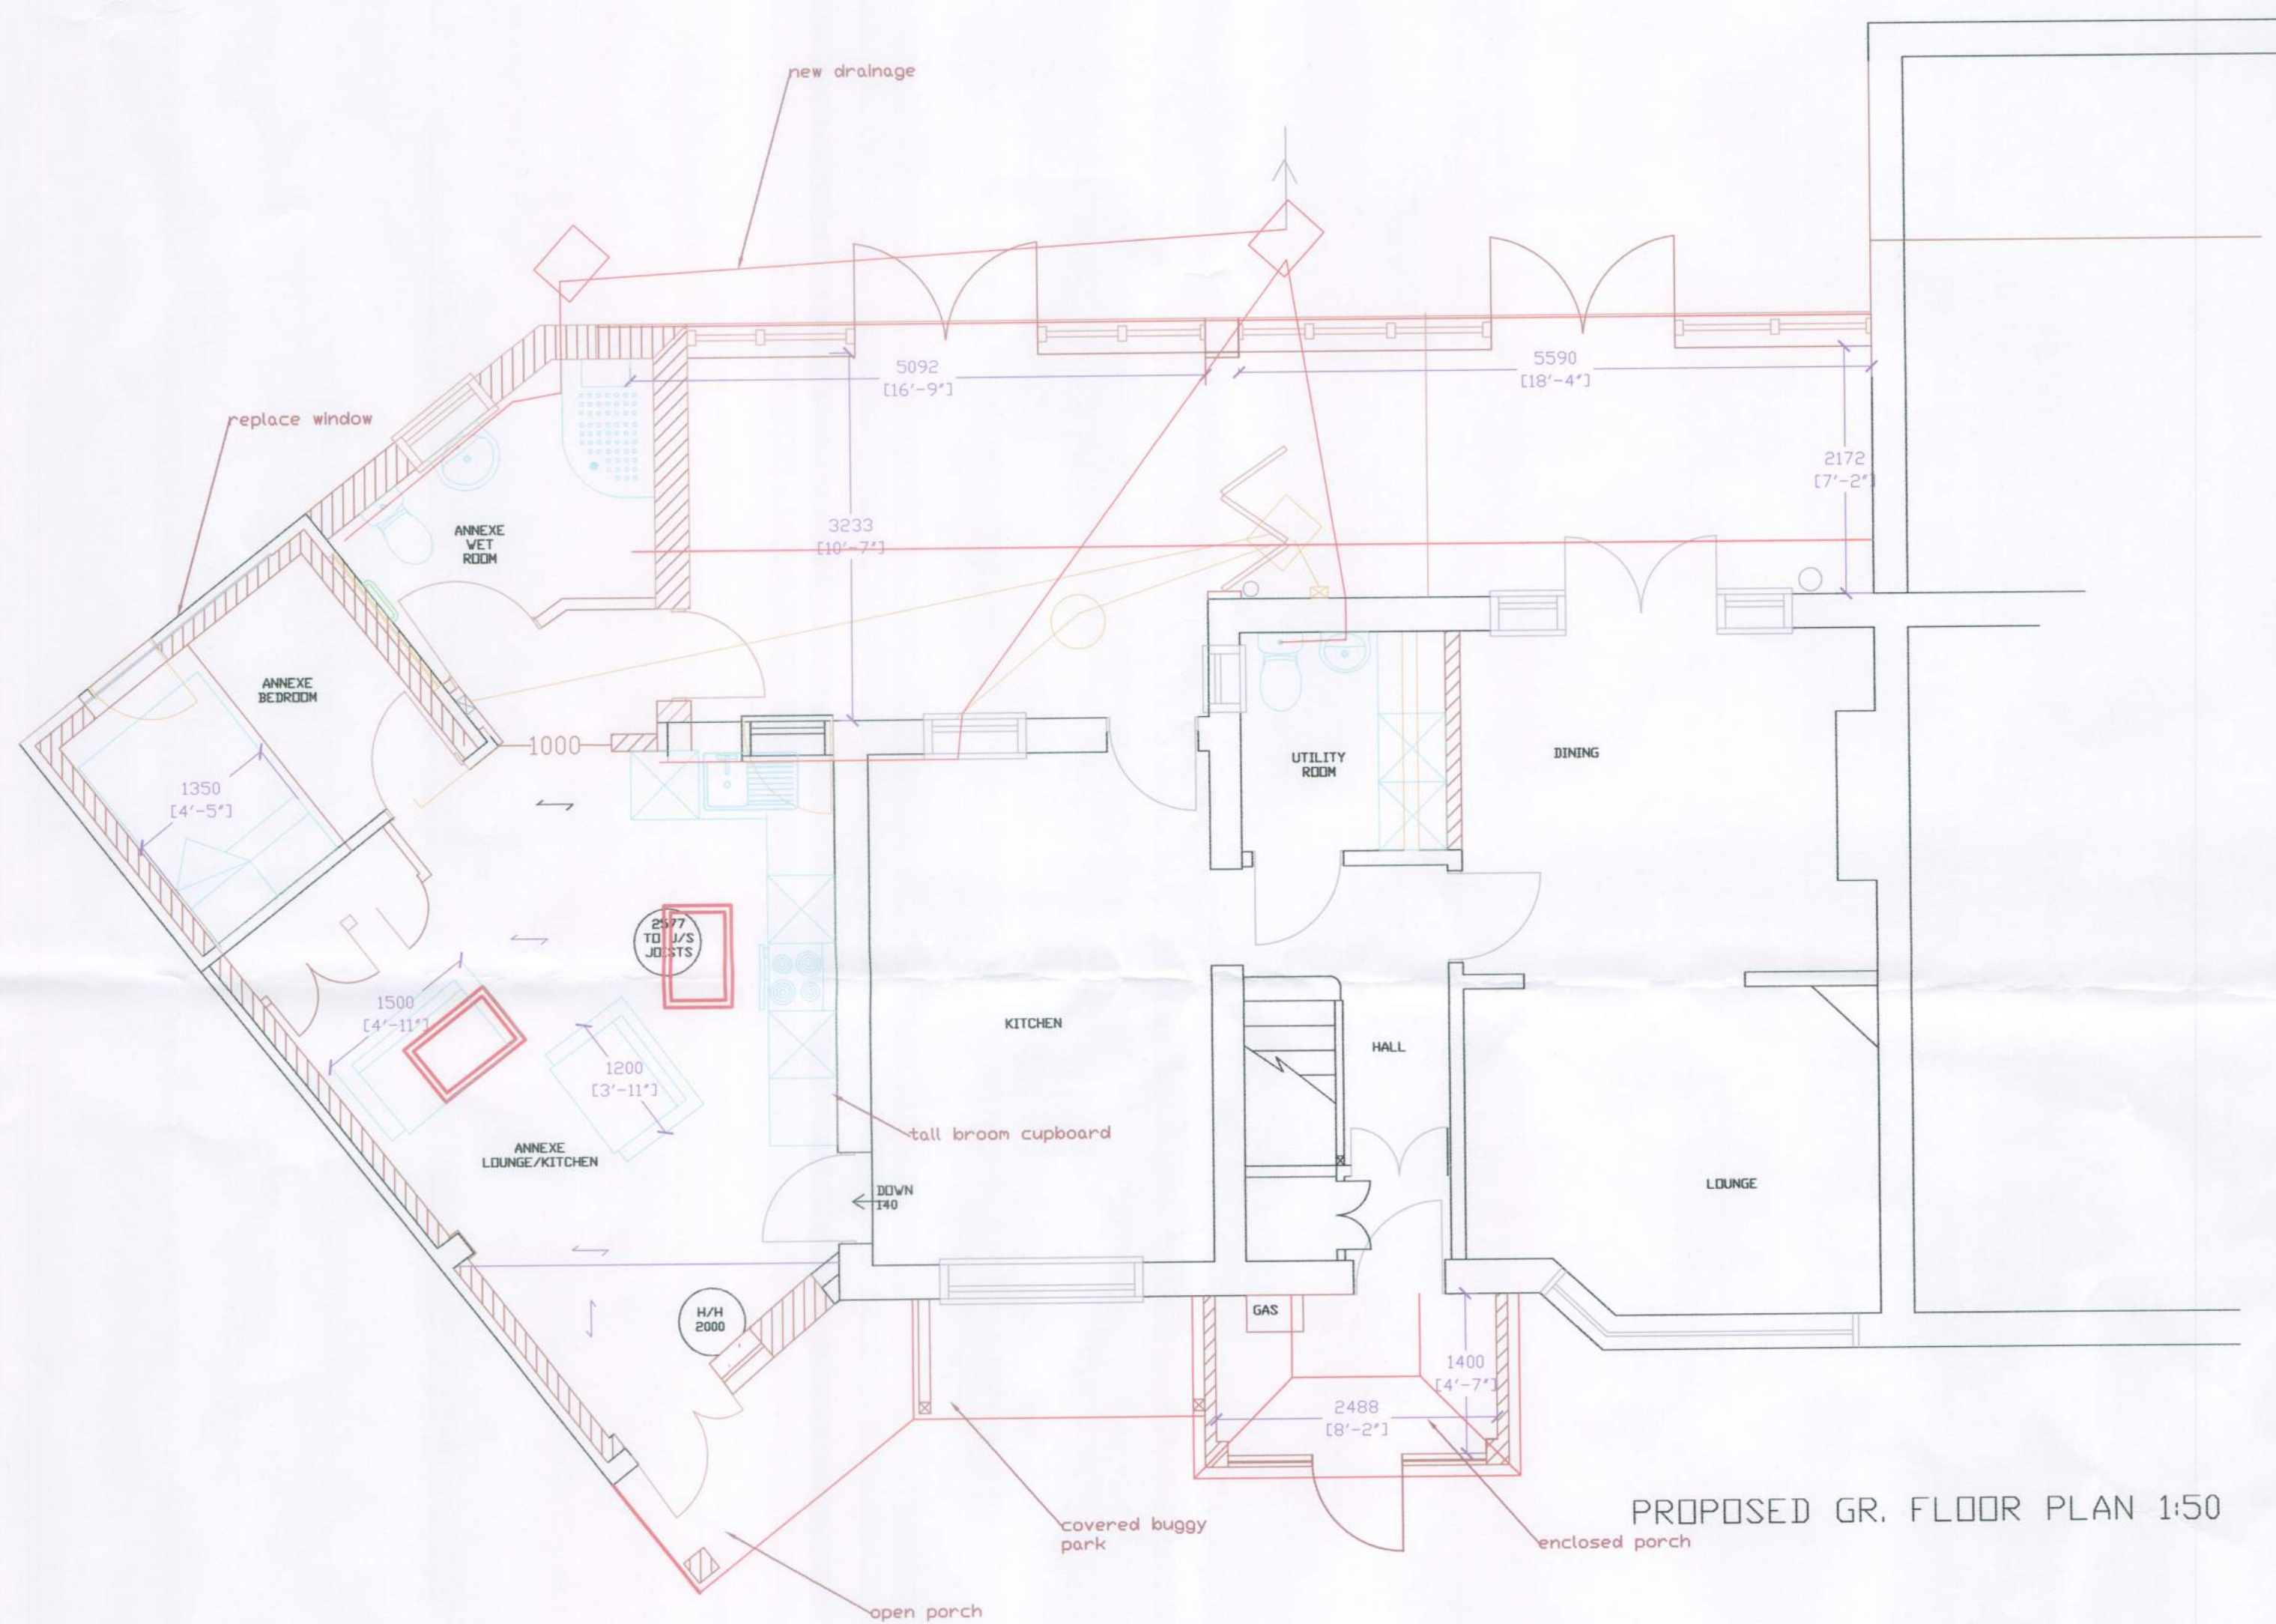


PROPOSED GR. FLOOR PLAN 1:50

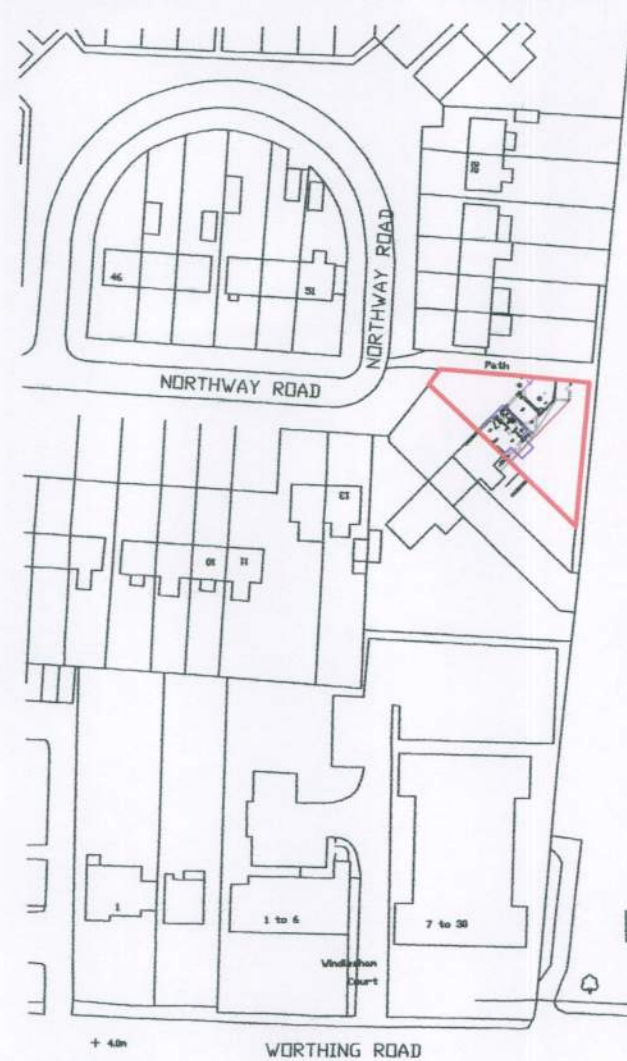

LOCATION 1:1250

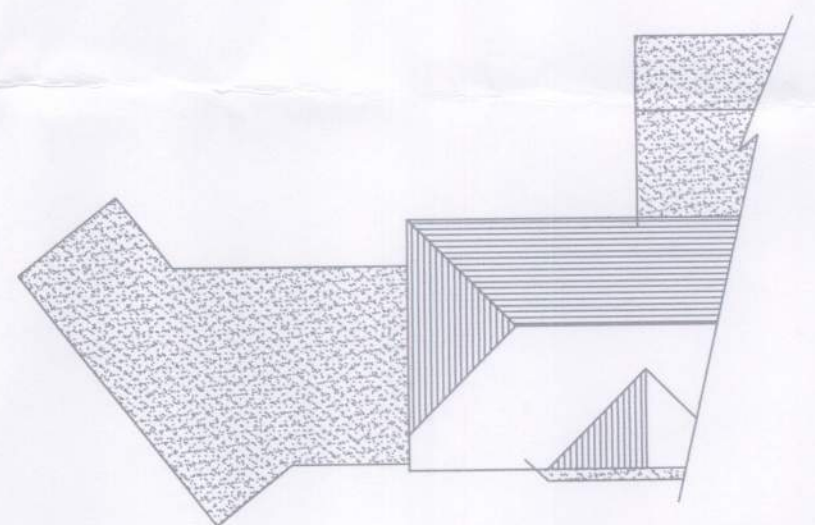


EX ROOF PLAN 1:200

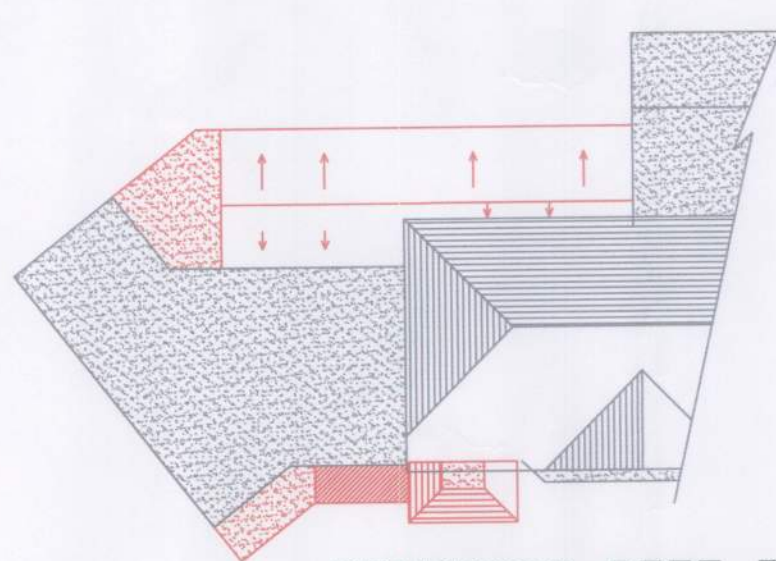


PROPOSED ROOF PLAN 1:200




FRONT ELEVATION

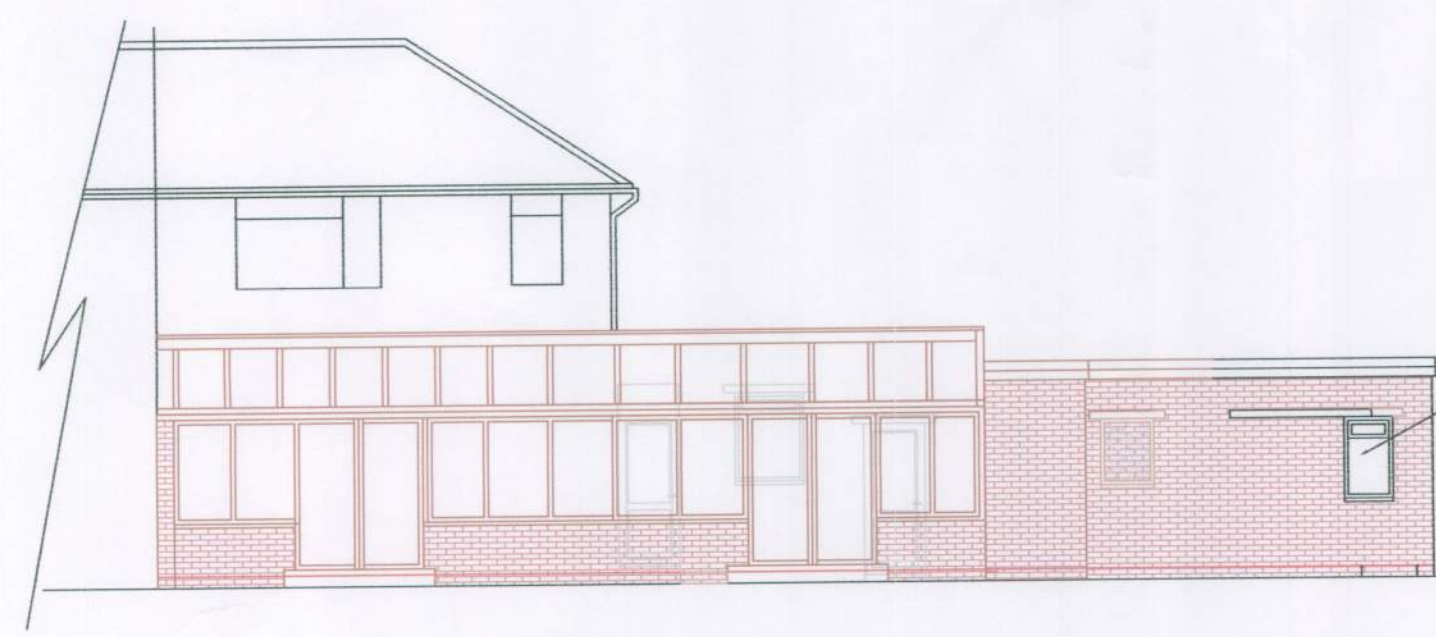

SIDE ELEVATION

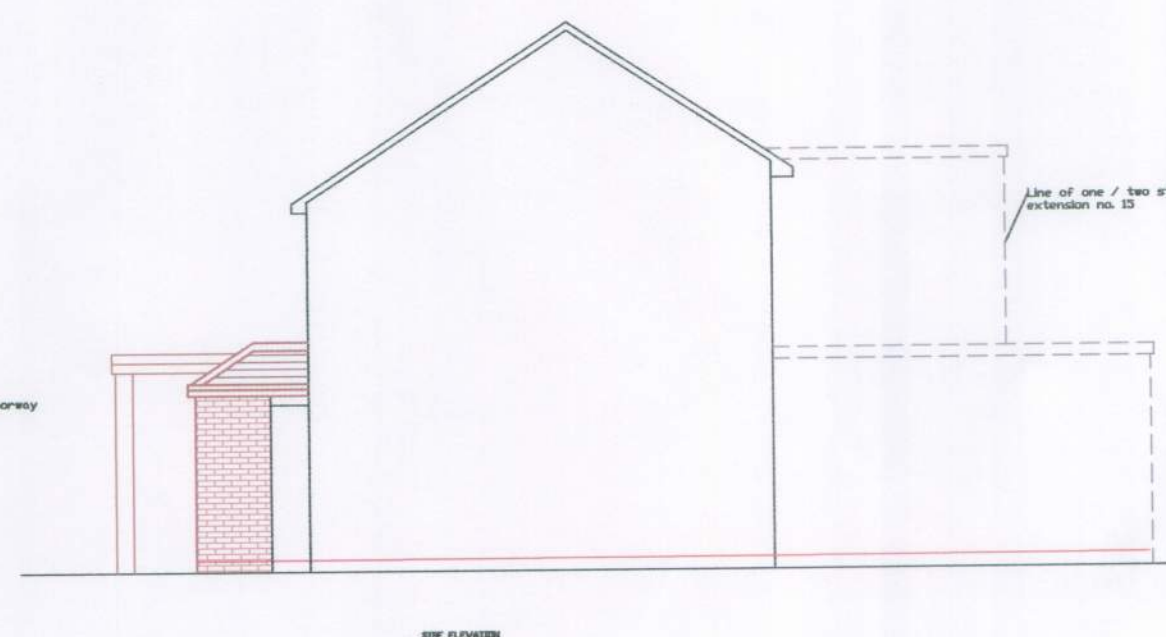

SIDE ELEVATION

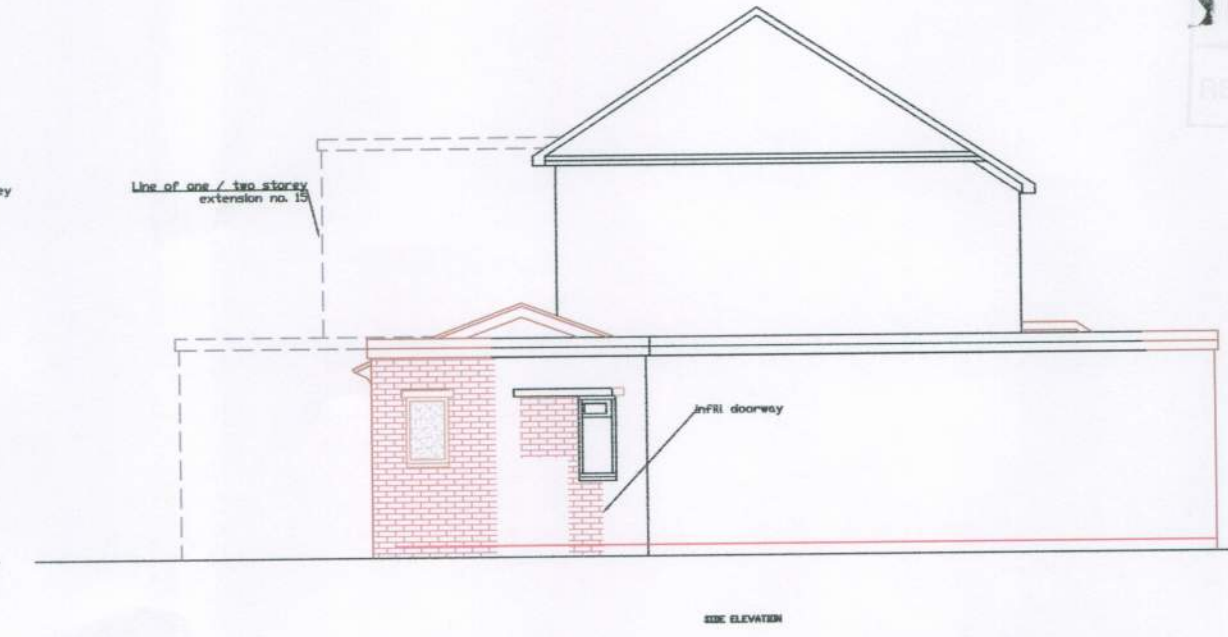

SIDE ELEVATION

PROPOSED ELEVATIONS 1:100

RECEIVED
20.3.13
SUBSTITUTION

All dimensions to be checked on site prior to commencement of work, except for planning purposes.

This drawing is the copyright of

CALDOTECH LTD

and may not be copied, altered or reproduced in any way without written authority.

CALDOTECH LTD

41 WILLOWHAYNE AVE

EAST PRESTON

WEST SUSSEX

BN16 1PL

Telephone

01903 859176

EXISTING & PROPOSED FLOORPLANS, ELEVATIONS, ROOF PLANS & LOCATION

17 Northway Road

Littlehampton

BN17 7JX

CLIENT

Mr & Mrs Lambert

Issue

Details

By

Date

SCALE

AS SHOWN on A1