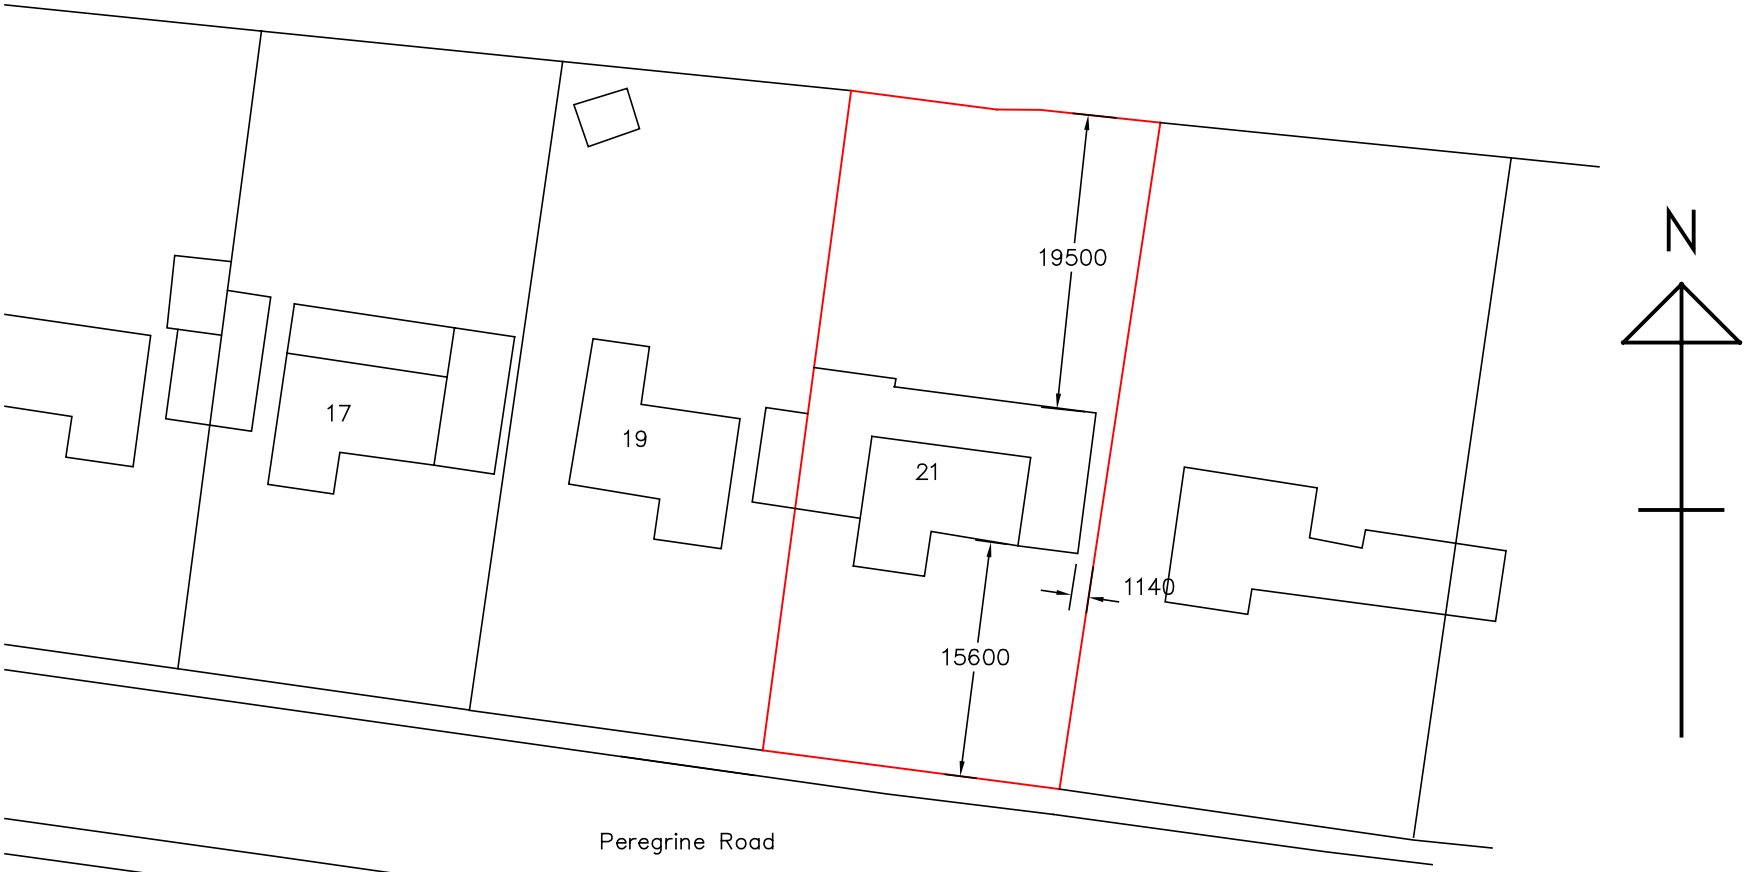

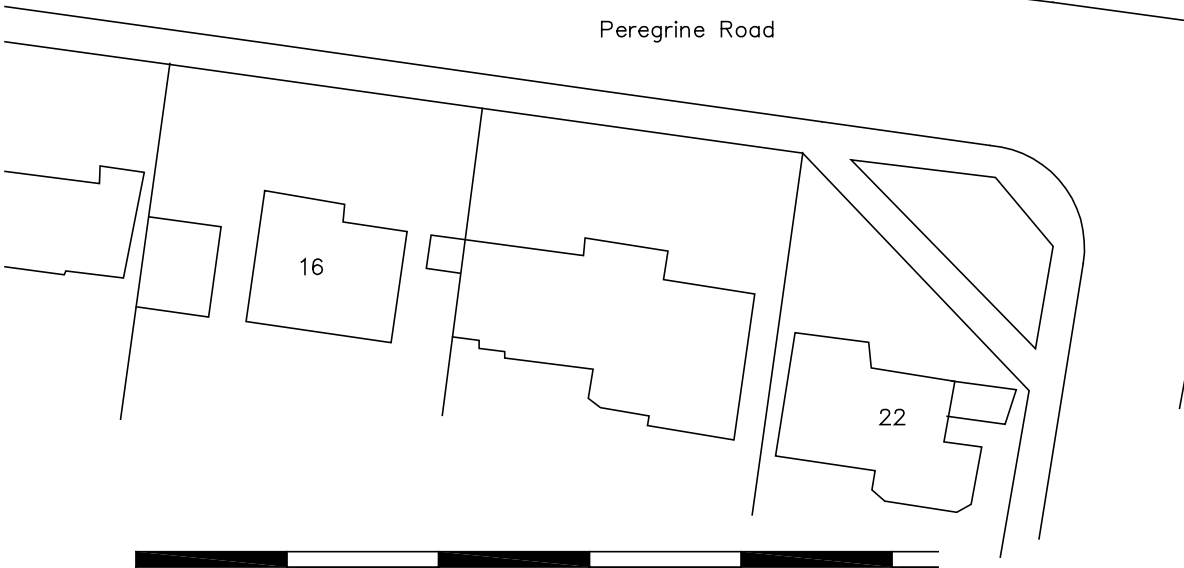

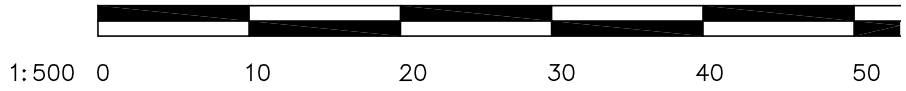

BRYCESON SHAW ASSOCIATES
Surveyors and Designers
Flat 3 10A Norfolk Road, Littlehampton, West Sussex BN17 5PL
Mobile: 07889 651301
E-mail: brycesonshaw@btinternet.com

Project:
Proposed extensions; 21 Peregrine Road, Littlehampton BN15 6DT
For: Mr. & Mrs. S. Humphries

Drawn: **PKS** Date: **December 2023**
Scales: **1:500** No: **3113/01/07**

To scale when printed on A4

ARUN DISTRICT COUNCIL LU/39/24/HH