
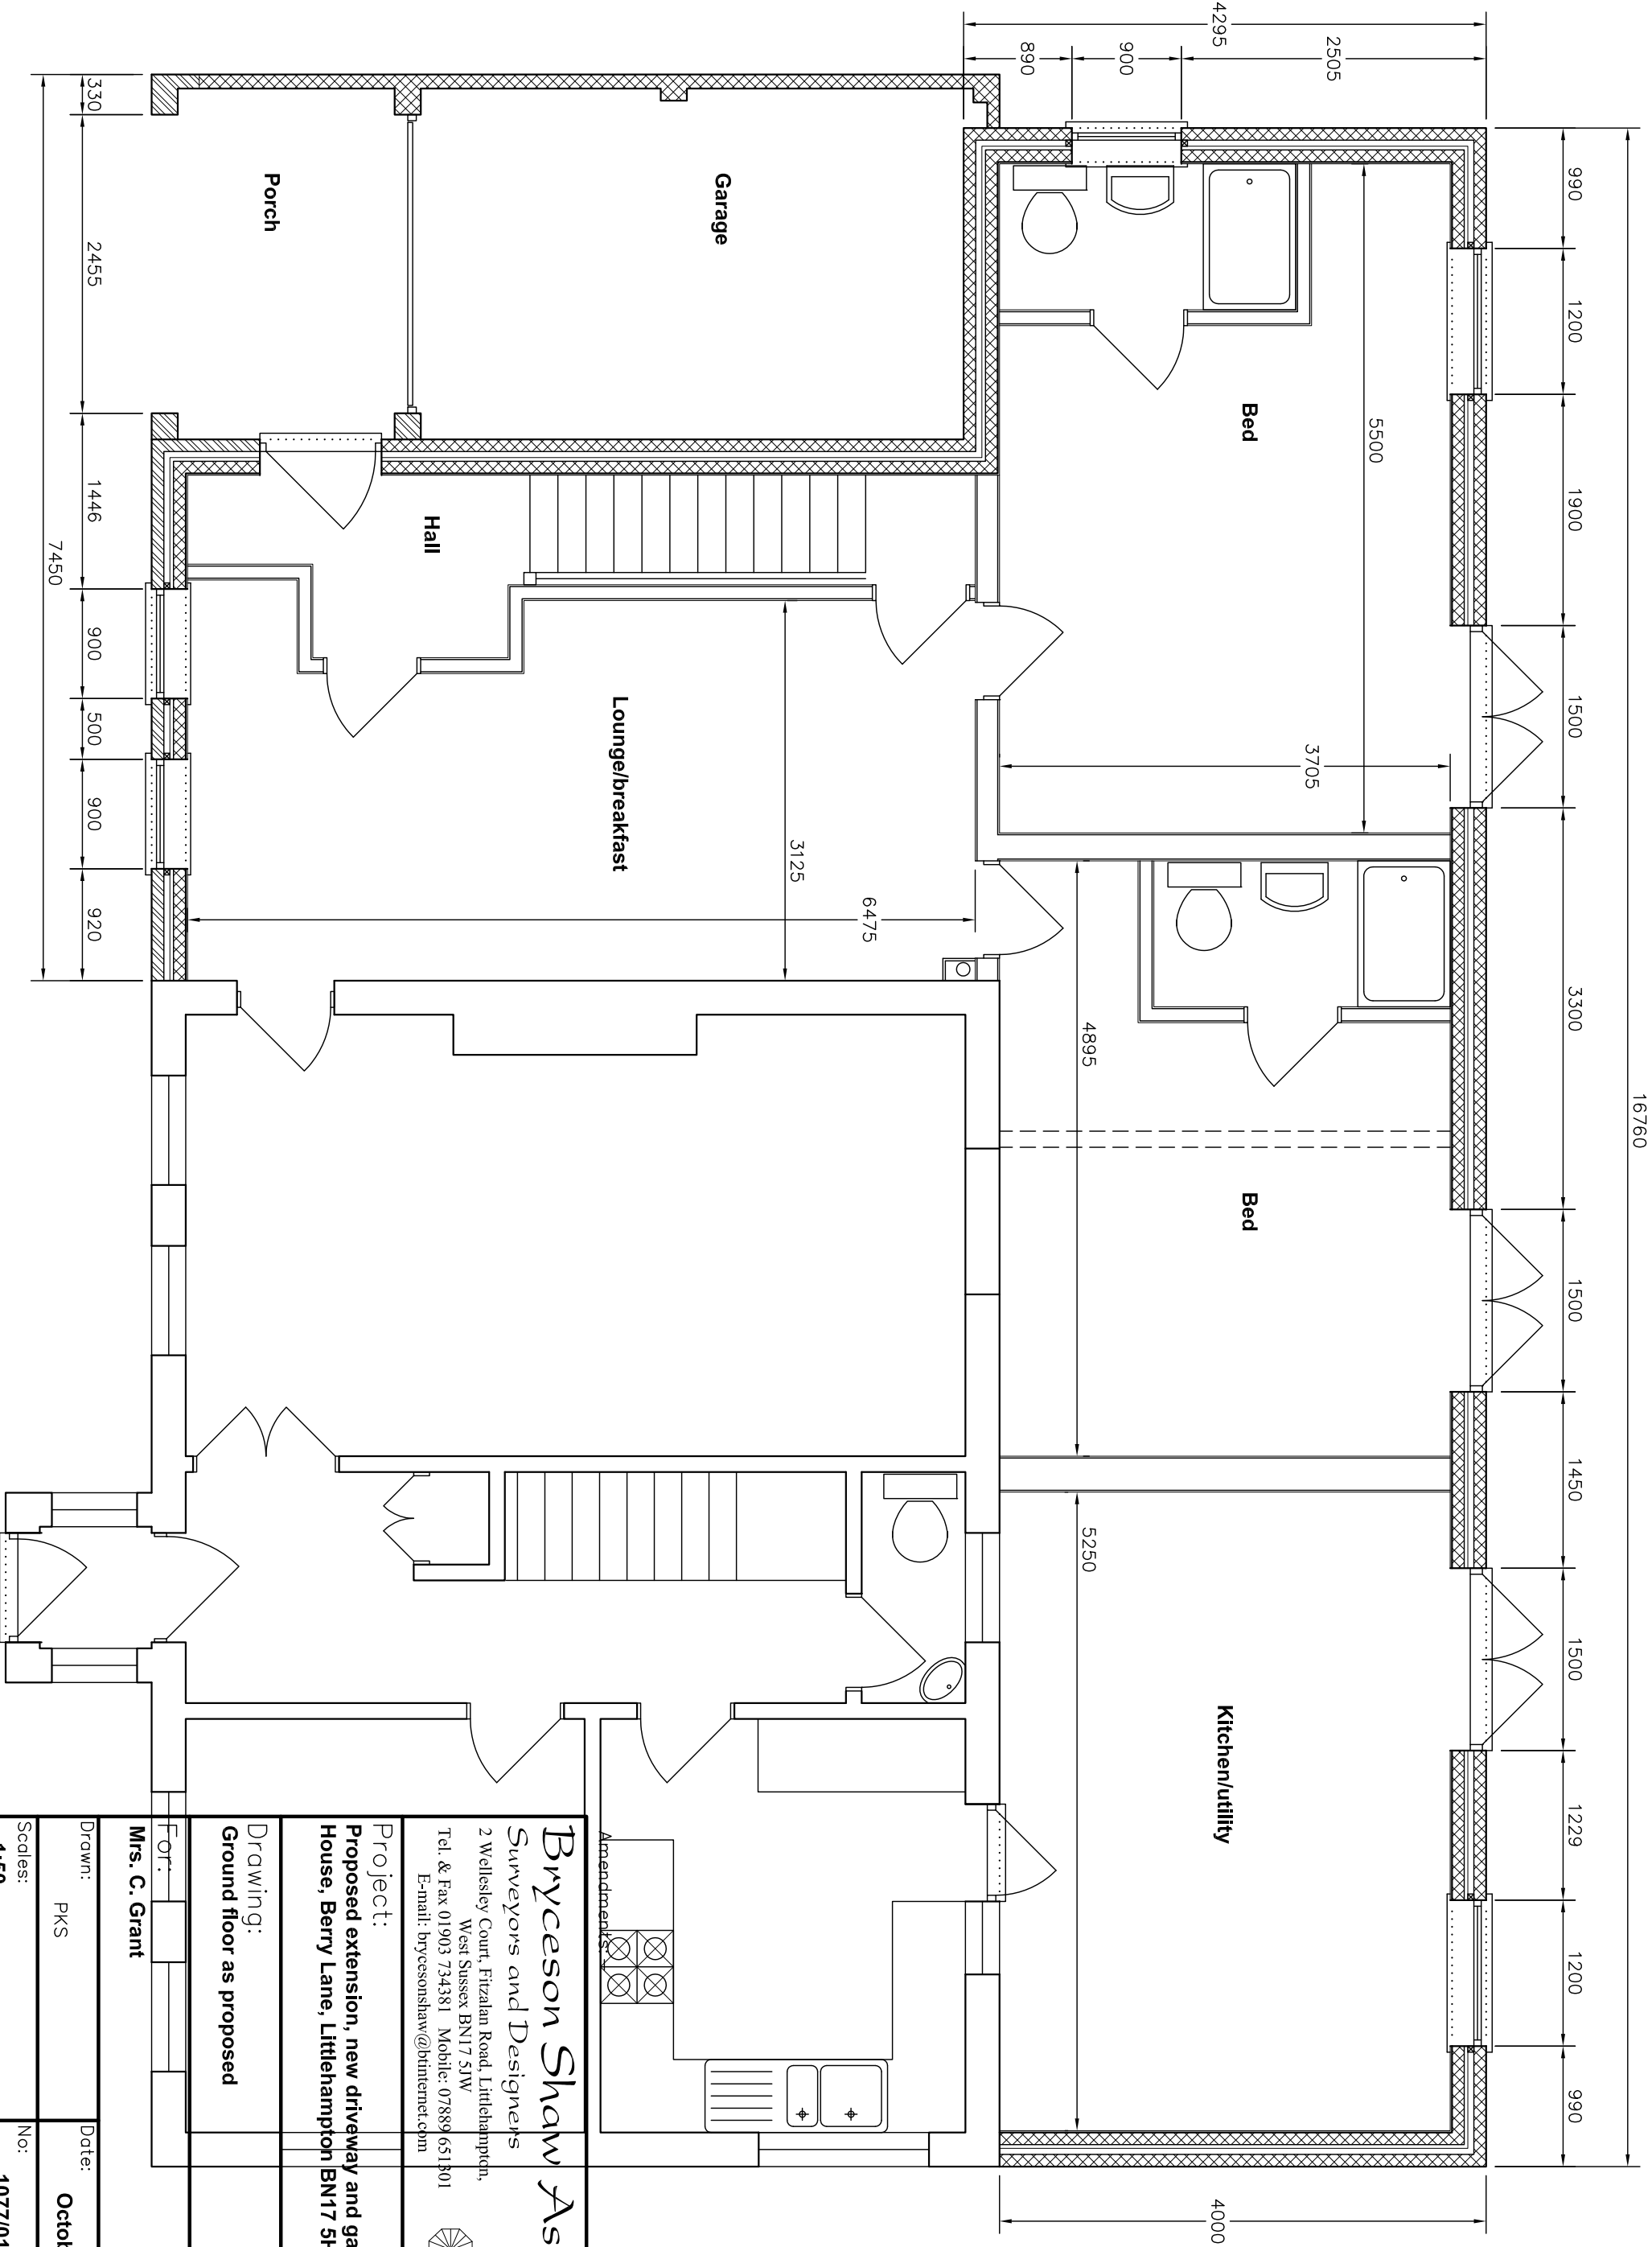


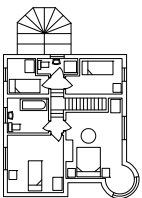

Bryceson Shaw Associates Surveyors and Designers 2 Wellesley Court, Fitzalan Road, Littlehampton, West Sussex BN17 5JW Tel. & Fax 01903 734381 Mobile: 07889 651801 E-mail: brycesonshaw@btinternet.com					
Project: Proposed extension, new driveway and garden store; Berry House, Berry Lane, Littlehampton BN17 5HD					
Drawing: Ground floor as proposed					
For:					
Mrs. C. Grant					
Drawn: PKS		Date: October 2010			
Scales: 1:50		No: 1077/01/03			
To scale when printed on A3					