



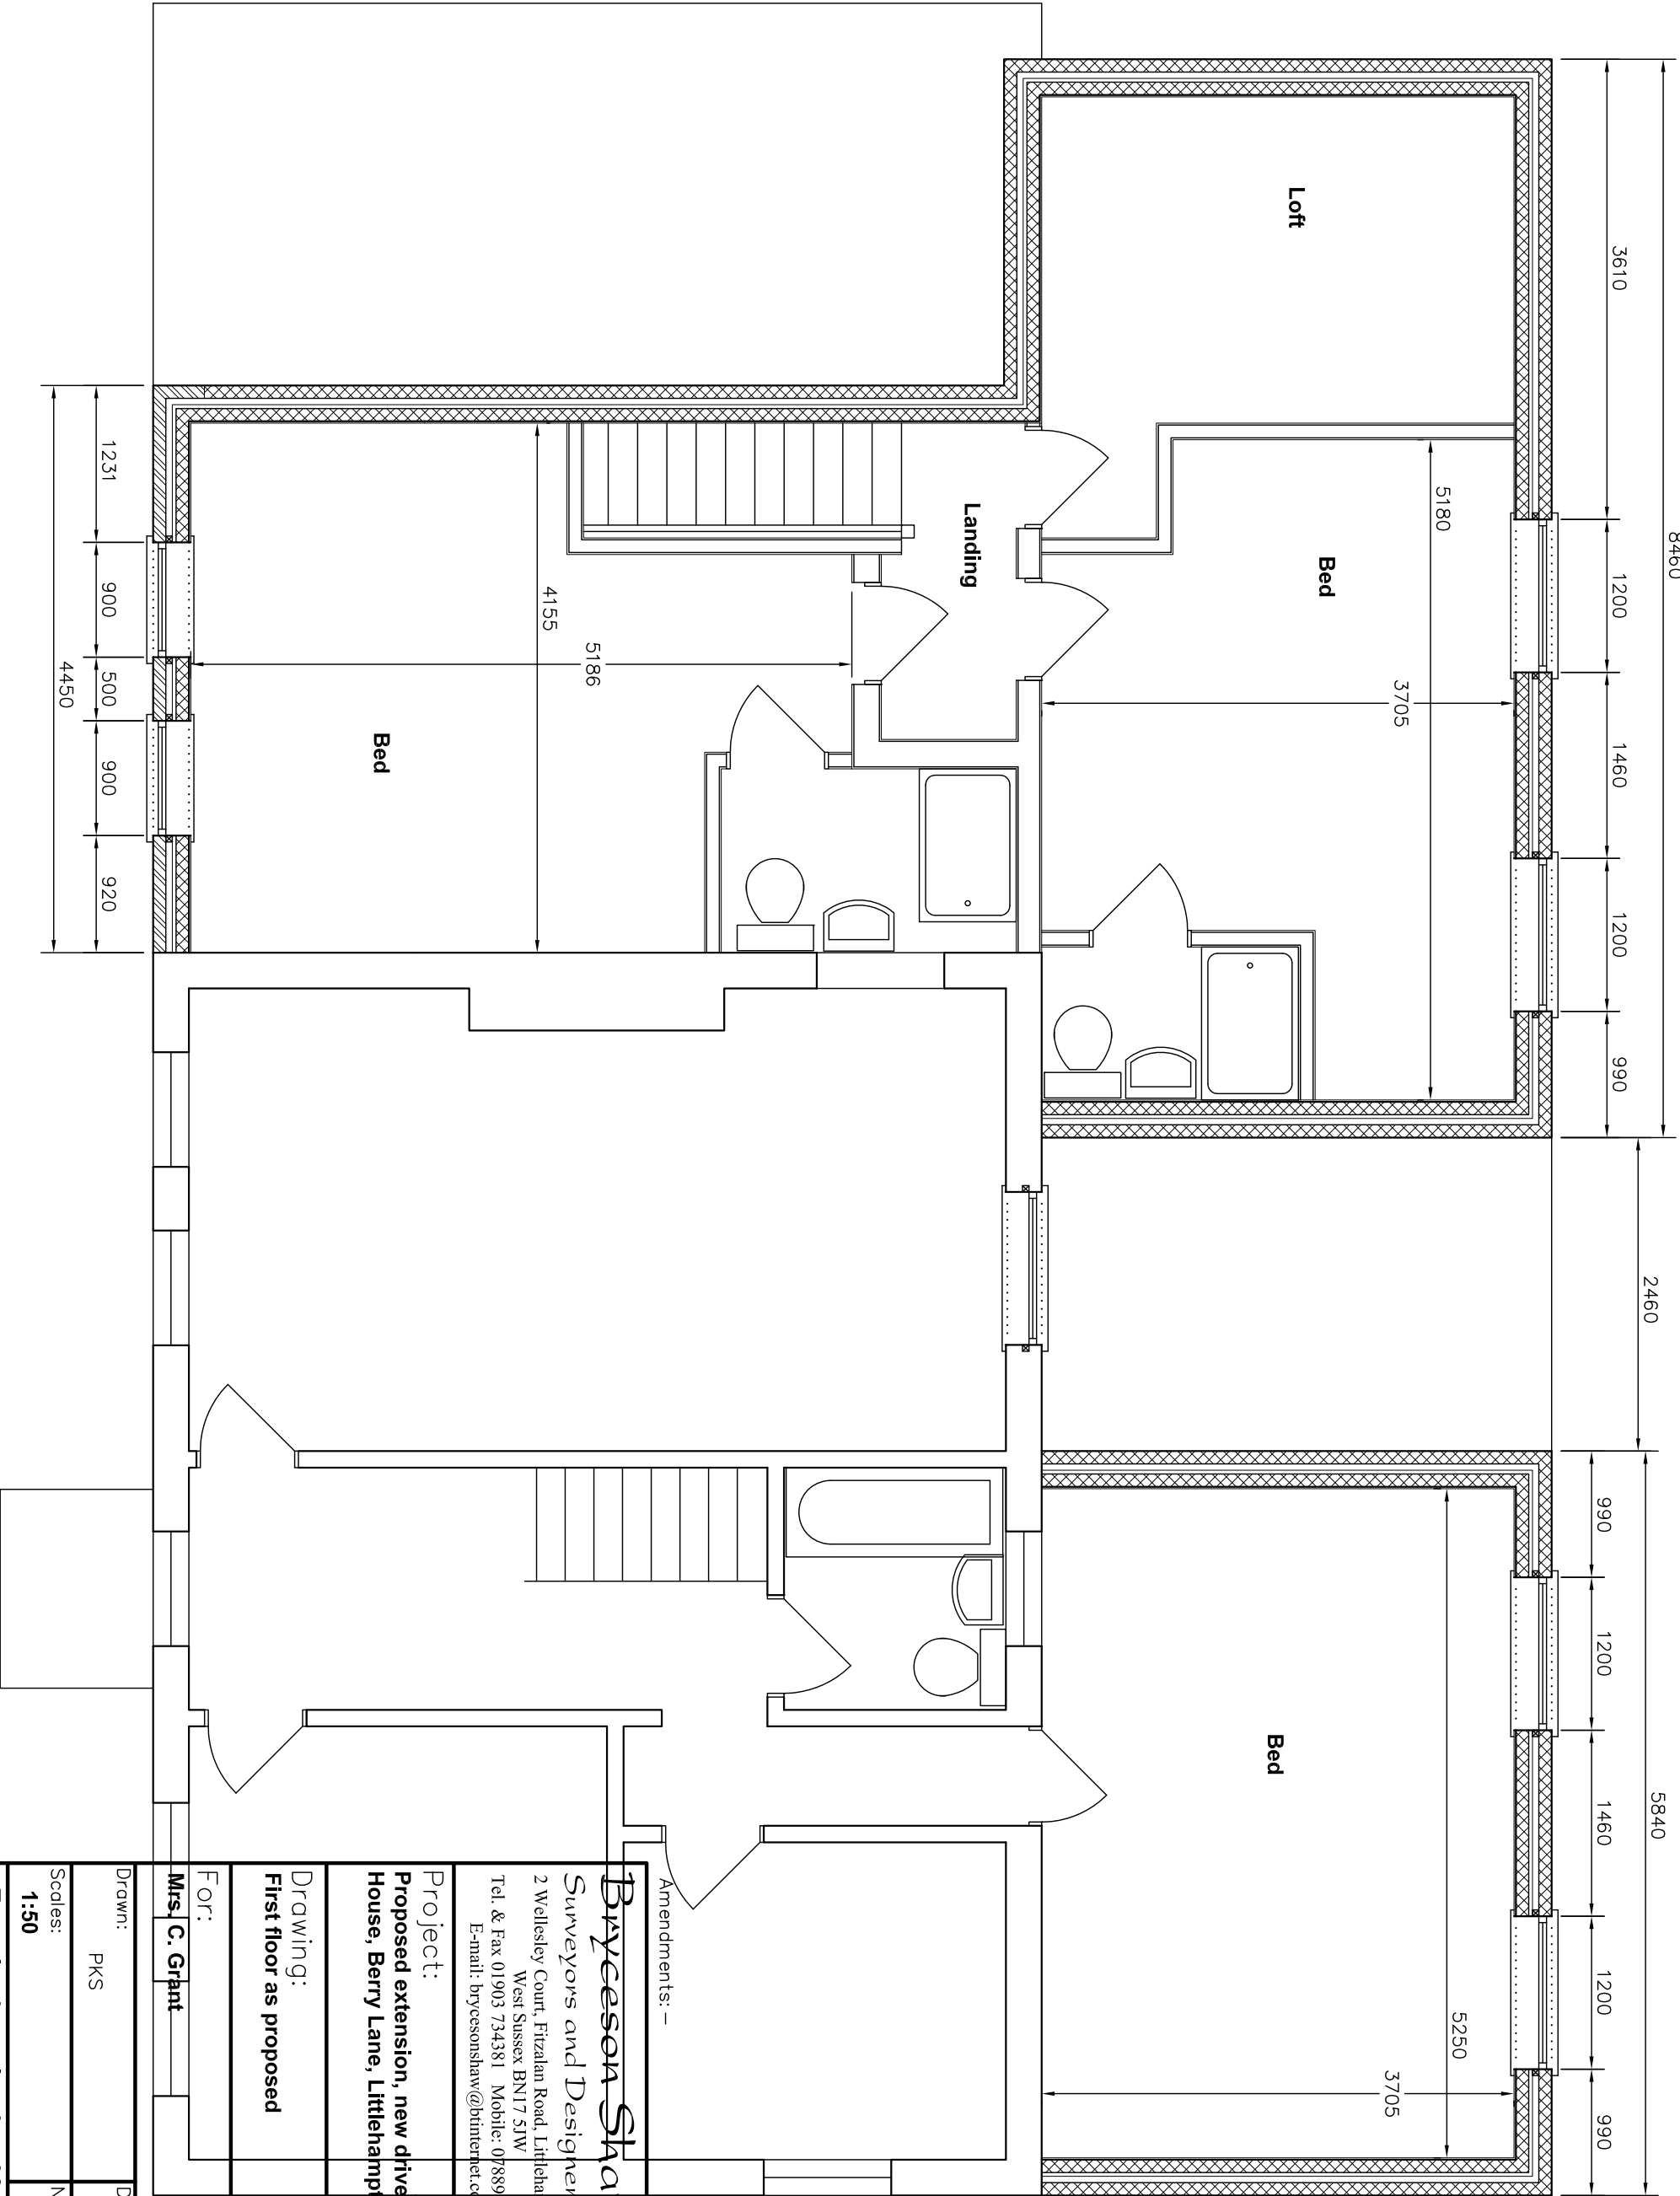

Amendments: –

Byceson Shaw Associates
Surveyors and Designers
2 Wellesley Court, Fitzalan Road, Littlehampton,
West Sussex BN17 5JW
Tel. & Fax 01903 734381 Mobile: 07889 651301
E-mail: bycesonshaw@btinternet.com

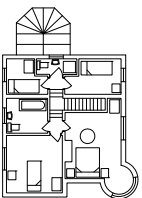

Project:
Proposed extension, new driveway and garden store; Berry
House, Berry Lane, Littlehampton BN17 5HD

Drawing:
First floor as proposed

For:

Mrs. C. Grant

Drawn: PKS **Date:** October 2010

Scales: 1:50 **No:** 1077/01/04

To scale when printed on A3