



Planting schedules

Trees	Number	Abbreviation	Species	Specification	Girth	Height	Density
7	Ac	Acer campestre	3x; Extra Heavy Standard; clear stem minimum 200cm; RB	18-20cm	450-500cm	Counted	
3	A lam	Amelanchier lamarckii	Extra heavy : 3x : RB	16-18cm	450-500cm	Counted	
1	BETJACA	Betula utilis jacquemontii	Feather : 5 brks : 2x : B		200-250cm	Counted	
18	TcGS	Tilia cordata 'Green Spire'	3x; Extra Heavy Standard; clear stem minimum 200cm; RB	18-20cm	450-500cm	Counted	

Shrubs	Number	Abbreviation	Species	Specification	Height	Pot Size	Density
146	CHOTE	Choisya ternata	Bushy; 5 breaks	40-60cm 7.5L	1Ctr		
104	ChdAB	Choisya x dewitteana 'Apple Blossom'	Bushy; 5 brks : C	30-40cm 3L	0.5Ctr		
69	CaS	Cornus alba 'Sibirica'	Branched; 3 breaks; C	40-60cm 3L	0.7Ctr		
43	DeF	Daphne 'Eternal Fragrance'	Bushy; 15 brks : C	40-60cm 3L	0.5Ctr		
266	EFEG	Eucynmus fortunei 'Emerald Gaiety'	Bushy; 9 brks : C	30-40cm 5-7.5L	0.5Ctr		
174	HEB.RE	Hebe 'Red Edge'	Bushy; 7 brks : C	30-40cm 5-7.5L	0.5Ctr		
205	LAU NOB	Laurus nobilis	Bushy; 9 brks	60-80cm 10L	0.3Ctr		
520	LaH	Lavandula angustifolia 'Hidcote'	Bushy; 7 brks : C	30-40cm 5-7.5L	0.5Ctr		
237	LONNIMG	Lonicera nitida 'May Green'	C	30-40cm 5L	0.4Ctr		
241	PFA	Potentilla fruticosa 'Abbotswood'	Bushy; 5 brks : C	30-40cm 5-7.5L	0.6Ctr		
208	PIOL	Prunus laurocerasus 'Otto Luyken'	Bushy; 5 brks : C	40-60cm 5-7.5L	0.6Ctr		
403	ROSOFMIJU	Rosmarinus offi. 'Miss Jessop's Upright'	Bushy; 4 brks : C	30-40cm 3L	0.45Ctr		
172	SHFH	Sarcococca humilis 'Fragrant Mountain'	Bushy; 4/6 brks : C	20-30cm 2L	0.5Ctr		
108	SKMM	Skimmia japonica 'Magic Marlot'	Bushy; 4 brks : C	40-60cm 5-7.5L	0.5Ctr		
144	SAW	Spiraea japonica 'Anthony Waterer'	Branched; 7 brks : C	40-60cm 5-7.5L	0.6Ctr		
201	V d	Viburnum davidii	Bushy; 2 brks : C	20-30cm 2L	0.5Ctr		
39	VIBOPCO	Viburnum opulus 'Compactum'	Bushy; 4 breaks; C	30-40cm 3L	0.6Ctr		

Herbaceous	Number	Abbreviation	Species	Specification	Density
91	SEDSP	Sedum spectabile	C		0.4Ctr


Climbers	Number	Abbreviation	Species	Specification	Density
4	C arm	Clematis armandii	Several Shoots : 2 brks : Caned	Counted	
2	PARQU	Parthenocissus quinquefolia	Several Shoots : 3 brks : Caned	Counted	

Grasses	Number	Abbreviation	Species	Specification	Density
287	CALACKF	Calamagrostis acutiflora 'Karl Foerster'	C		0.5Ctr
27	PAN MET	Panicum virgatum 'Heavy Metal'	C		0.5Ctr

Native hedge	Number	Abbreviation	Species	Specification	Density	Weight	Percentage Contribution
28	CLEVI	Clematis vitalba	Several Shoots : 2 brks : C		0.3Ctr Double Staggered at 0.25m offset		3%
170	Cav	Corylus avellana	1+1 or 1/1 : Branched : : 2 brks : B		0.3Ctr Double Staggered at 0.25m offset		20%
170	Cmo	Crataegus monogyna	1+1 or 1/1 : Transplant - seed raised : B		0.3Ctr Double Staggered at 0.25m offset		20%
44	EUON	Eucynmus europaeus	1+2 : Branched : 5 brks : B		0.3Ctr Double Staggered at 0.25m offset		5%
127	Ia	Ilex aquifolium	C: Leader and laterals		0.3Ctr Double Staggered at 0.25m offset		15%
44	LIGVU	Ligustrum vulgare	1+1 or 1/1 : Branched : 3 brks : B		0.3Ctr Double Staggered at 0.25m offset		5%
61	PRUSP	Prunus spinosa	1+1 or 1/1 : Branched : : 2 brks : B		0.3Ctr Double Staggered at 0.25m offset		7%
44	Rca	Rosa canina	1+1 or 1/1 : Branched : : 3 brks : B		0.3Ctr Double Staggered at 0.25m offset		5%
44	SAMNI	Sambucus nigra	1+1 or 1/1 : Branched : 3 brks : B		0.3Ctr Double Staggered at 0.25m offset		5%
86	Sau	Sorbus aucuparia	1+1 or 1/1 : Transplant - seed raised : B		0.3Ctr Double Staggered at 0.25m offset		10%
44	VIBLA	Viburnum lantana	1+2 or 1/2 : Branched : 3 brks : B		0.3Ctr Double Staggered at 0.25m offset		5%
Total : 862							

General tree pit detail

Scale 1:10

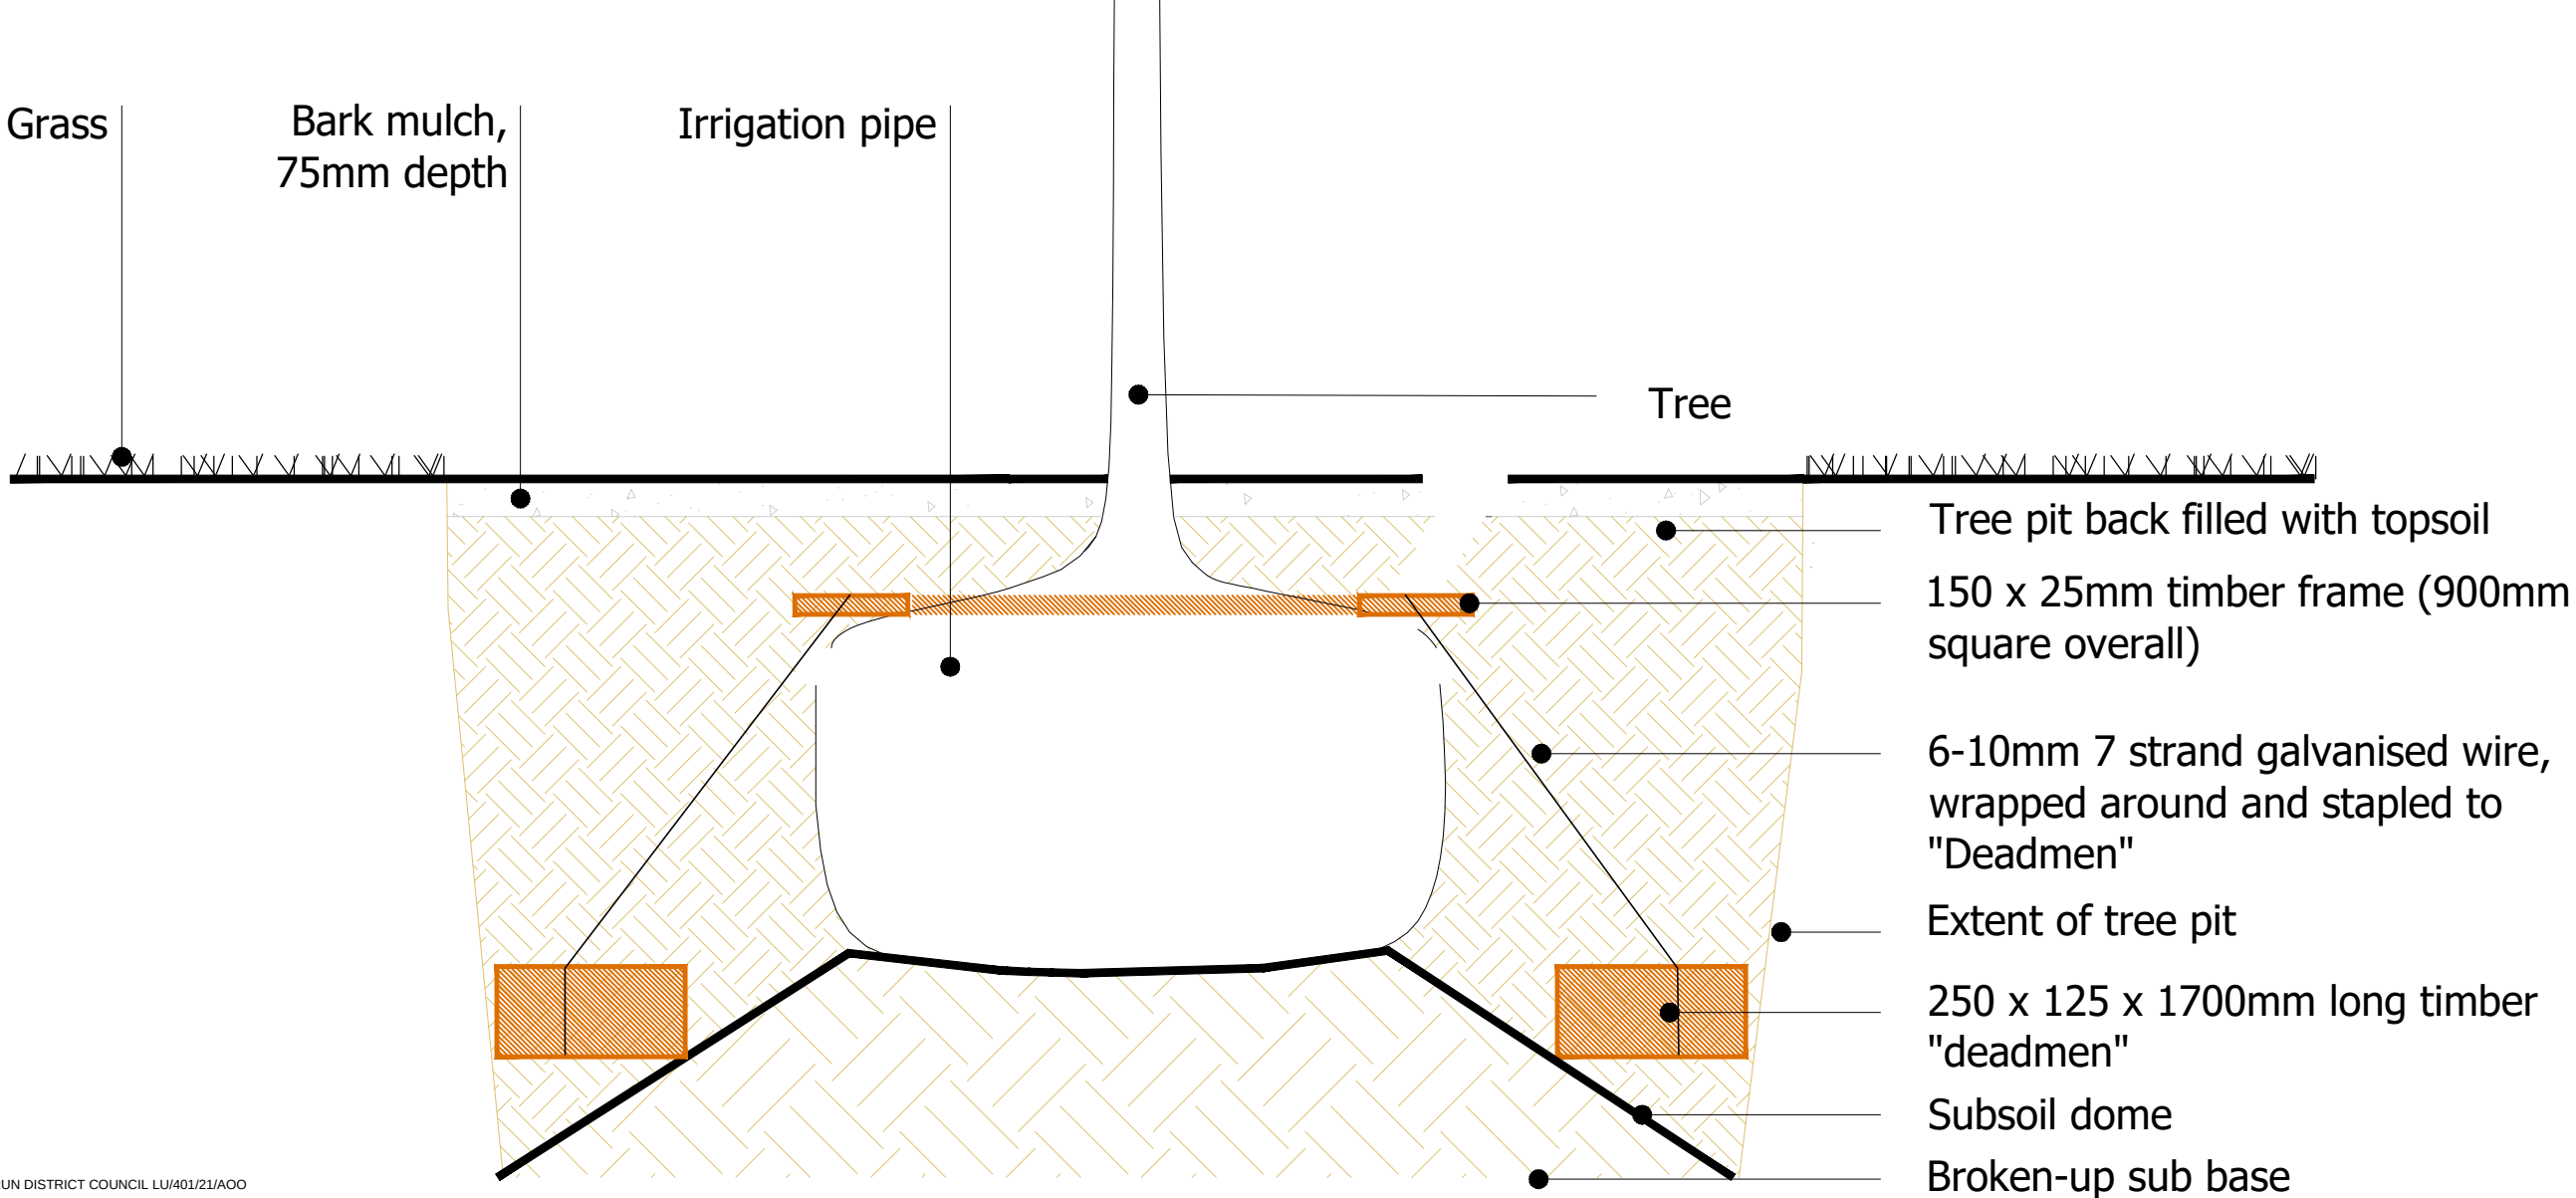

Persimmon Homes
North Littlehampton:
Phase 2B

Proposed planting LA403

Key



Soft landscape proposals

- Tree planting:** refer to details and tree and hedge plant schedule. Note: where trees are positioned within narrow planting areas, an underground cellular / structure will be necessary to achieve minimum 8 cubic metres of soil (per tree).
- Tree Root Barrier:** Suitable root barrier to be installed as per ICOSA water services recommendations. Refer to Mayer Brown drainage drawings PHLITTLE P4-20-1 to 3 for details
- Shrub planting:** refer to drawing LA403 for plant schedule
- Native hedge planting** provided within amenity areas and along the edge of the development; **Laurus nobilis** hedges provided adjacent to properties. Refer to drawing LA403 for details and the plant schedule.
- Climbing plants:** refer to LA403 for plant schedule
- Species rich turf:** refer to LA402 for specification
- Amenity grass:** refer to LA402 for specification

Hard landscape proposals

- Parking bays:** Tarmac or block paving (Bracken colour)
- Private paths:** Marshalls slab paving (Buff colour)
- Shared / private driveways:** Marshalls block paving (Bracken colour)
- Raised junction:** Marshalls block paving (Brindle colour)
- Perimeter footpath Area:** Self binding compacted gravel, Buff colour
- Perimeter footpath adjacent to Central Wetland Area:** Tarmac

Tree image



Tilia cordata 'Green Spire'
Ref: Hillier



A088461 LA400-403[P]dwg 23 April 2021

5th Floor, Longcross Court, 47 Newport Road, Cardiff CF24 0AD
Tel: +44 (0) 29 2082 9200 Fax: +44 (0) 29 2045 5321
www.tetratecheurope.com

Based upon Ordnance Survey data with the permission of Ordnance Survey on behalf of the Controller of her Majesty's Stationery Office. Tetra Tech Limited 2021.
© Crown copyright and database rights 2021 Ordnance Survey 0100031673
© Tetra Tech Limited 2021. Registered in England 1959704