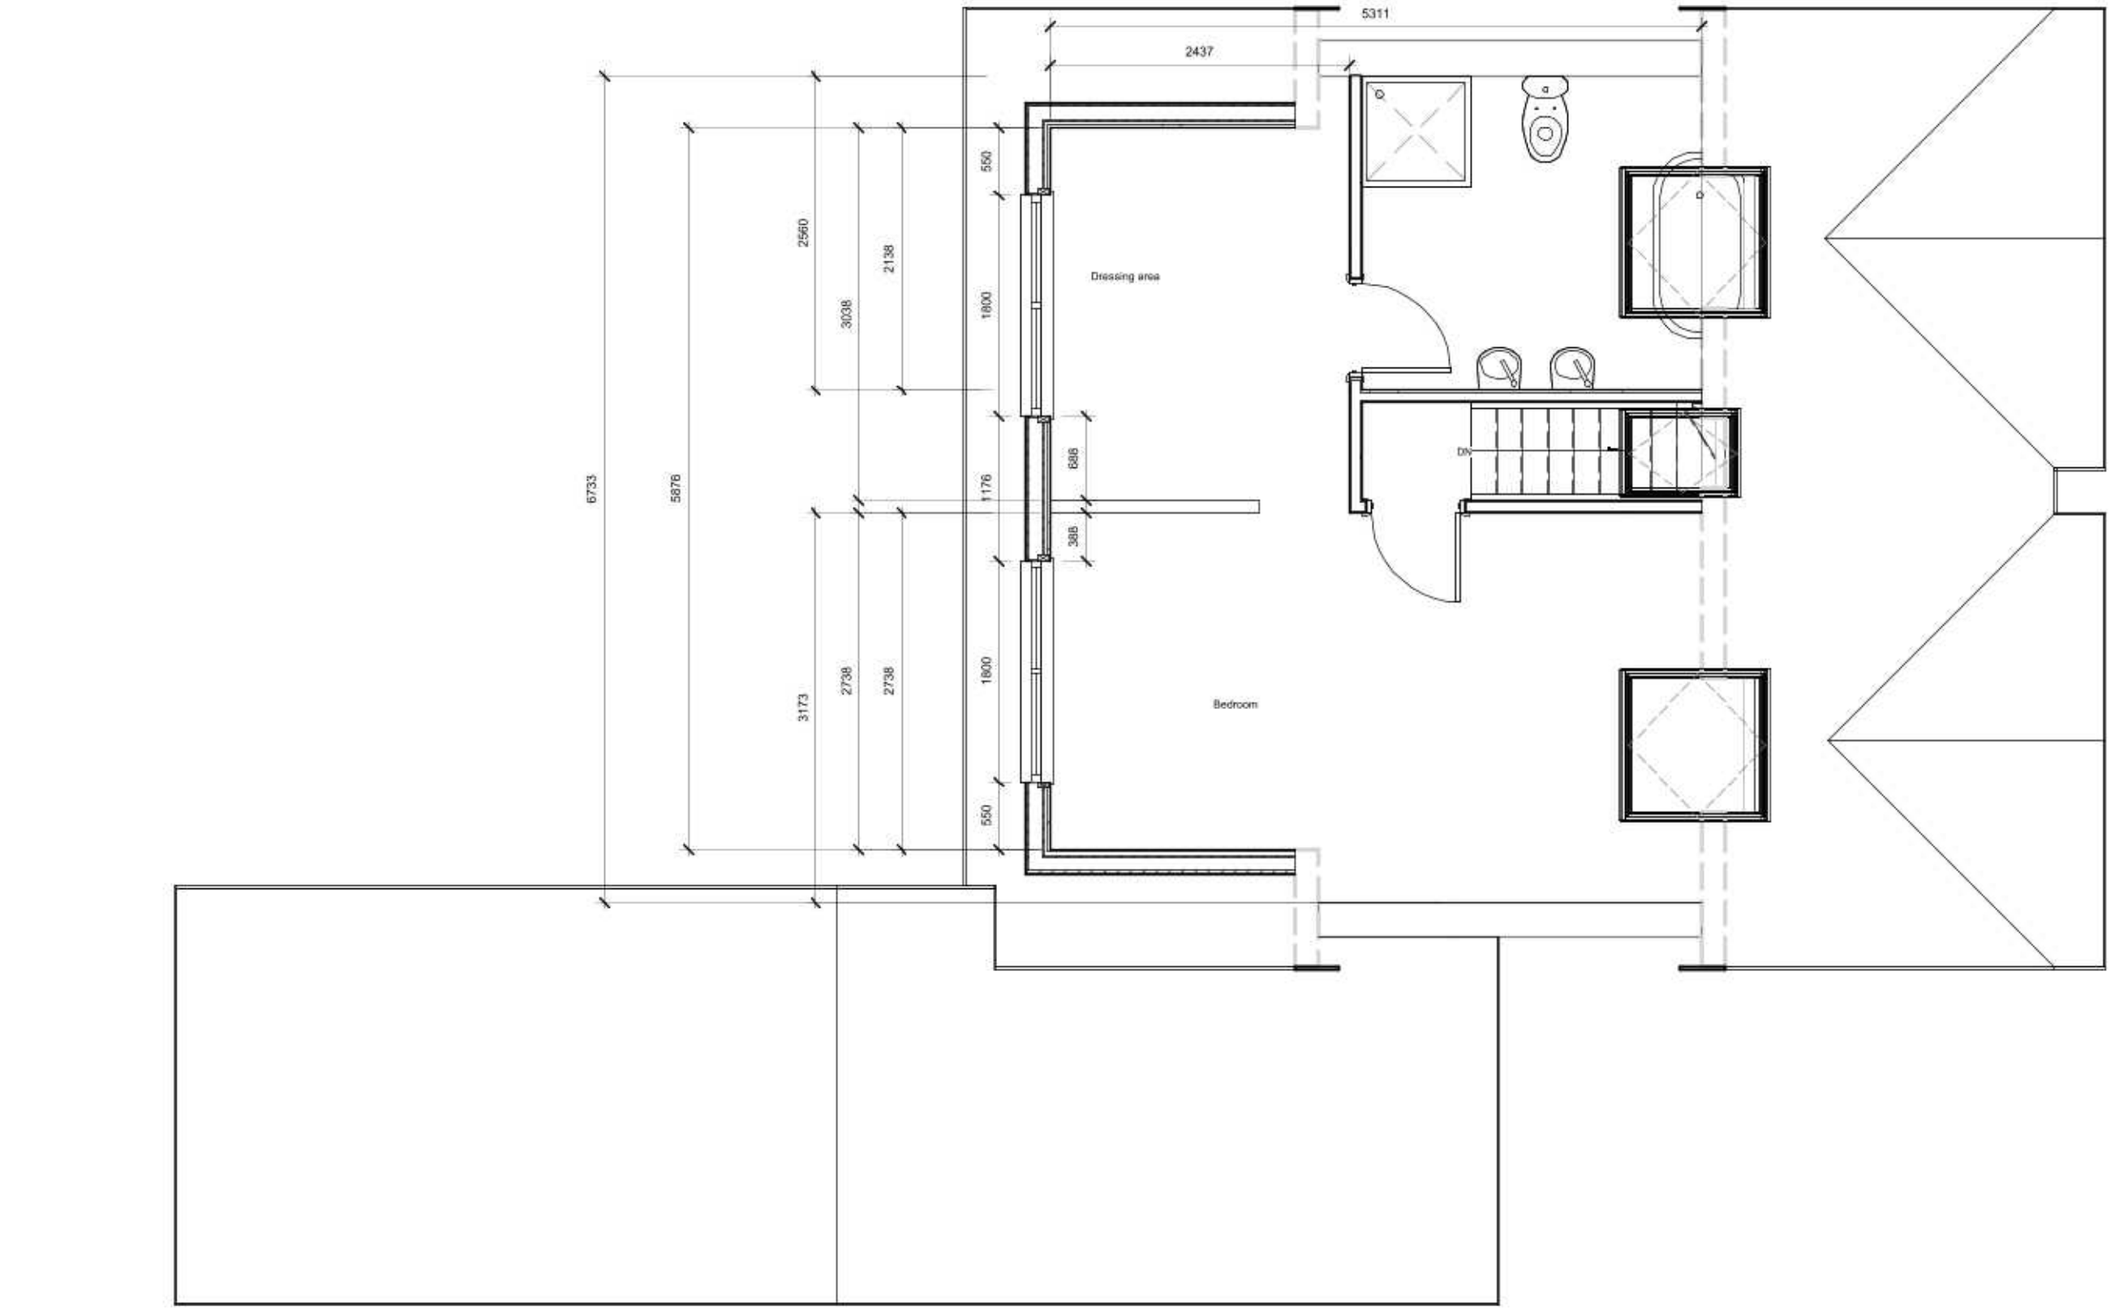



1:500 50
1:200 20
1:100 10
1:50 5

parkers executive design

All measurement to be checked on site prior to any commencment
(C) Copyright of Parkers Design (Southern) Limited. Any reproduction of these drawings will require written authority from the copyright owner

Parkers Design Limited - The Studio @ 90, PO9 2PR
www.pexd.co.uk - info@pexd.co.uk - 07776 008822

PROJECT
16 Harebell Close BN17 6WE

SHEET
Loft

CLIENT
Samara-Colvin

Date Issue Date
Scale (@ A3) 1 : 50
Drawn by SW
Checked by SR
DRAWING NUMBER P 2a
REV

ARUN DISTRICT COUNCIL LU/403/21/HH